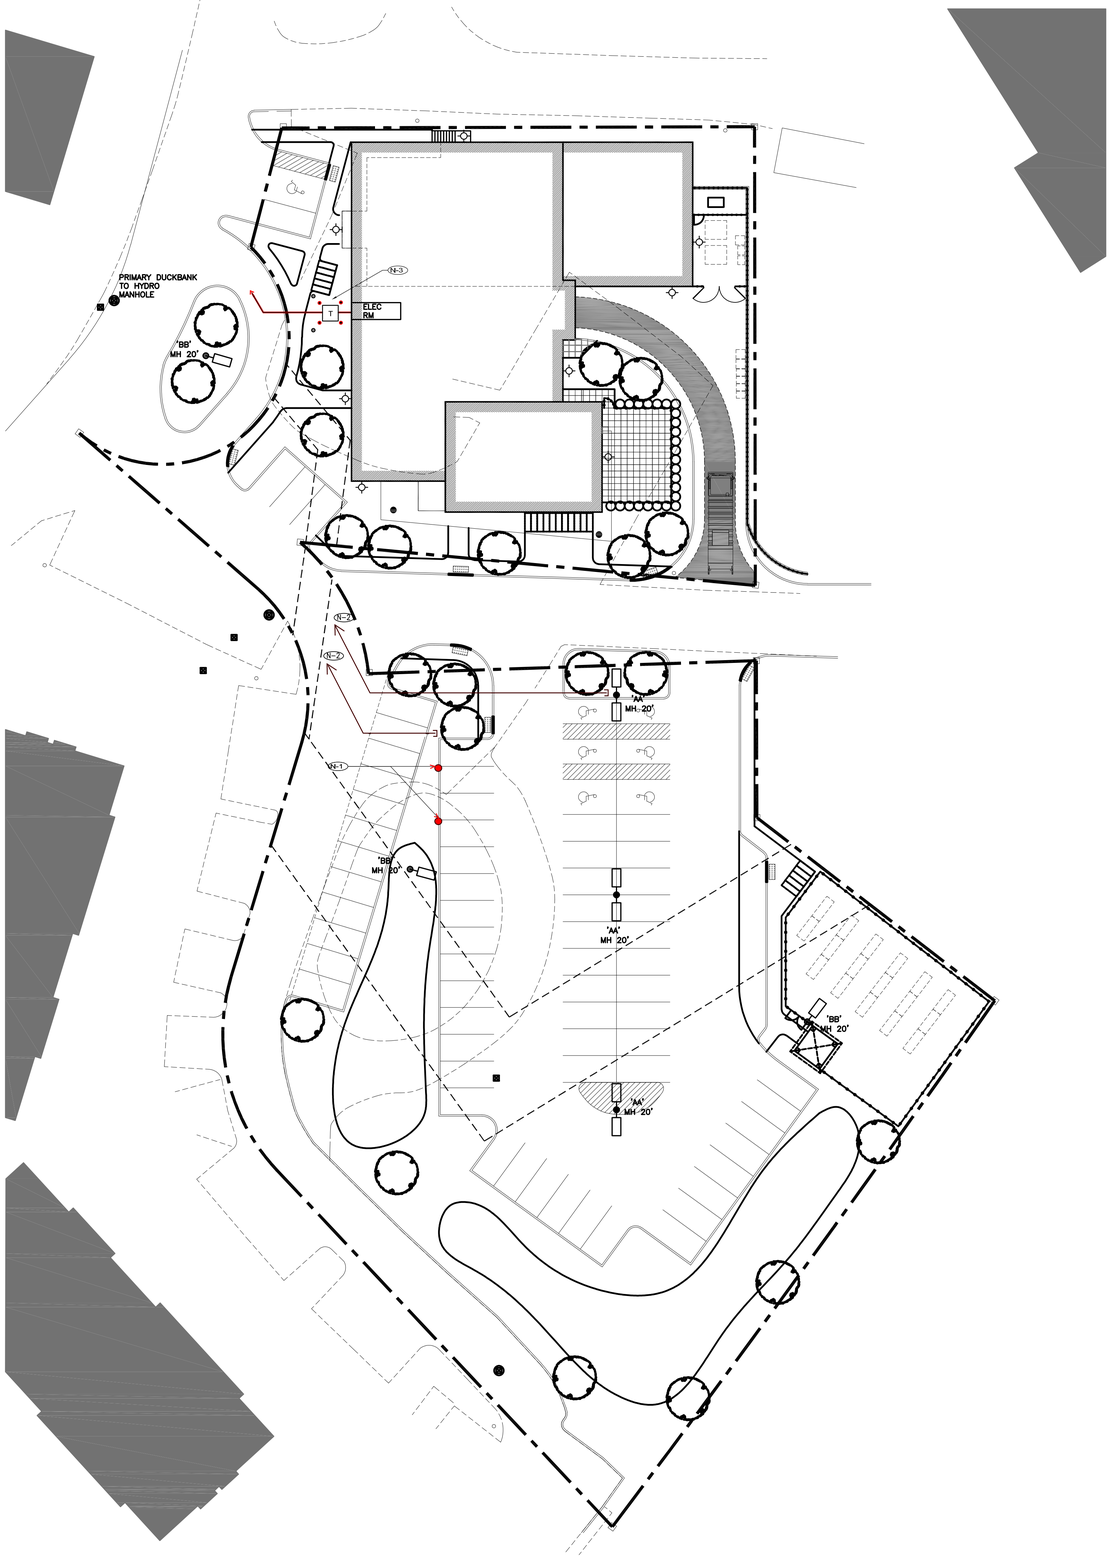

DRAWING NOTES:

N-1 DUAL ELECTRIC VEHICLE CHARGING STATIONS

N-2 PROVIDE 2–2" CONDUITS FOR FUTURE ELECTRIC VEHICLE CHARGING STATIONS. CONDUITS STUB UP IN LANDSCAPE AREA BACK TO MAIN ELECTRICAL ROOM.

N-3 HYDRO PAD MOUNTED TRANSFORMER

1500mm (60")

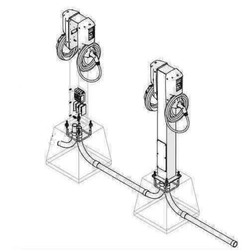

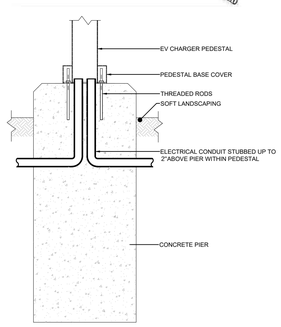

EVCE = ELECTRICAL VEHICLE CHARGING EQUIPMENT – CoRe+ OR APPROVED EQUIVALENT

ELECTRIC VEHICLE CHARGING EQUIPMENT

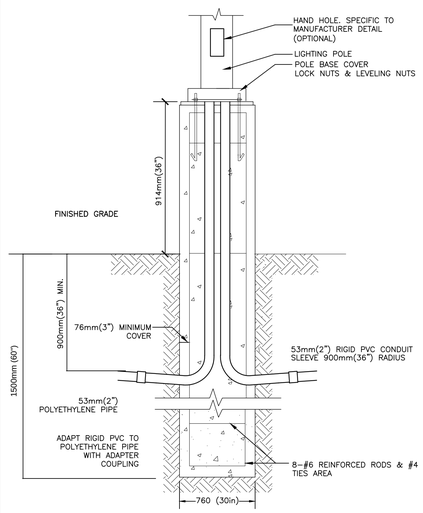

LIGHT STANDARD DETAIL FOR TYPE AA & BB

IT IS THE RESPONSIBILITY OF THE APPROPRIATE CONTRACTOR TO CHECK AND VERIFY ALL DIMENSIONS ON SITE AND TO REPORT ALL ERRORS AND/OR OMISSIONS TO THE ARCHITECT.

ALL CONTRACTORS MUST COMPLY WITH ALL PERTINENT CODES AND BY-LAWS.

THIS DRAWING MAY NOT BE USED FOR CONSTRUCTION UNTIL SIGNED BY THE ARCHITECT.

DO NOT SCALE DRAWINGS.

COPYRIGHT RESERVED.

Smith + Andersen

1600 Carling Avenue, Suite 530 Ottawa Ontario K1Z 1G3
613 230 1185 f 613 230 2568 smithandandersen.com

No.	DESCRIPTION	DATE

REVISIONS:

NORTH ARROW:

PROJECT NORTH

CLIENT:

WIGWAMEN

ARCHITECT:

Vandenberg & Wildeboer
A·R·C·H·I·T·E·C·T·S

PROJECT TITLE:

WIGWAMEN
2040 ARROWSMITH DRIVE, OTTAWA, ON, K1J8V9

OTTAWA ONTARIO

SHEET TITLE:

ELECTRICAL SITE PLAN

DRAWN:	CHECKED:
BZ	ML
SCALE:	SHEET No.
1:250	E100
PROJECT No.	
22734.000	