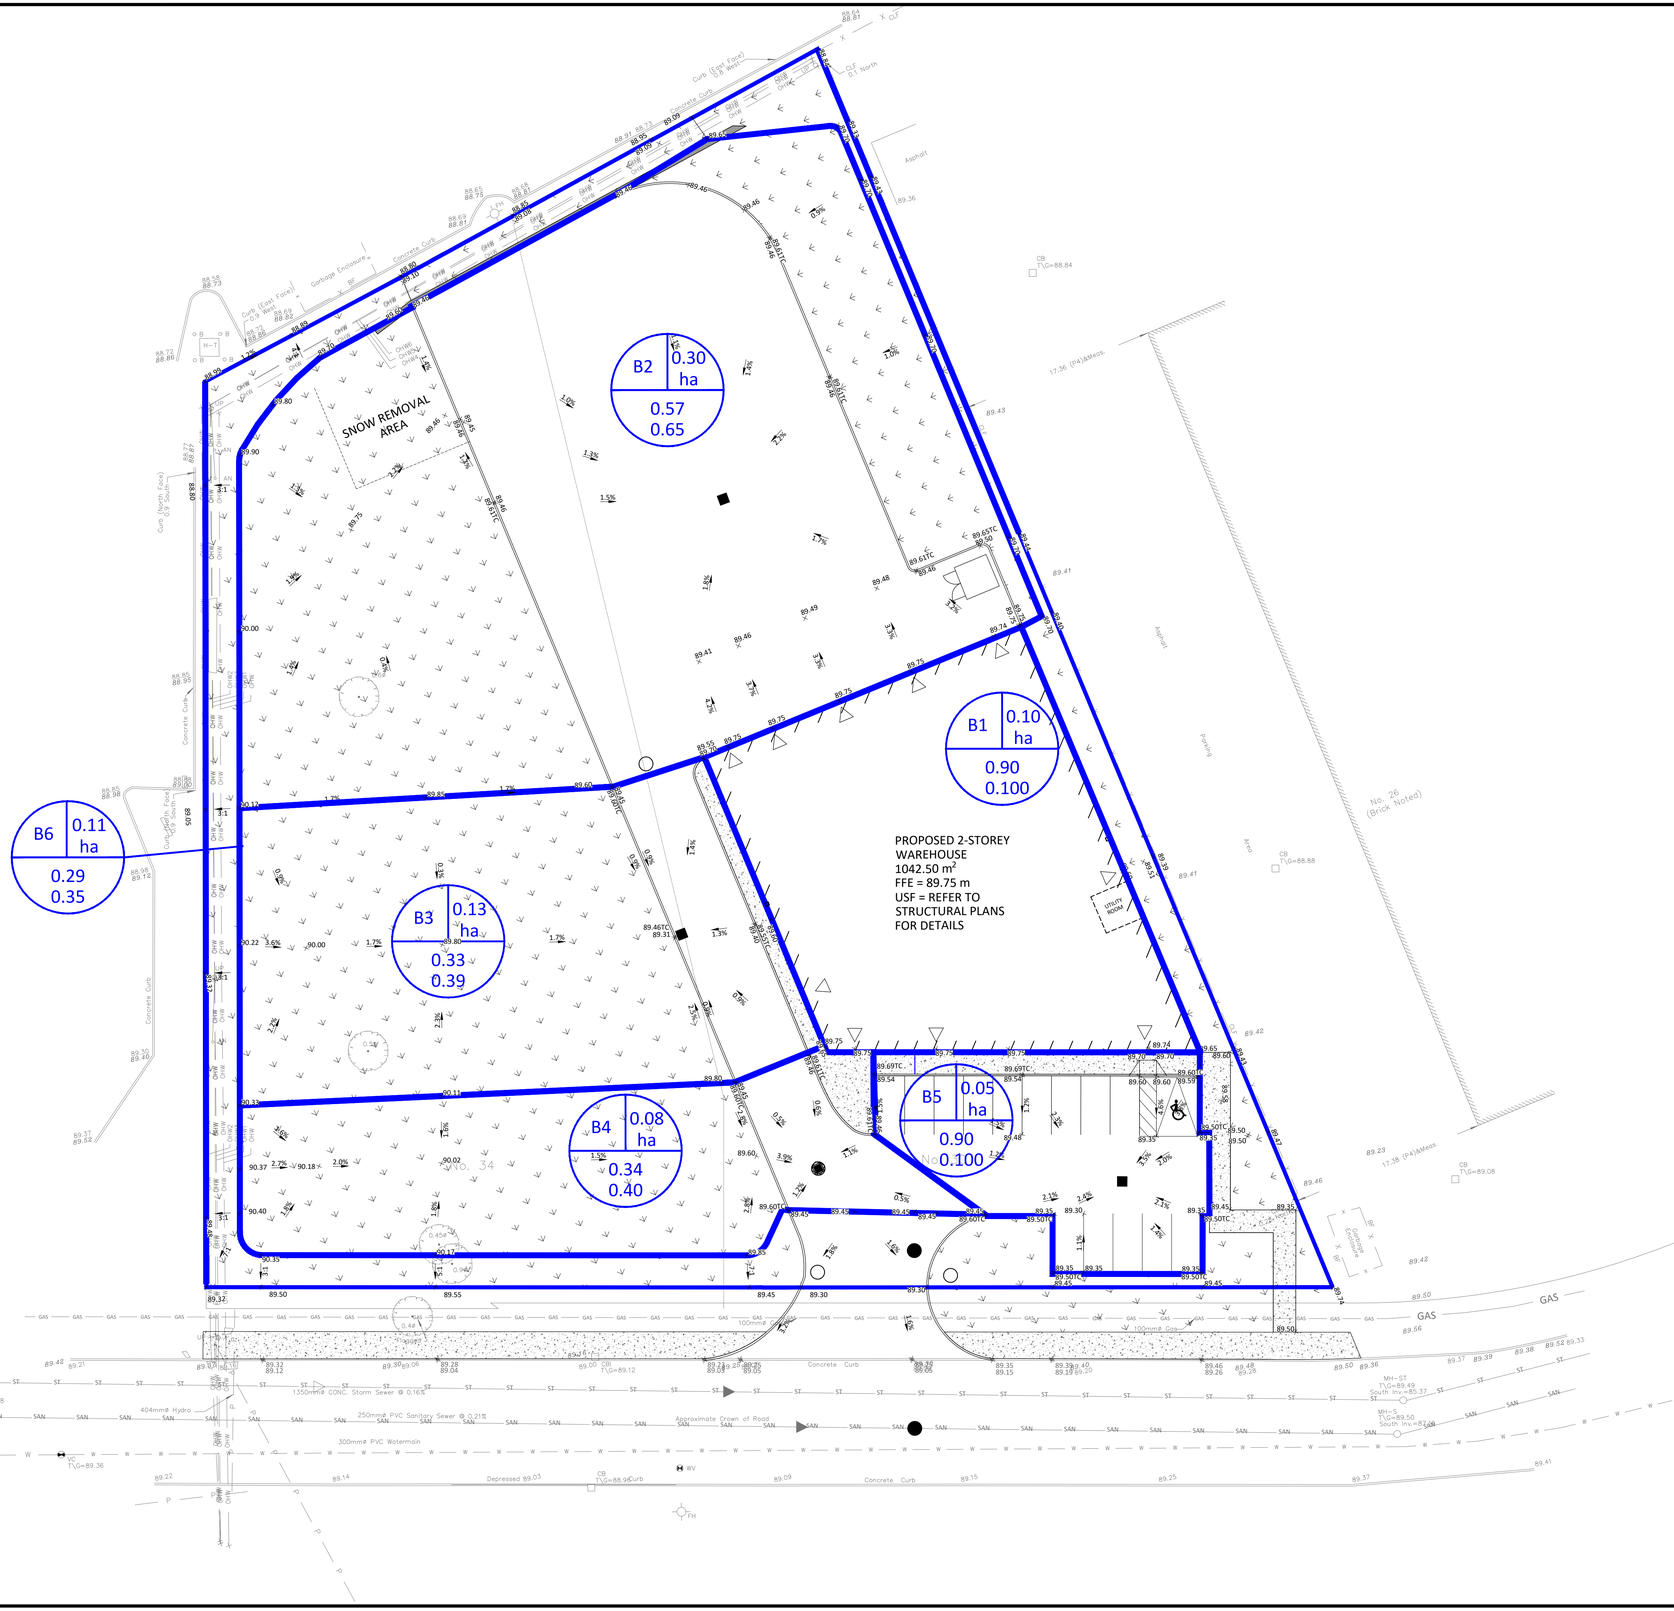

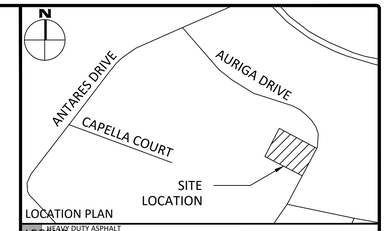

LOCATION PLAN

LEGEND

HEAVY DUTY ASPHALT

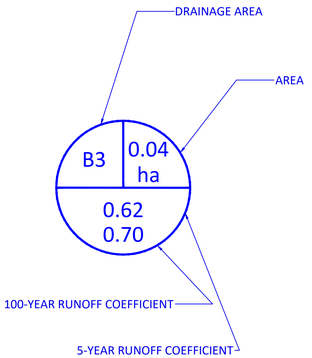

FOR REVIEW ONLY
NOT FOR CONSTRUCTION

No.	Revisions	Date
2	REVISED PER CITY COMMENTS	2023-05-17
1	ISSUED FOR SITE PLAN APPLICATION	2022-12-22

Check and verify all dimensions before proceeding with the work — Do not scale drawings

SCALE 1 : 250

0 5 10 15 20 25 Metres

McINTOSH PERRY
115 Walgreen Road, RR3, Carp, ON K0A 1L0
Tel: 613-836-2184 Fax: 613-836-3742
www.mcintoshperry.com

Stamp:

Client:
ROSSMANN ARCHITECTURE
86 BOUL. ST-JOSEPH
GATINEAU, QC J8Y 3W5

Project:
PROPOSED WAREHOUSE
30 AURIGA DRIVE

Drawing Title:
POST DEVELOPMENT AREA DRAINAGE PLAN

Scale: 1:250	Project Number: CCO-23-0914
Drawn By: M.R.	
Checked By: AM	Drawing Number: C104
Designed By: CJM	

D07-12-23-0016

#XXXXX

FILENAME: I:\Ottawa\03 Project - Proposals\2023 Jobs\CCO\CCO-23-0914 Rossmann Architecture_Warehouse_30 Auriga Drive\12 - Drawings\CCO-23-0194_Presentation.dwg
LAST SAVED: Monday, May 15, 2023 LAST SAVED BY: m.rapper
LAST PLOTTED: Monday, May 15, 2023 7:08:53 PM