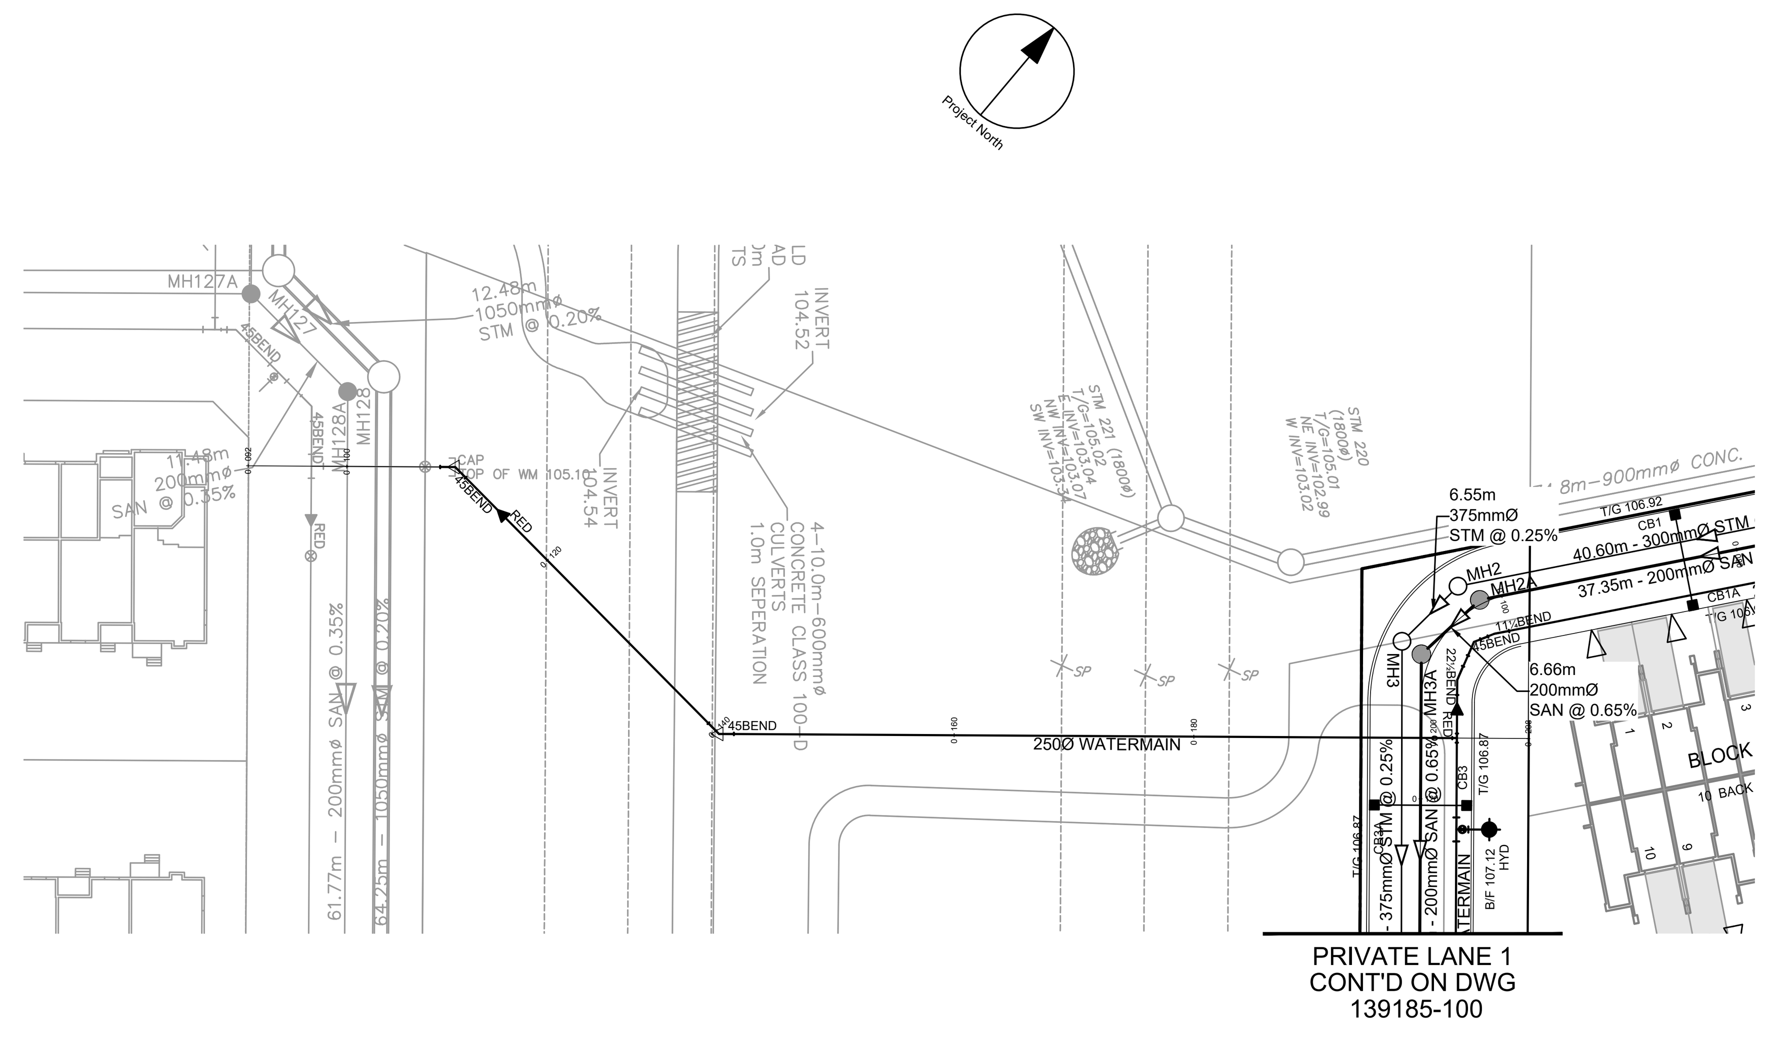


CLIENT

DAVIDSON SHEA
PROPERTY INC.

----

COPYRIGHT


This drawing has been prepared solely for the intended use, thus any reproduction or distribution for any purpose other than authorized by IBI Group is forbidden. Written dimensions shall have precedence over scaled dimensions. Contractors shall verify and be responsible for all dimensions and conditions on the job, and IBI Group shall be informed of any variations from the dimensions and conditions shown on the drawing. Shop drawings shall be submitted to IBI Group for general conformance before proceeding with fabrication.

**IBI Group Professional Services (Canada) Inc.**
is a member of the IBI Group of companies


ISSUES

| No. | DESCRIPTION | DATE |
|---|---|---|
| 1 | SUBMISSION NO.1 FOR CITY REVIEW | 2022-09-15 |
| 2 | | |
| 3 | | |
| 4 | | |
| 5 | | |
| 6 | | |
| 7 | | |
| 8 | | |

SEE 010, 011, 012 FOR NOTES, LEGEND, CB TABLE, STREET SECTIONS AND DETAILS

KEY PLAN




CONSULTANTS

H 1:500 0 5 15 25m
V 1:50 0 0.5 1.5 2.5m

| | |
|---|---|
| ROAD GRADE | 107.498, 106.411, 106.404, 105.914, 105.501, 105.488, 104.998, 104.998, 105.017, 105.049, 105.047, 107.054, 107.000, 107.119 |
| TOP OF WATERMAIN | 105.048, 105.100, 103.684, 103.565, 103.140, 102.734, 102.561, 102.528, 102.497, 102.500, 102.894, 104.868, 104.868, 104.767, 104.480 |
| STM SEWER INVERT | |
| SAN SEWER INVERT | |
| STATION | 0+080, 0+100, 0+106.50 EX.VB, 0+109.00 EX.CAP 45 BEND, 0+114.05 REDUCER, 0+120, 0+140, 0+140.33 45 BEND, 0+160, 0+180, 0+200, 0+201.93 TEE |

SEAL

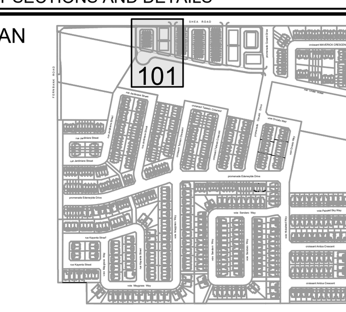



**IBI GROUP**
Suite 400 – 333 Preston Street
Ottawa ON K1S 5N4 Canada
tel 613 225 1311 / 613 241 3300 fax 613 225 9868
**ibigroup.com**


PROJECT

1650 SHEA ROAD

(OTTAWA, ON)
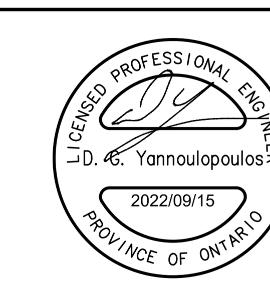
| | |
|---|---|
| PROJECT NO: 139185 | |
| DRAWN BY: **M.M.** | CHECKED BY: **A.C./A.B.** |
| PROJECT MGR: **R.M.** | APPROVED BY: **D.G.Y.** |

SHEET TITLE

# WATERMAIN-HYDRO CORRIDOR BLOCK 176

SHEET NUMBER 104 | ISSUE 1

CITY PLAN No. xxxxx

SCALE CHECK 1 in 10mm

CITY FILE No. D07-__-__-____

File Location: J:\139185_1650_Shea_Ro\7.0_Production\7.03_Design\04_Civil\Sheets\104-Watermain.dwg Last Saved: September 8, 2022, by mmilne Plotted: Thursday, September 15, 2022 8:30:09 AM by Stefan Geisser