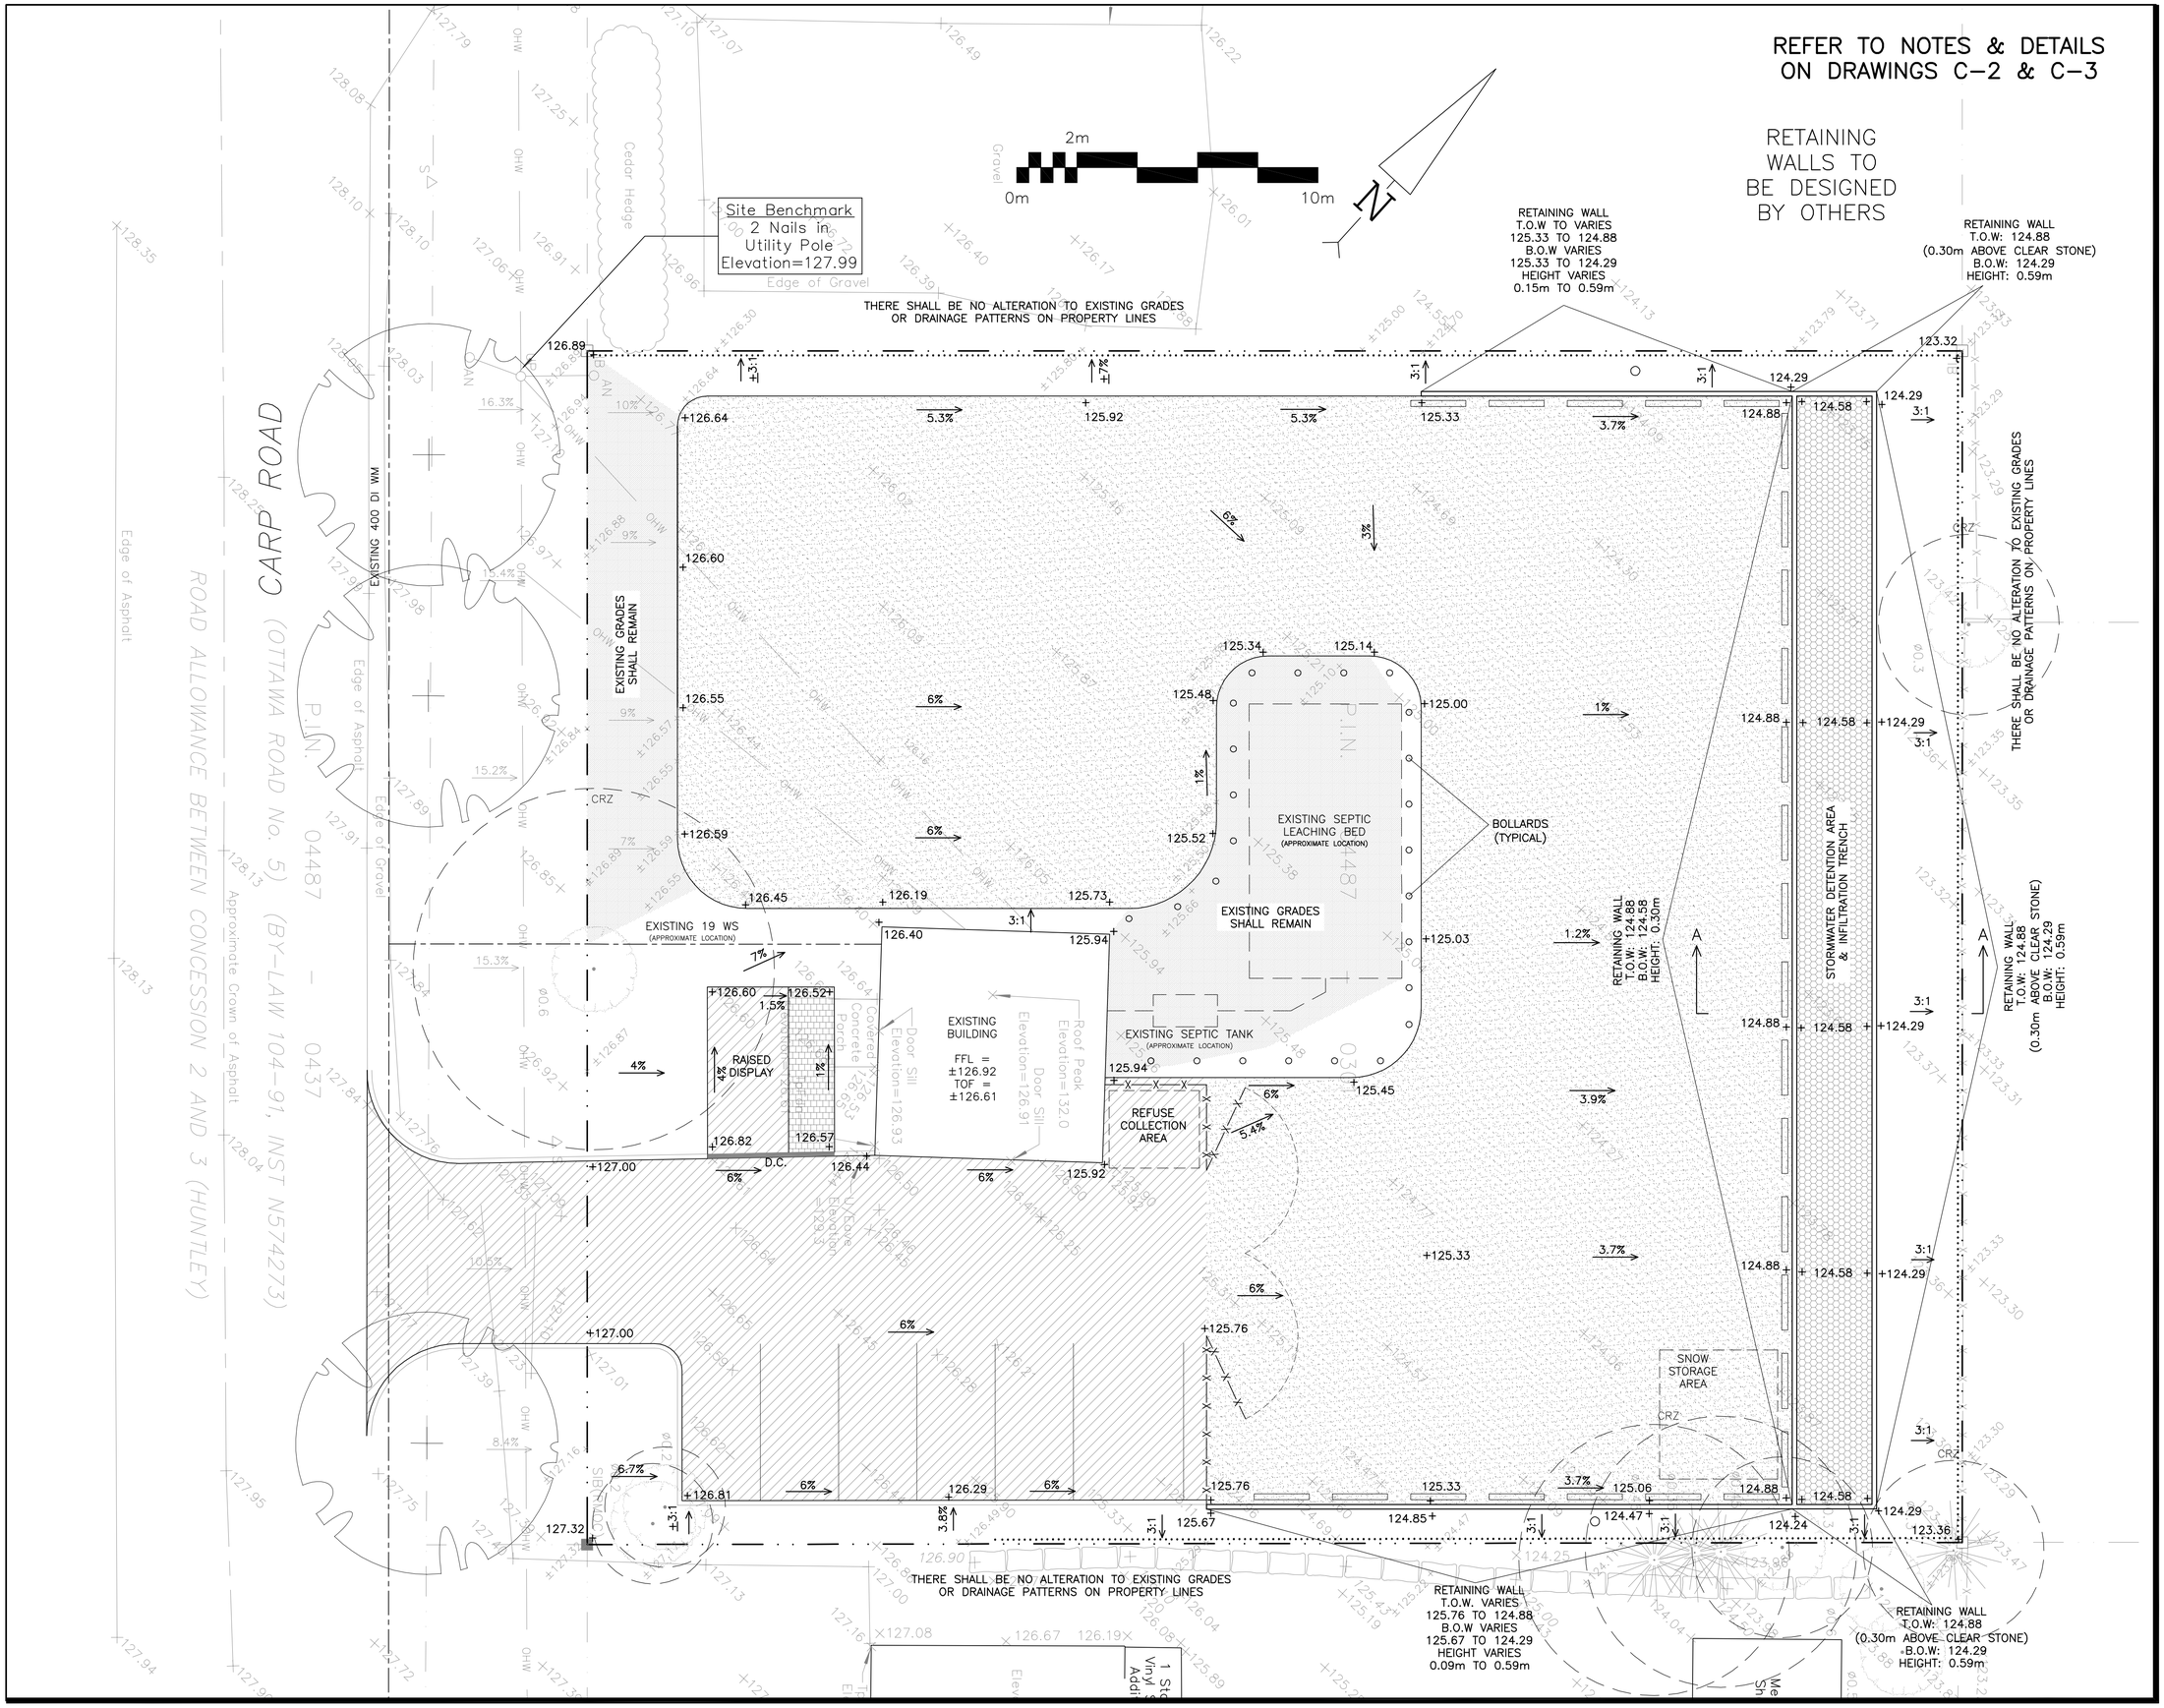

LEGEND

FFL	FINISHED FLOOR ELEVATION
TOF	TOP OF FOUNDATION
	PROPERTY LINE
C.R.Z	CRITICAL ROOT ZONE
WS/WM	WATER SERVICE/WATERMAIN
×99.99	EXISTING GRADE ELEVATION
+99.99	PROPOSED GRADE ELEVATION
2%	EXISTING SLOPE OF GRADE
2%	PROPOSED SLOPE OF GRADE
	150mm BARRIER CURB
D.C	DEPRESSED CURB
	SILT FENCE BARRIER
	ASPHALT PAVEMENT
	GRANULAR PAVEMENT
	INTERLOCK PAVERS
	INFILTRATION TRENCH

KEY PLAN

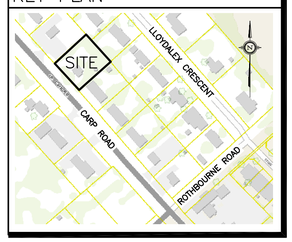

No.	DATE	REVISION
3	MAR 24-23	ISSUED FOR APPROVAL
2	DEC 15-22	ISSUED FOR COORDINATION
1	OCT 27-22	PRELIMINARY

D. B. GRAY ENGINEERING INC.
Stormwater Management - Grading & Drainage - Storm & Sanitary Sewers - Watermains
700 Long Point Circle 613-425-8044
Ottawa, Ontario d.gray@dbgrayengineering.com

Project

417 AUTO SALES
2026 CARP ROAD
CARP, ONTARIO

Drawing Title

SITE SERVICING PLAN, GRADING PLAN AND EROSION & SEDIMENT CONTROL PLAN

Engineer's Seal

LICENSED PROFESSIONAL ENGINEER
D.B. GRAY
17016502
MAR 24-23
PROVINCE OF ONTARIO

NOT VALID UNLESS SIGNED & DATED

Drawn	D.B.G
H. Scale	1:100
V. Scale	
Date	OCT 27-22
Job No.	21021

Drawing No.

C-1 of 5