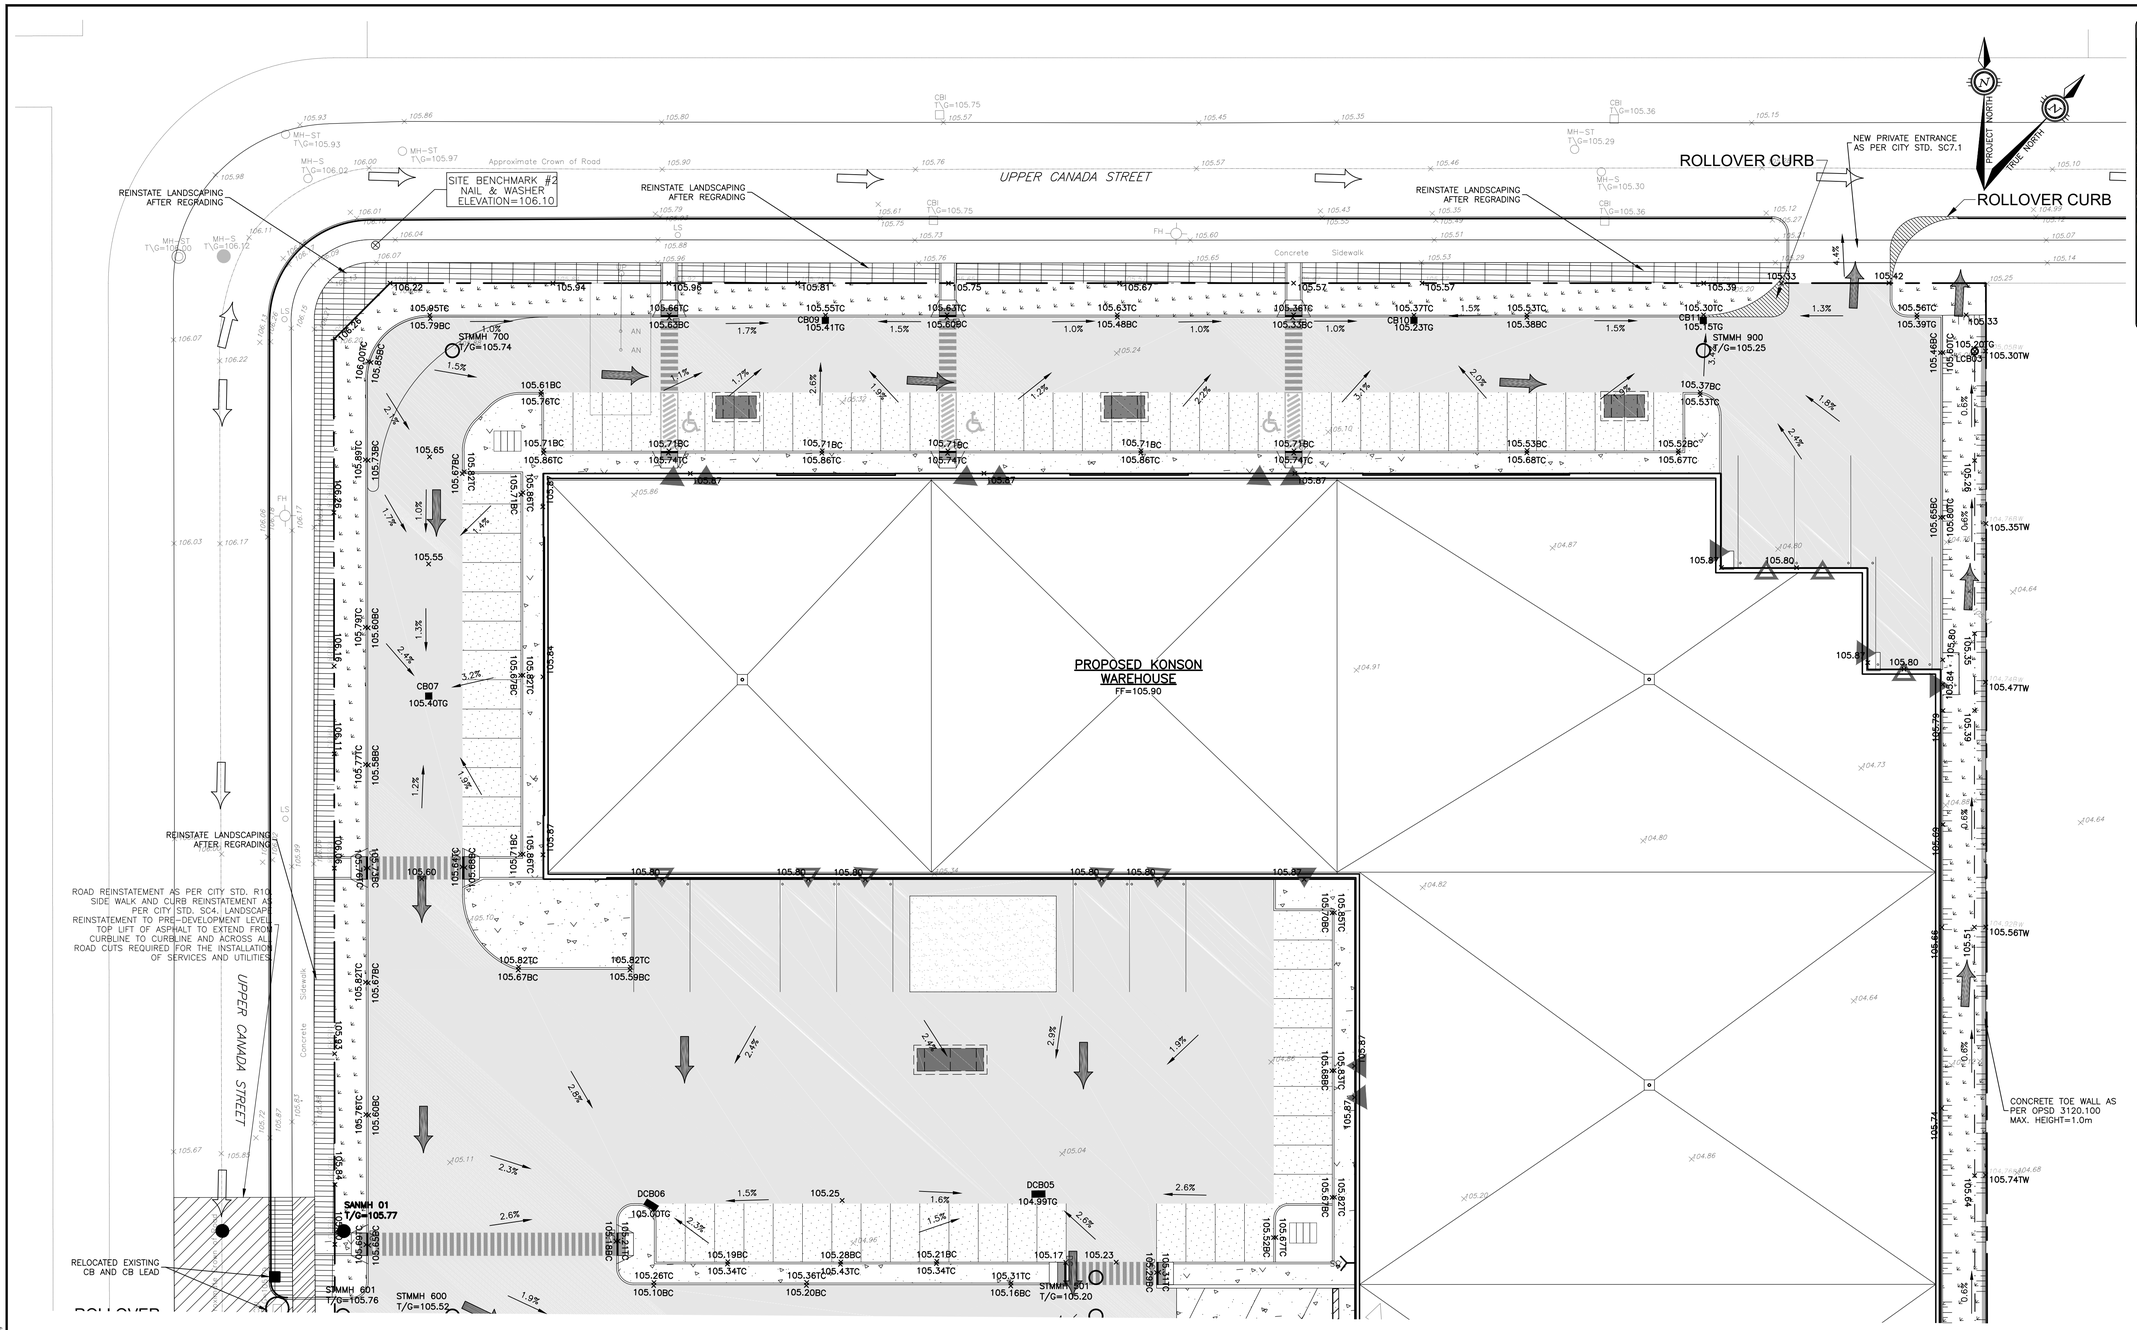

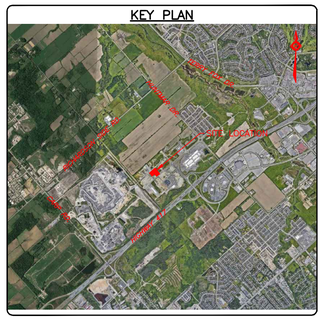

CONTINUE ON DWG# C202

CAUTION
THE POSITION OF ALL POLE LINES, CONDUITS, WATERMAINS, SEWERS AND OTHER UNDERGROUND AND OVERGROUND UTILITIES AND STRUCTURES IS NOT NECESSARILY SHOWN ON THE CONTRACT DRAWINGS, AND WHERE SHOWN, THE ACCURACY OF THE POSITION OF SUCH UTILITIES AND STRUCTURES IS NOT GUARANTEED. BEFORE STARTING WORK, DETERMINE THE EXACT LOCATION OF ALL SUCH UTILITIES AND STRUCTURES AND ASSUME ALL LIABILITY FOR DAMAGE TO THEM.

NOT FOR CONSTRUCTION

REV	REVISION DESCRIPTION	DATE	BY	APPD
1	ISSUED FOR SPC	04/06/23	AJ	AA

SCALE: 0 2m 4m 10m HORIZONTAL 1:250

NORTH

DESIGNED BY

REVIEWED BY

LICENSED PROFESSIONAL ENGINEER M.A. ANSARI 2023-04-11 PROVINCE OF ONTARIO

CLIENT
DOLYN CONSTRUCTION LTD.
1-888 LADY ELLEN PLACE
OTTAWA, ON. K1Z 5L5

exp Services Inc.
t: +1 613.688.1899 | f: +1 613.225.7330
2650 Queensview Drive, Unit 100
Ottawa, ON K2B 8H6
Canada
www.exp.com
• BUILDINGS • EARTH & ENVIRONMENT • ENERGY •
• INDUSTRIAL • INFRASTRUCTURE • SUSTAINABILITY •

BASEPLAN	AJ
DESIGN	AJ
CHECKED	AA
CAD	AJ
PROJECT MANAGER	AA
APPROVED	AA

PROJECT
KONSON WAREHOUSE
1485 UPPER CANADA STREET
OTTAWA, ONTARIO.

TITLE
SITE GRADING PLAN-1

PROJECT No.	OTT-22023462-A0
SURVEY	AOV
DATE	01/10/2023
DRAWING No.	C201

DO7-??-??-????

#?????