KEY PLAN

LEGEND

- PROPERTY LINE
- SETBACK AS PER PROPOSED ZONING PROVISIONS
- EXISTING GRAVEL ACCESS ROAD
- EXISTING GATE
- EXISTING CHAIN LINK FENCE
- PROPOSED SLOPE MAX. 3:1
- AREA A — PROPOSED SOIL DUMP AREA
- PROPOSED LANDSCAPING (GRASS)

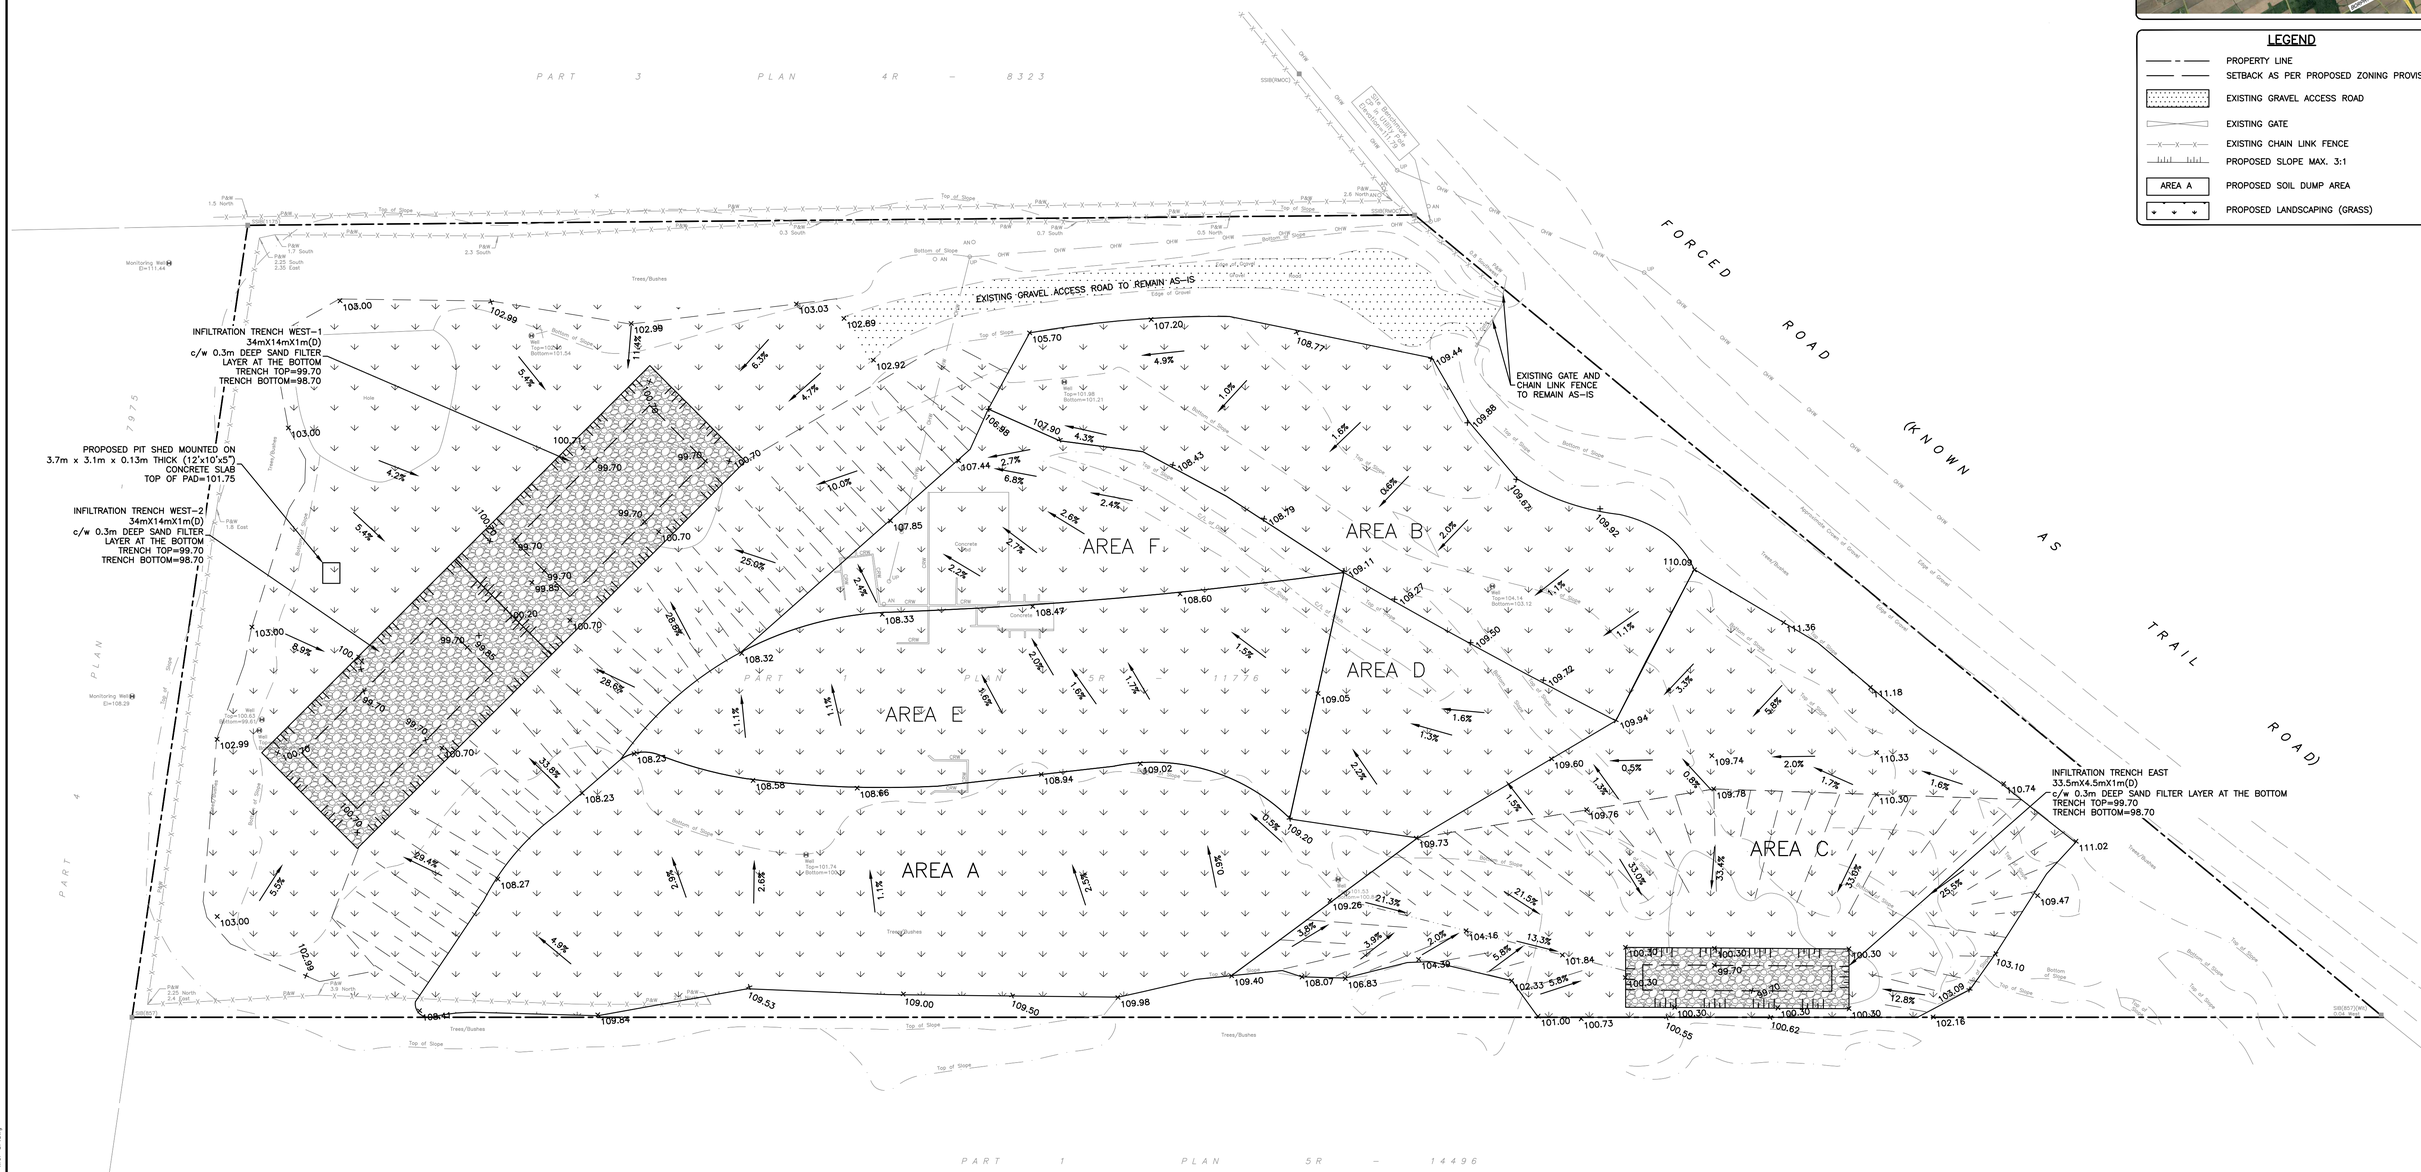

CAUTION
THE POSITION OF ALL POLE LINES, CONDUITS, WATERMAINS, SEWERS AND OTHER UNDERGROUND AND OVERGROUND UTILITIES AND STRUCTURES IS NOT NECESSARILY SHOWN ON THE CONTRACT DRAWINGS, AND WHERE SHOWN, THE ACCURACY OF THE POSITION OF SUCH UTILITIES AND STRUCTURES IS NOT GUARANTEED. BEFORE STARTING WORK, DETERMINE THE EXACT LOCATION OF ALL SUCH UTILITIES AND STRUCTURES AND ASSUME ALL LIABILITY FOR DAMAGE TO THEM.

NOT FOR CONSTRUCTION

REV	REVISION DESCRIPTION	DATE	BY	APPD
1	ISSUED FOR SPA	26/06/23	AJ	AA

SCALE: 0 5m 10m 20m — HORIZONTAL 1:500
NORTH
DESIGNED BY
REVIEWED BY
LICENSED PROFESSIONAL ENGINEER M.A. ANSARI 2023/06/26 PROVINCE OF ONTARIO

CLIENT
DRAIN–ALL LTD
3385 HAWTHORNE ROAD, OTTAWA, ON.
K1G 4G2 613.739.1070

exp Services Inc.
t +1.613.688.1899 | f +1.613.225.7330
2650 Queensview Drive, Unit 100
Ottawa, ON K2B 8H6
Canada
www.exp.com
• BUILDINGS • EARTH & ENVIRONMENT • ENERGY •
• INDUSTRIAL • INFRASTRUCTURE • SUSTAINABILITY •

BASEPLAN	AJ
DESIGN	AJ
CHECKED	AA
CAD	AJ
PROJECT MANAGER	AA
APPROVED	AA

PROJECT: ENGINEERING SERVICES FOR 4380 TRAIL ROAD, OTTAWA, ONTARIO.
TITLE: SITE REHABILITATION PLAN

PROJECT No.	OTT–21023795–A0
SURVEY	FSD
DATE	27/04/2022
DRAWING No.	C003

#?????

DOT-??-??-????

Filename:y:\ott-ylt-21023795-a0\60_execution\65_drawings\civil\drawings\21023795 – a0 civil_option#2.dwg
Last Saved:26/06/2023 Plotted:26/06/2023 2:12:09 PM Plotted By:Mehdi Yaghmaiyan
Scale:1:100.00 Units:Millimeters
References: xref–TOPO.dwg; xref–CIVIL.dwg; xref–GP.dwg