## NOTES :

THE CONTRACTOR SHALL IMPLEMENT BEST MANAGEMENT PRACTICES, TO PROVIDE FOR PROTECTION OF THE AREA DRAINAGE SYSTEM AND THE RECEIVING WATERCOURSE, DURING CONSTRUCTION ACTIVITIES. THE CONTRACTOR ACKNOWLEDGES THAT FAILURE TO IMPLEMENT APPROPRIATE EROSION AND SEDIMENT CONTROL MEASURES MAY BE SUBJECT TO PENALTIES IMPOSED BY ANY APPLICABLE REGULATORY AGENCY,

1. SILT FENCE TO BE ERECTED PRIOR TO EARTH WORKS BEING COMMENCED. SILT FENCE TO BE MAINTAINED UNTIL VEGETATION IS ESTABLISHED OR UNTIL START OF SUBSEQUENT PHASE.
2. SILT SACK TO BE PLACED AND MAINTAINED UNDER COVER OF ALL CATCHBASINS. GEOTEXTILE FABRIC IN RYCBs TO REMAIN UNTIL VEGETATION IS ESTABLISHED. ALL CATCHBASINS TO BE REGULARLY INSPECTED AND CLEANED, AS NECESSARY, UNTIL SOD AND CURBS ARE CONSTRUCTED.
3. CONTRACTOR TO PROTECT EXISTING CATCHBASINS WITH FILTER CLOTH UNDER THE COVERS TO TRAP SEDIMENTATION. REFER TO IDENTIFIED STRUCTURES.
4. WORKS NOTED ABOVE ARE TO BE INSTALLED, INSPECTED, MAINTAINED AND ULTIMATELY REMOVED BY SERVICING CONTRACTOR.
5. THIS IS A "LIVING DOCUMENT" AND MAY BE MODIFIED IN THE EVENT THE PROPOSED CONTROL MEASURES ARE INSUFFICIENT

## LEGEND

- HEAVY DUTY SILT FENCE
- SNOW FENCE
- STRAW BALE CHECK DAM
- STRAW BALE CHECK DAM WITH FILTER CLOTH
- ROCK CHECK DAM
- SEDIMENT SACK PLACED UNDER EXISTING CB COVER
- TEMPORARY MUD MAT 0.15m THICK 50mm CLEAR STONE ON NON WOVEN FILTER CLOTH

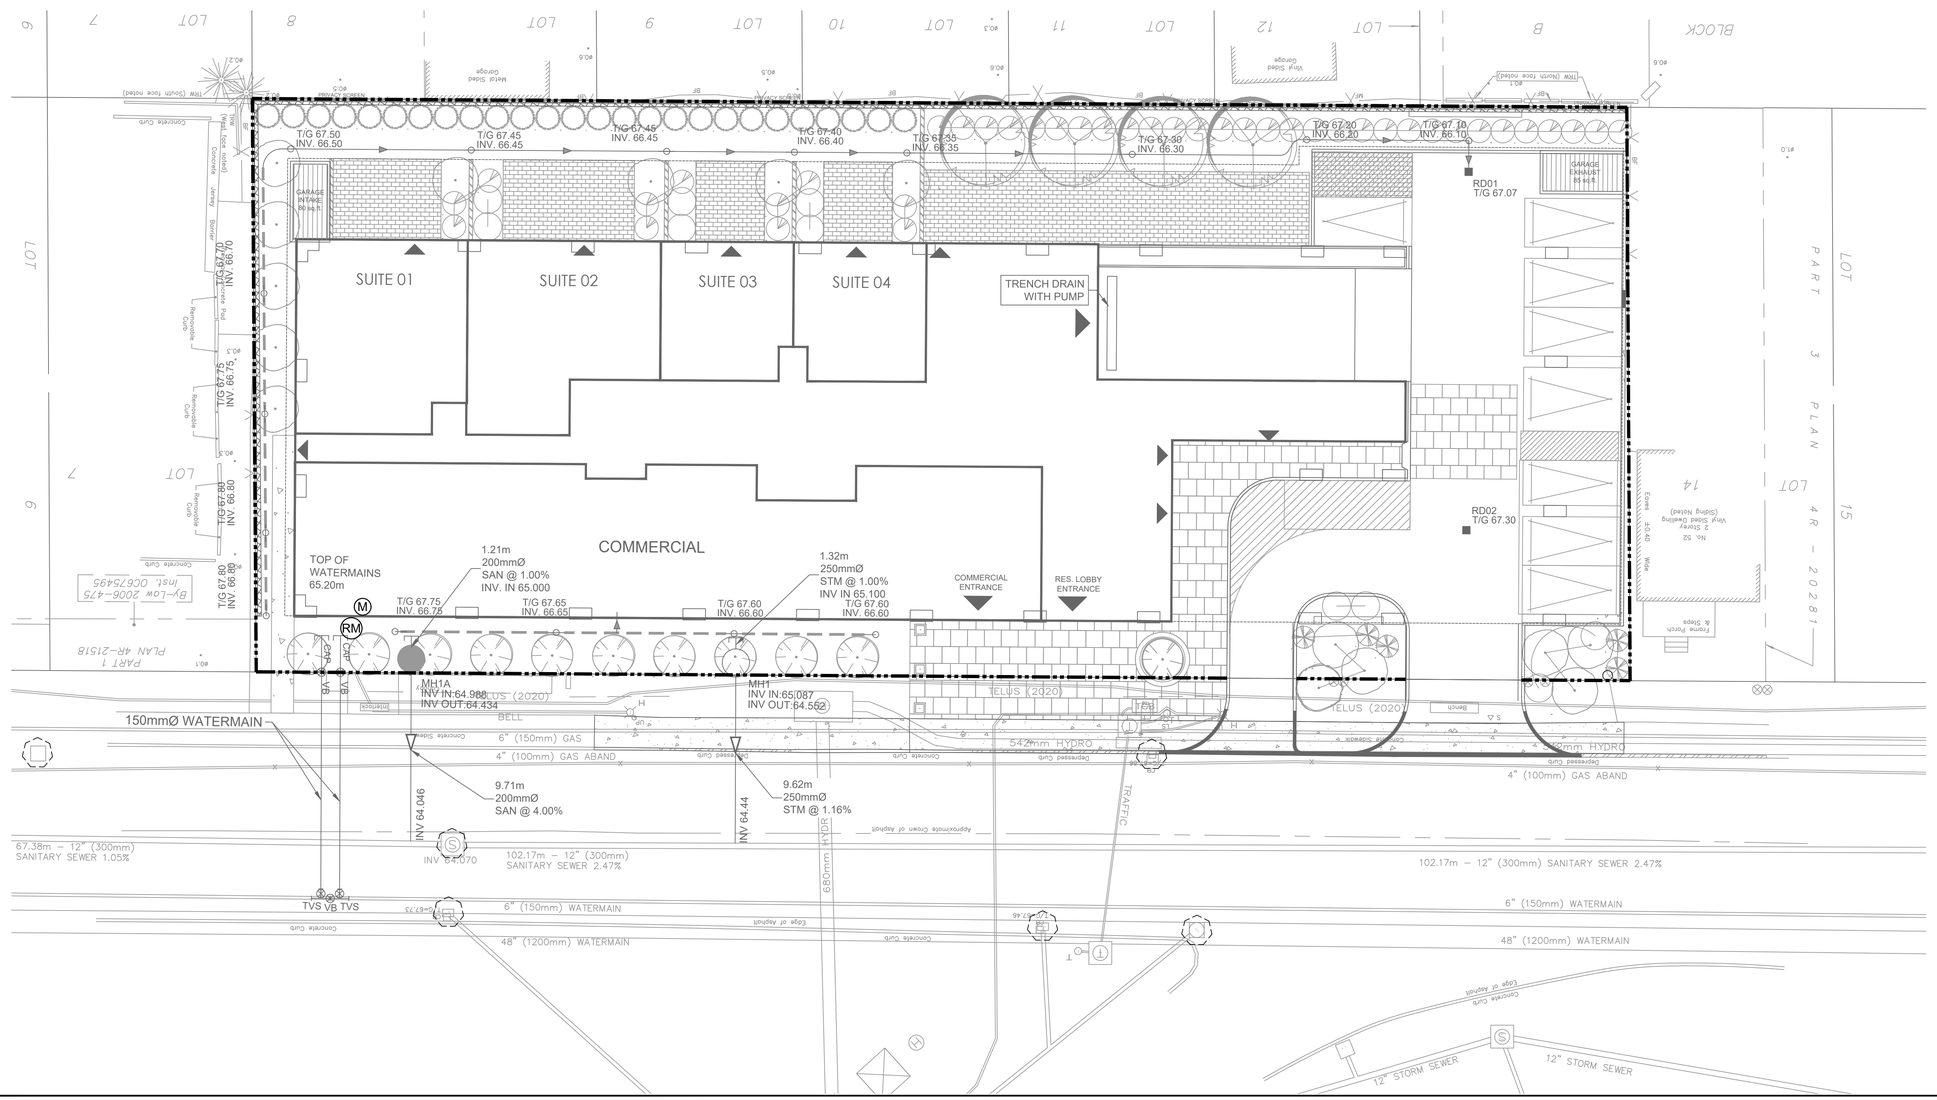


CLIENT

SCARABELLI REALTIES INC.


COPYRIGHT

This drawing has been prepared solely for the intended use, thus any reproduction or distribution for any purpose other than authorized by IBI Group is forbidden. Contractors shall verify and be responsible for all dimensions and conditions on the job, and IBI Group shall be informed of any variations from the dimensions and conditions shown on the drawing. Shop drawings shall be submitted to IBI Group for general conformance before proceeding with fabrication.

**IBI Group Professional Services (Canada) Inc.**
is a member of the IBI Group of companies


ISSUES

| No. | DESCRIPTION | DATE |
|---|---|---|
| 01 | ISSUED FOR RE-ZONING APPLICATION | 20:11:13 |

NOT FOR CONSTRUCTION

KEY PLAN

CONSULTANTS

1:150 0 1.5 4.5 7.5m

SEAL

LICENSED PROFESSIONAL ENGINEER
T. R. BRULE
20/11/13
PROVINCE OF ONTARIO


IBI GROUP
Suite 400 – 333 Preston Street
Ottawa ON K1S 5N4 Canada
tel 613 225 1311 / 613 241 3300 fax 613 225 9868
ibigroup.com


PROJECT

30-48 CHAMBERLAIN AVE.

PROJECT NO: 125564

| DRAWN BY: | CHECKED BY: |
|---|---|
| EH | TRB |
| PROJECT MGR: | APPROVED BY: |
| TRB | TRB |

SHEET TITLE

SEDIMENT - EROSION PLAN

SHEET NUMBER 900

ISSUE 1

SCALE CHECK 1 in 10mm

File Location: J:\125564_Chamberlain\7.0_Production\7.03_Design\04_Civil\Sheets\900.dwg Last Saved: May 10, 2023, by Ehennie Plotted: Wednesday, May 10, 2023 2:27:01 PM by Eric Hennie