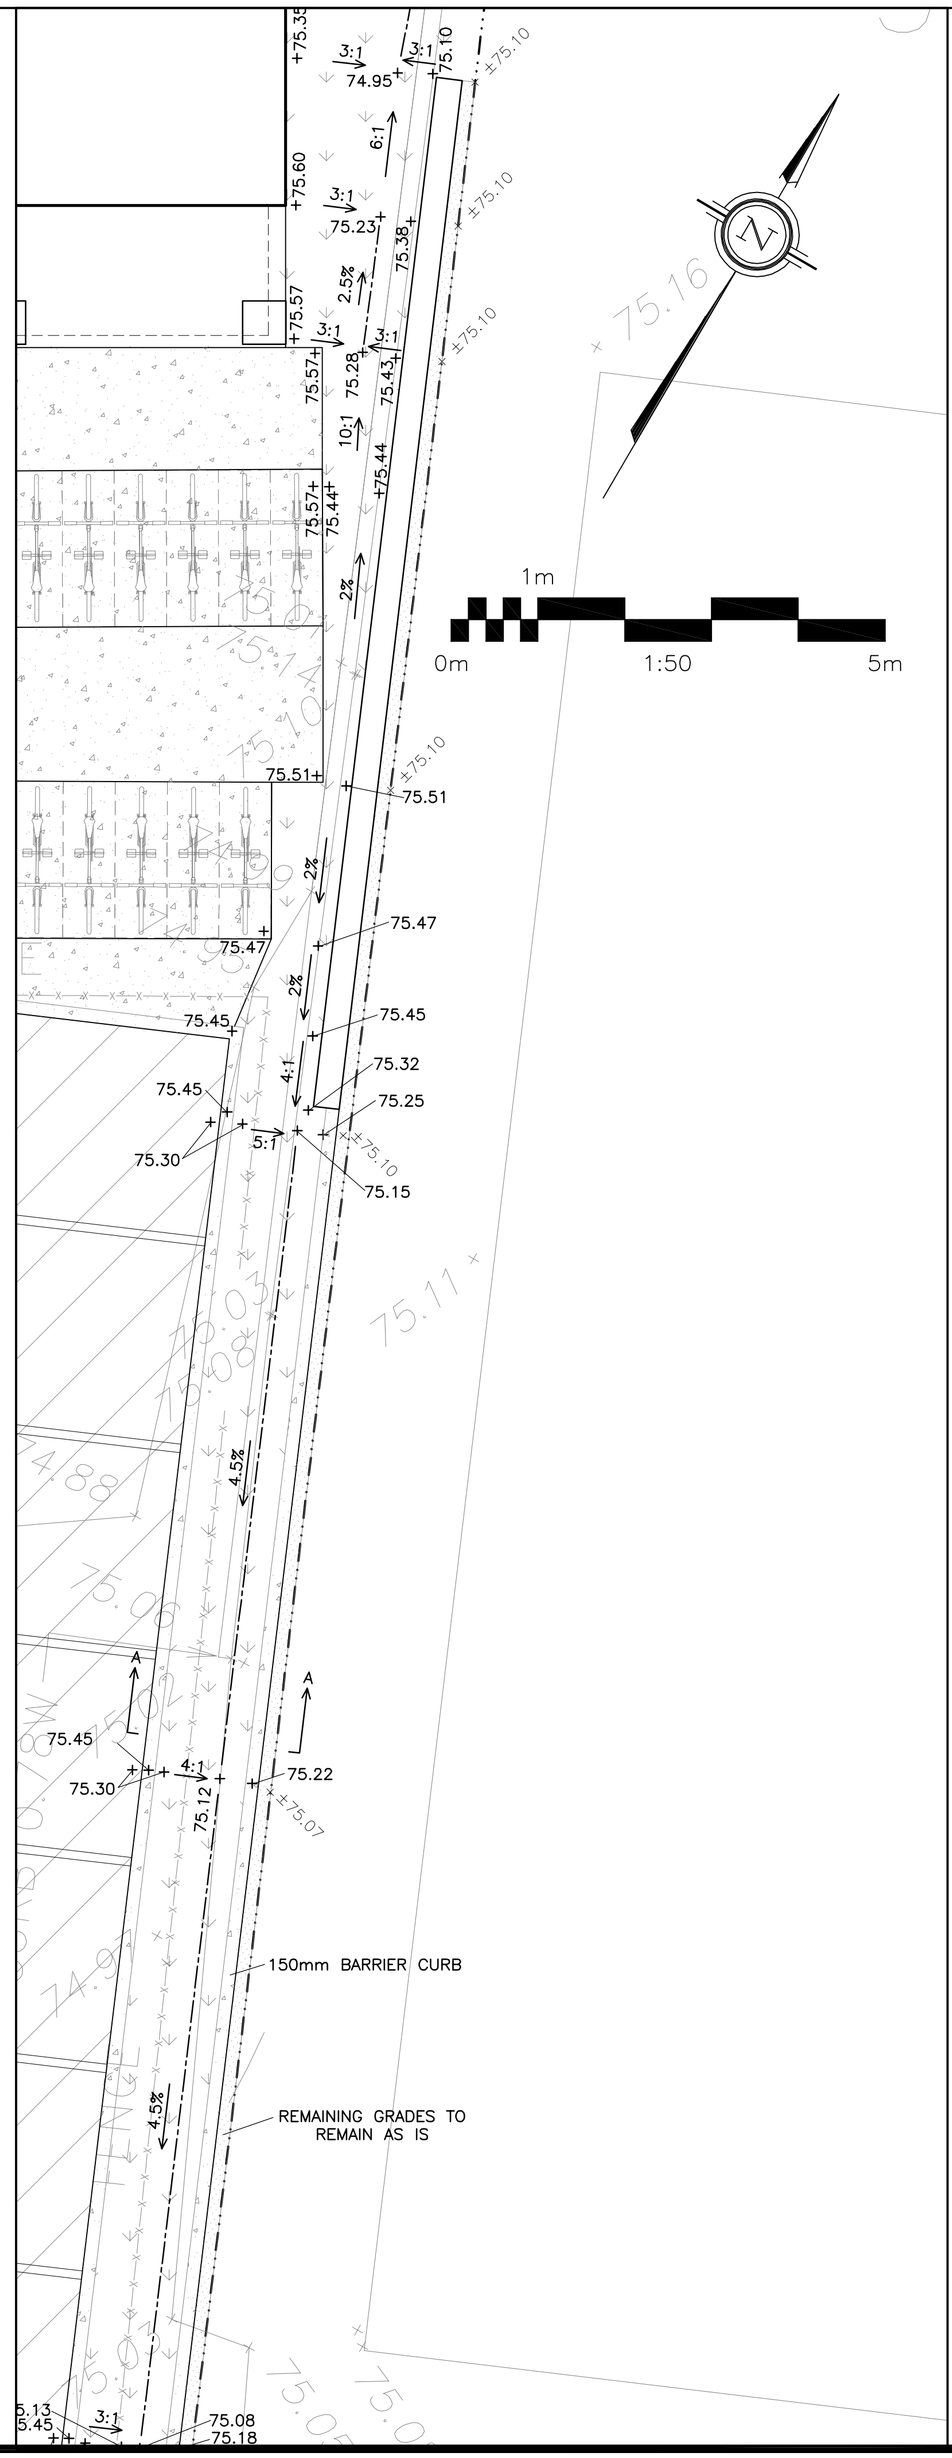

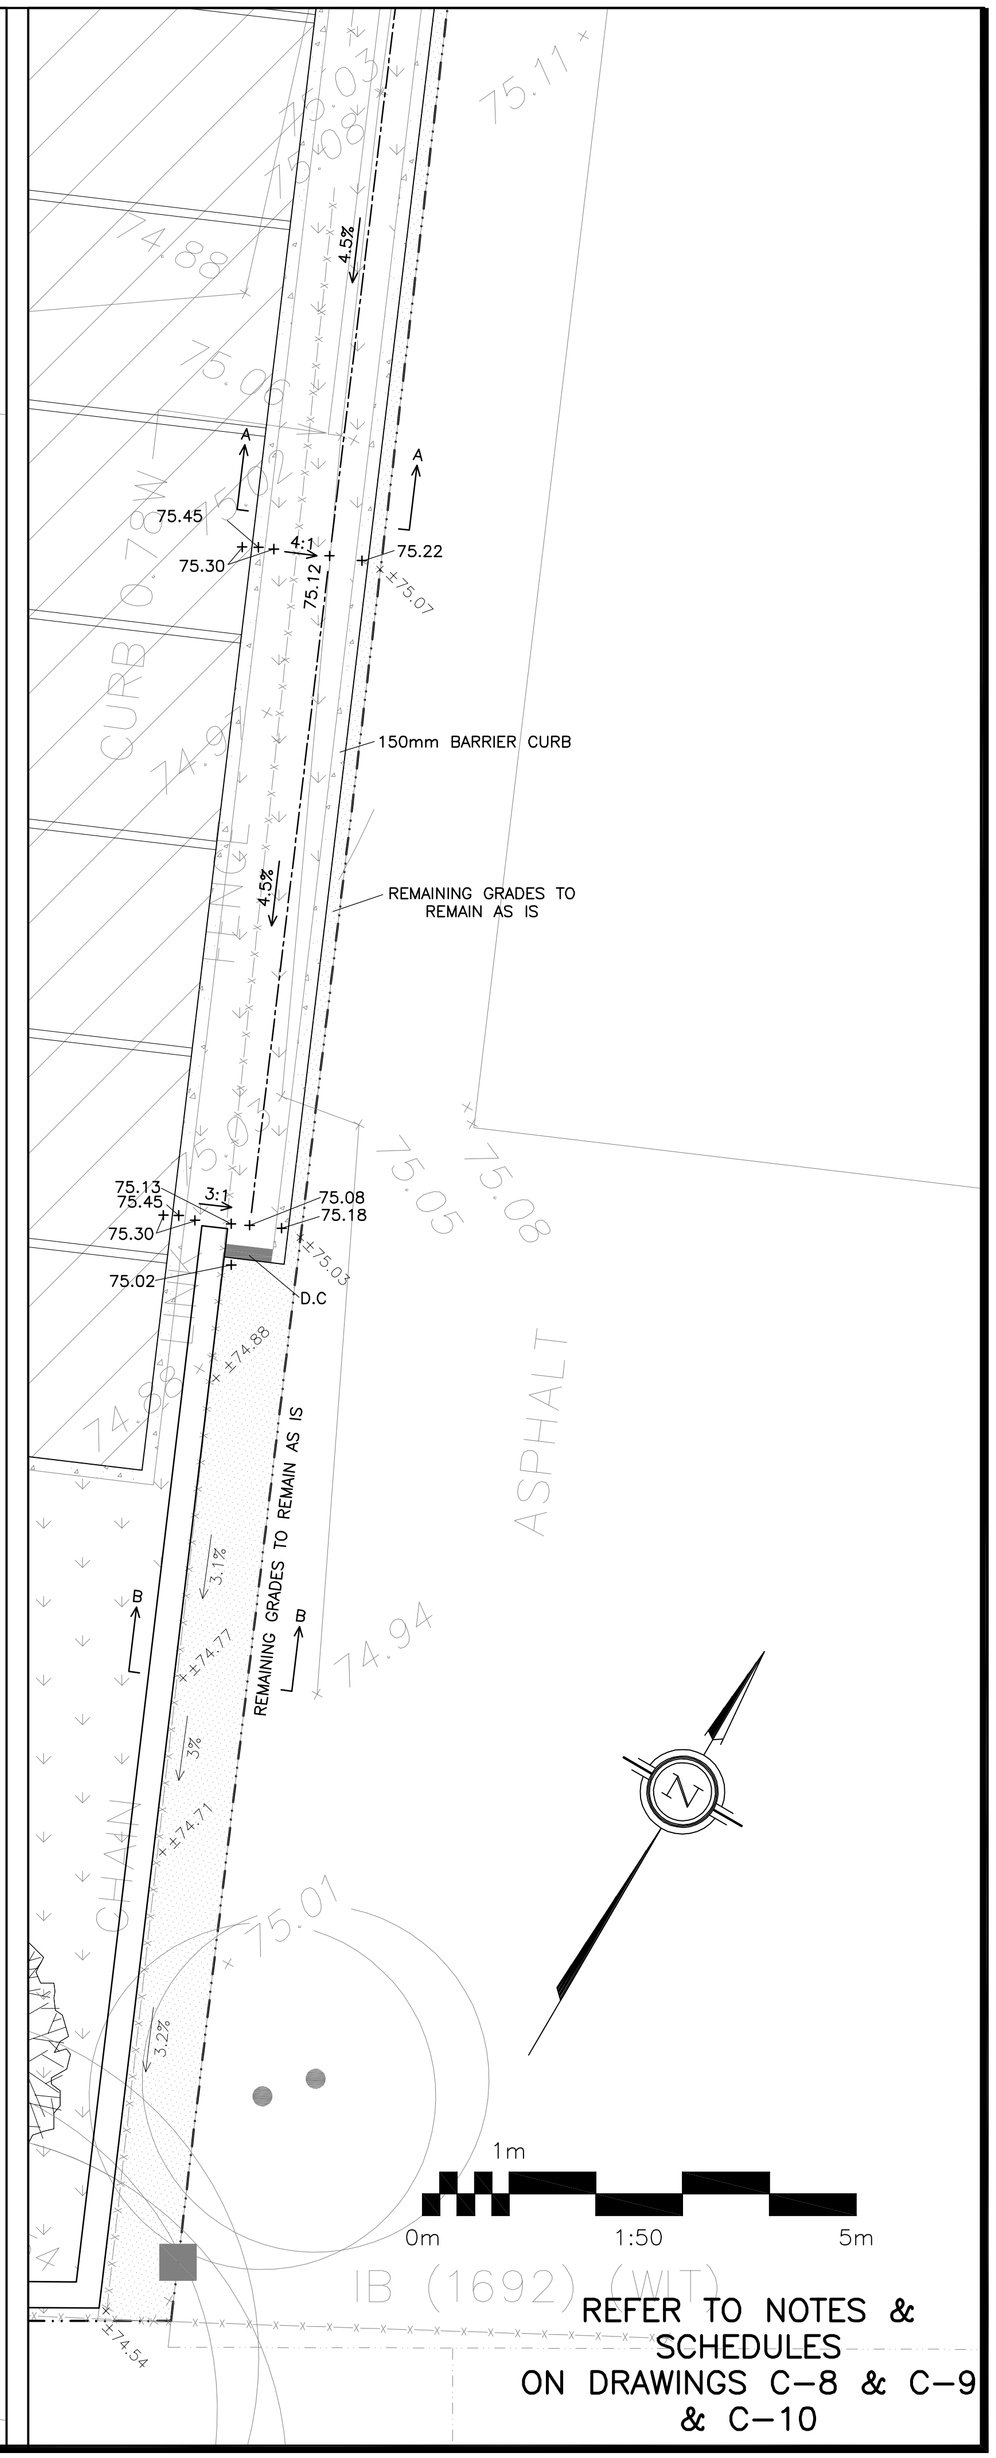

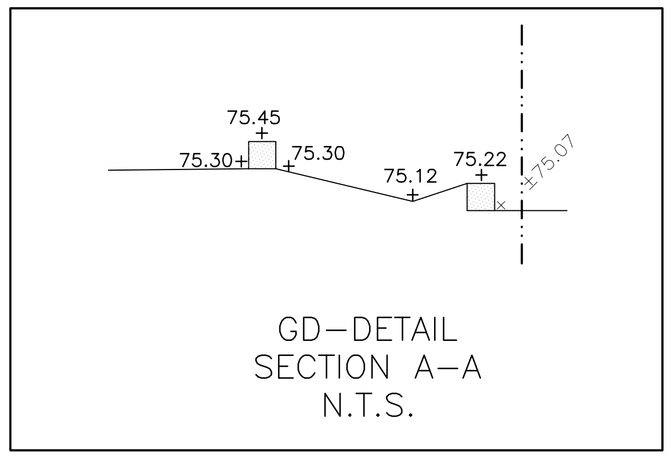

GD–DETAIL
SECTION A–A
N.T.S.

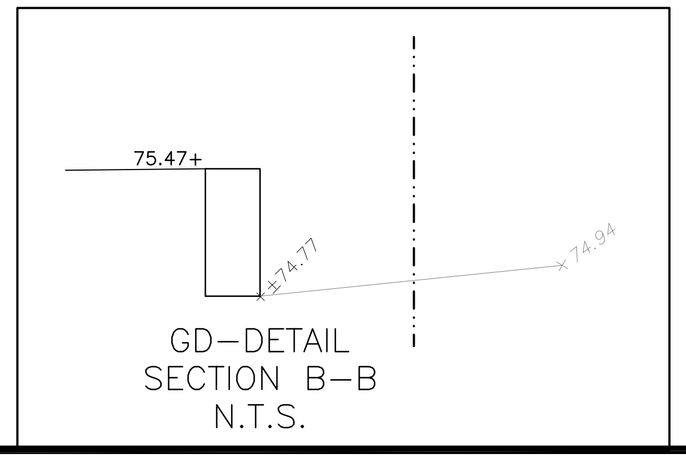

GD–DETAIL
SECTION B–B
N.T.S.

REFER TO NOTES & SCHEDULES ON DRAWINGS C–8 & C–9 & C–10

LEGEND

FFL	FIRST FLOOR ELEVATION
	PROPERTY LINE
MH	STORM MANHOLE
DS	DOWNSPOUT
×99.99	EXISTING GRADE ELEVATION
+99.99	PROPOSED GRADE ELEVATION
2%	PROPOSED SLOPE OF GRADE
	150mm BARRIER CURB
D.C	DEPRESSED CURB
	LIGHT–DUTY PAVEMENT
	HEAVY–DUTY PAVEMENT
	CONCRETE
	LANDSCAPE

KEY PLAN

No.	DATE	REVISION
1	JUN 4–25	RE–ISSUED FOR APPROVAL

D. B. GRAY ENGINEERING INC.
Stormwater Management · Grading & Drainage · Storm & Sanitary Sewers · Watermains
700 Long Point Circle 613-425-8044
Ottawa, Ontario d.gray@dbgrayengineering.com

Project
STACKED TOWNS
BUILDING A – 20 UNITS
BUILDING B – 24 UNITS
2506 INNES ROAD
OTTAWA, ONTARIO

Drawing Title
GRADING PLAN DETAIL

Engineer's Seal
LICENSED PROFESSIONAL ENGINEER
D.B. GRAY
17016502
JUN 4–25
PROVINCE OF ONTARIO
NOT VALID UNLESS SIGNED & DATED

Drawn	D.B.G
H. Scale	1:50
V. Scale	
Date	Dec 20–23
Job No.	23087

Drawing No.
C–6
of 12

D07–12–24–0038

#19196