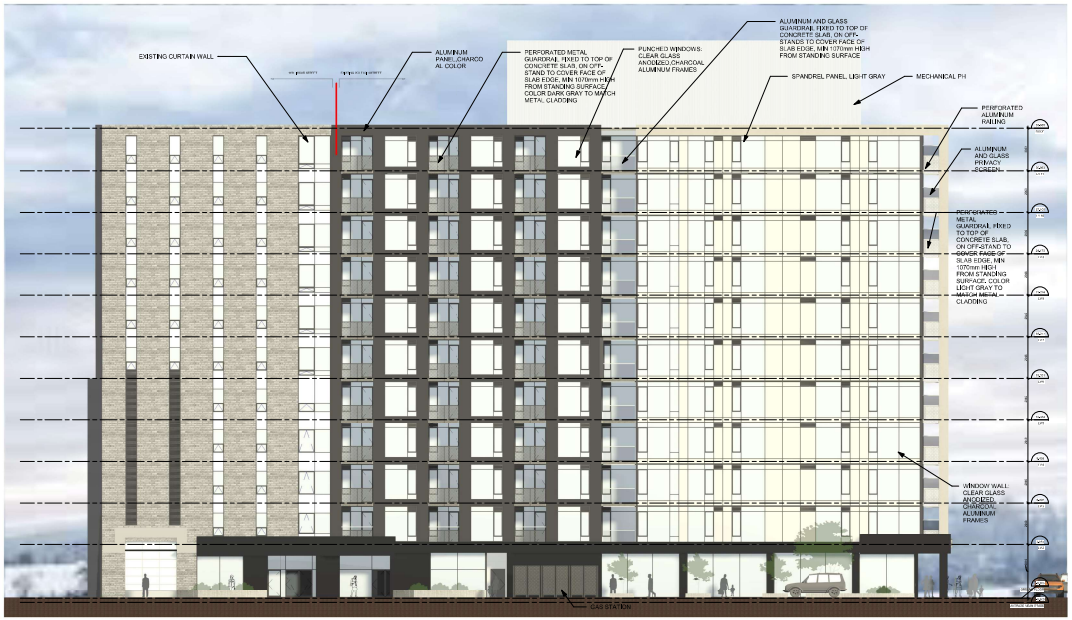

LISGAR STREET ELEVATION

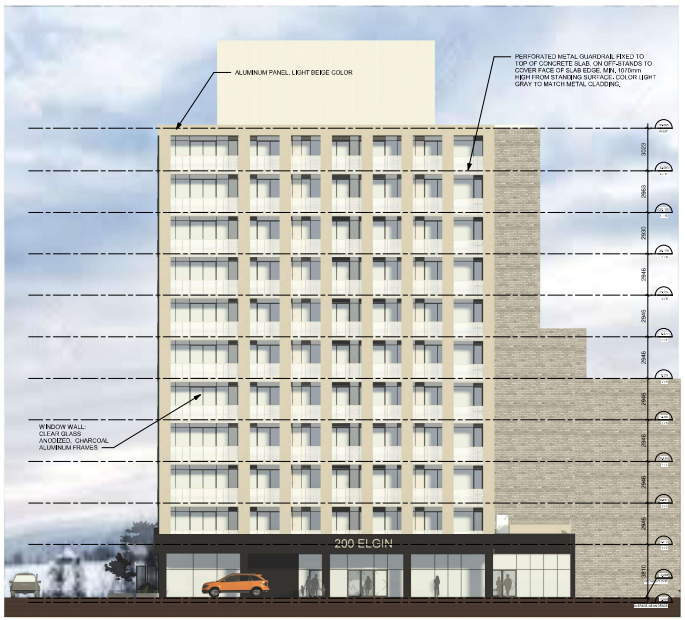

ELGIN STREET ELEVATION

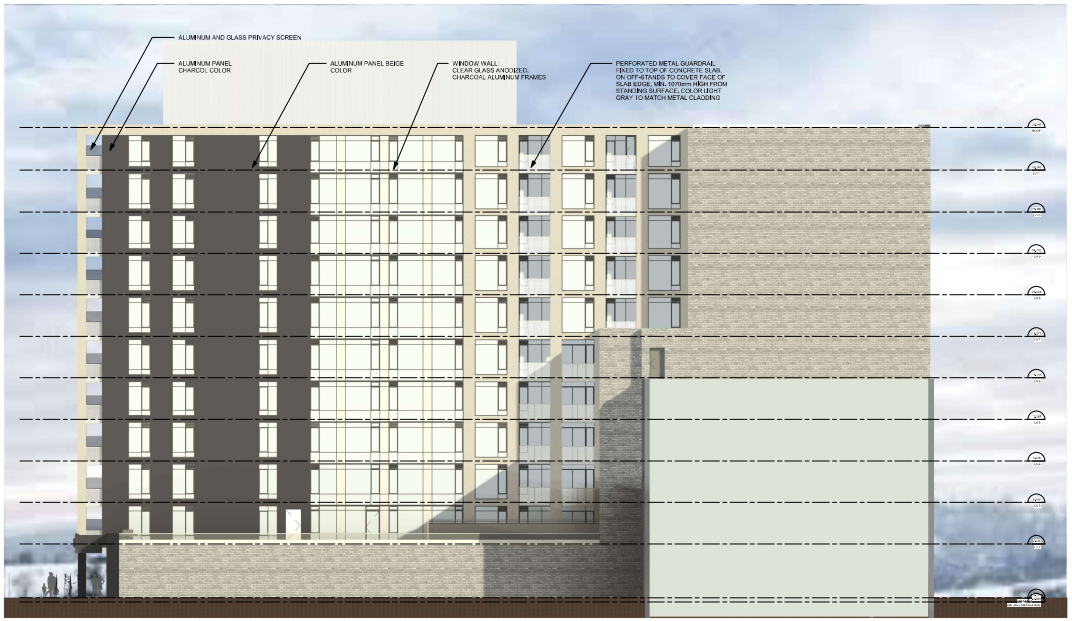

NORTH ELEVATION

ANDREW MCCREIGHT
MANAGER, DEVELOPMENT REVIEW CENTRAL
PLANNING, DEVELOPMENT & BUILDING SERVICES
DEVELOPMENT DEPARTMENT, CITY OF OTTAWA

APPROVED
By Andrew McCreight at 9:55 am, Aug 15, 2024

IT IS THE RESPONSIBILITY OF THE APPROPRIATE CONTRACTOR TO CHECK AND VERIFY ALL DIMENSIONS ON SITE AND TO REPORT ALL ERRORS AND/OR OMISSIONS TO THE ARCHITECT.

ALL CONTRACTORS MUST COMPLY WITH ALL PERTINENT CODES AND BY-LAWS.

THIS DRAWING MAY NOT BE USED FOR CONSTRUCTION UNTIL SIGNED BY THE ARCHITECT.

DO NOT SCALE DRAWINGS.

COPYRIGHT RESERVED.

No.	DESCRIPTION	DD.MM.YY
3	ISSUED FOR SPC, FORMAL REVIEW COMMENT RESPONSE	2024-07-25
2	ISSUED FOR SPC, PHASE2 COMMENTS	2024-03-08
1	ISSUED FOR SITE PLAN CONTROL	2024-01-17

REVISIONS:

ARCHITECT SEAL:
ONTARIO ASSOCIATION OF ARCHITECTS
RODERICK LAHEY
LICENCE 4578

NORTH ARROW:

CLIENT:
DISTRICT REALTY
Owner

ARCHITECT:
rla/architecture
56 Beech Street, Ottawa, Ontario K1S 3J4
t.613.724.9932 f.613.724.1209 www.rodericklahey.ca

PROJECT TITLE:
200 ELGIN STREET
200 ELGIN ST. OTTAWA, ON.

SHEET TITLE:
BUILDING ELEVATIONS

DRAWN:	CHECKED:
G.E.	R.V.
SCALE: 1 : 150	SHEET No: A-200
PROJECT No: 2215	

PAPER SIZE: ISO Full Bleed B1 (707.00 x 1000.00mm)
PLOT SCALE: 1:1

#19135 D07-12-24-0044