SITE LEGEND

PHASE 1 – EVENT CENTRE AND LANDSCAPING

PHASE 2 – NORTH SIDE STANDS AND GRAND STAIRS

OTHER – PODIUM & AIR RIGHTS PARCEL

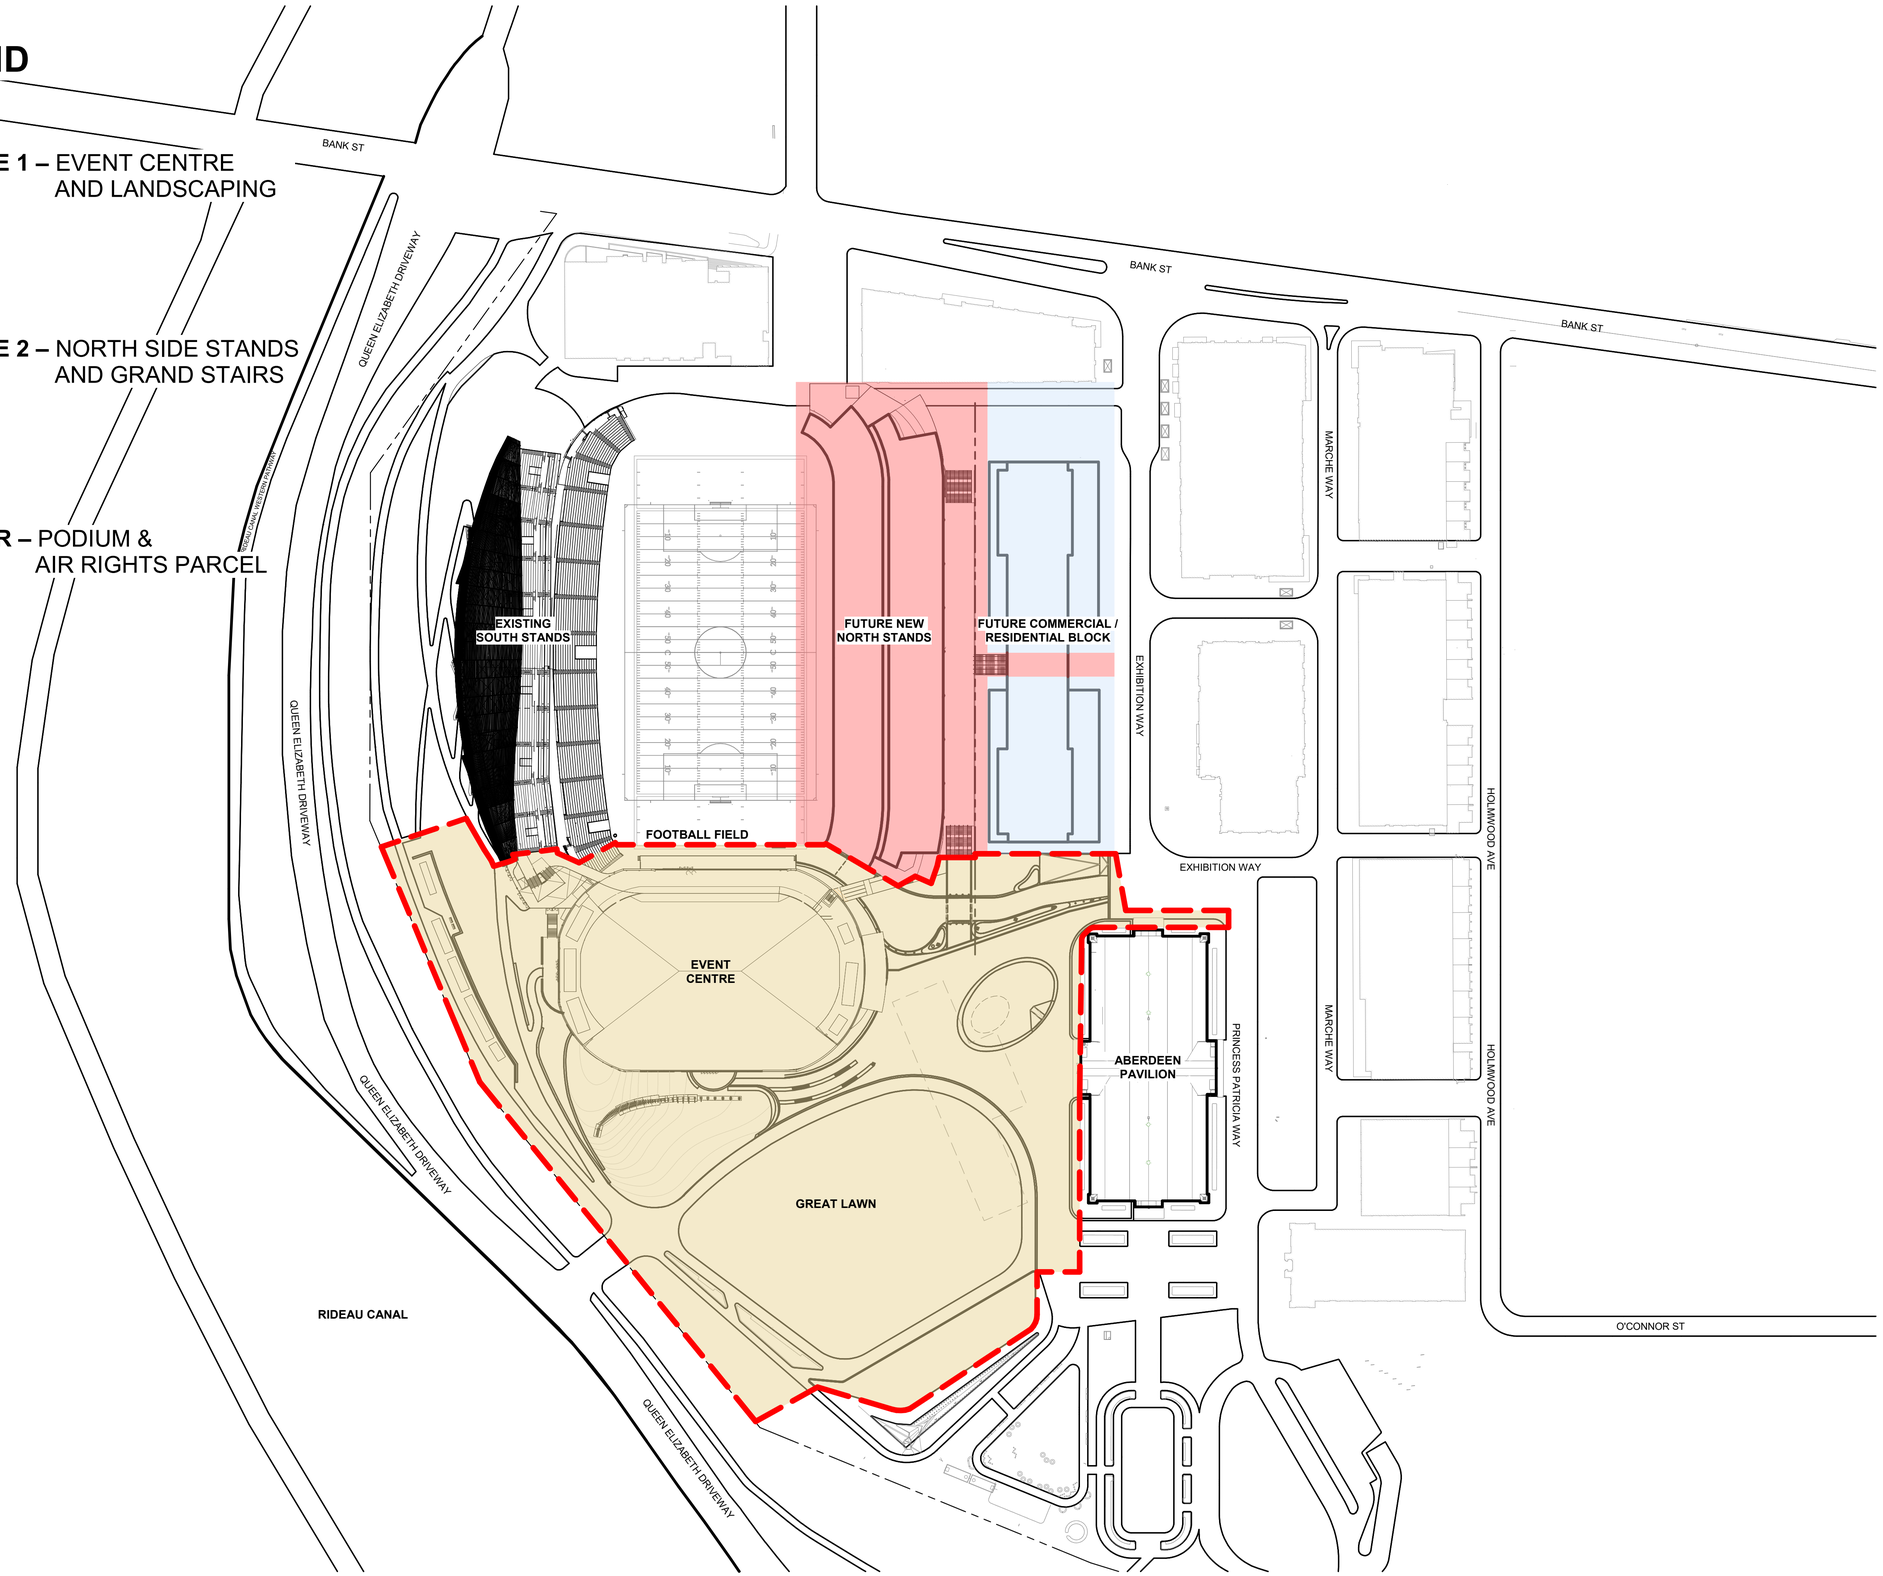

Ottawa

OSEG
Ottawa Sports and Entertainment Group

BRISBIN BROOK BEYNON ARCHITECTS
14 DUNCAN ST 4TH FLOOR
TORONTO, ON M5H 3G8
(416) 591-8999
ARCHITECT

ENTUITIVE
135 LAURIER AVE WEST, SUITE 413
OTTAWA, ON K1P 5J2
(343) 308-9274
STRUCTURAL ENGINEER

TMP
200 KING. ST. WEST, SUITE 310
TORONTO, ON M5H 3T4
(416) 499-8000
MECH, PLUMB, FIRE PROTECTION ENGINEER

MULVEY & BANANI
90 SHEPPARD AVE EAST, SUITE 500
TORONTO, ON M2N 3A
(416) 751-2520
ELEC, LIGHTING ENGINEER

CSW
319 MCRAE AVENUE, SUITE 502
OTTAWA, ONTARIO K1Z 0B9
(613) 729-4536
LANDSCAPE ARCHITECT

NO.	DESCRIPTION	DATE

REVISIONS/ ISSUES

CONTRACTOR SHALL CHECK AND VERIFY ALL DIMENSIONS AND REPORT ANY OMISSIONS OR DISCREPANCIES TO THE ARCHITECT BEFORE PROCEEDING WITH THE WORK.
DO NOT SCALE THE DRAWINGS

1 2 3 4

SEAL

THIS DOCUMENT IS RELEASED FOR THE PURPOSE OF PRELIMINARY SUBMITTAL

IT IS NOT TO BE USED FOR CONSTRUCTION PURPOSES

DRAWN: JI
DATE: 01/24/24
CHECKED: SJ

LANSDOWNE EVENT CENTRE

DWG. TITLE
OVERALL SITE PLAN

SCALE: As indicated
PROJ. NO.: 2008
DWG. NO.: A1-008e

© Copyright of BBB Architects Toronto Inc. 2024.
Not to be reproduced or distributed without written authorization of the copyright owner.

DATE PLOTTED: 2024-08-12 10:40:22 AM