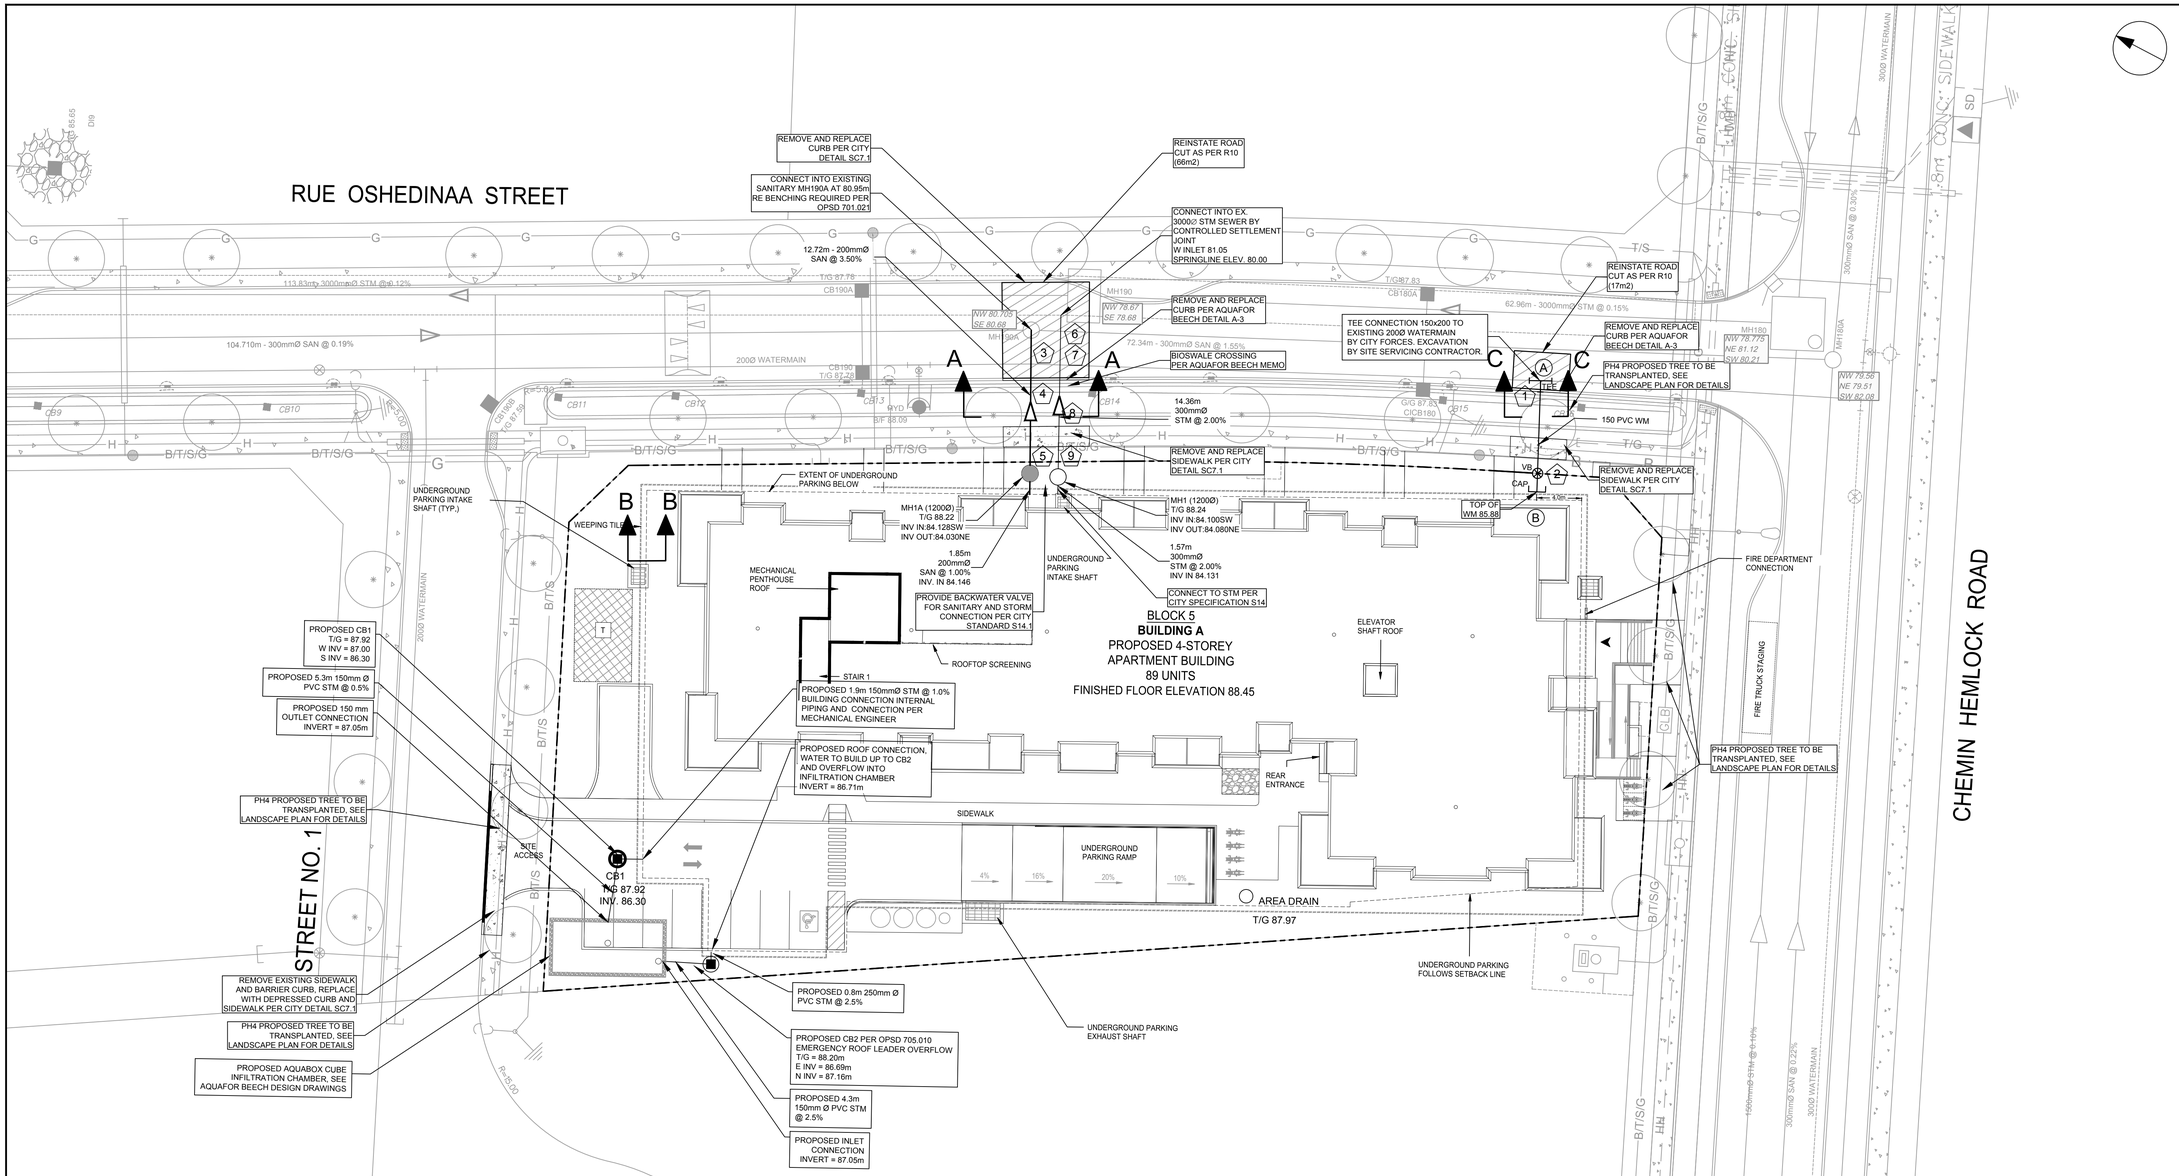

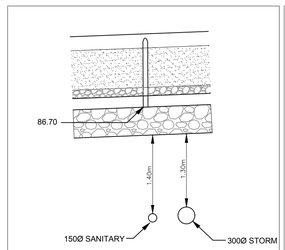

BIOSWALE CROSSING
SECTION A-A
N.T.S.

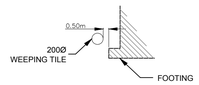

WEEPING TILE
SECTION B-B
N.T.S.

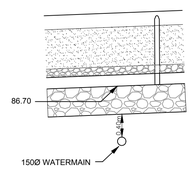

BIOSWALE CROSSING
SECTION C-C
N.T.S.

ANDREW MCCREIGHT
MANAGER, DEVELOPMENT REVIEW CENTRAL
PLANNING, DEVELOPMENT & BUILDING SERVICES
DEVELOPMENT DEPARTMENT, CITY OF OTTAWA

APPROVED
By Andrew McCreight at 7:34 am, Sep 18, 2025

CLIENT
ROHIT GROUP

15 FITZGERALD ROAD, NEPEAN, ON

COPYRIGHT
This drawing has been prepared solely for the intended use, thus any reproduction or distribution for any purpose other than authorized by Arcadis is forbidden. Written dimensions shall have precedence over scaled dimensions. Contractors shall verify and be responsible for all dimensions and conditions on the job, and Arcadis shall be informed of any variations from the dimensions and conditions shown on the drawing. Shop drawings shall be submitted to Arcadis for general conformance before proceeding with fabrication.

Arcadis Professional Services (Canada) Inc.
formerly IBI Group Professional Services (Canada) Inc.

ISSUES

No.	DESCRIPTION	DATE
1	ISSUED FOR CLIENT REVIEW	2023-11-22
2	SUBMISSION NO.1 FOR CITY REVIEW	2023-12-08
3	SUBMISSION NO.2 FOR CITY REVIEW	2024-03-04
4	SUBMISSION NO.3 FOR CITY REVIEW	2024-05-01
5	BIOSWALE CROSSING NOTE ADDED	2024-07-08
6	NEW SITE PLAN	2024-08-07
7	ISSUED FOR BUILDING PERMIT	2025-05-21
8	ADDED SECTION C-C	2025-08-12

KEY PLAN

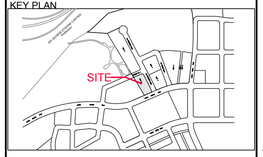

1:250 0 2.5 7.5 12.5m

SEAL

LICENSED PROFESSIONAL ENGINEER
S. E. LABADIE
100214983
2025/08/12
PROVINCE OF ONTARIO

PRIME CONSULTANT
ARCADIS
333 Preston Street - Suite 500
Ottawa ON K1S 5N4 Canada
tel 613 225 1311
www.arcadis.com

PROJECT
WATERIDGE VILLAGE
AT ROCKCLIFFE

PHASE 4 - BLOCK 5

PROJECT NO: 143934	
DRAWN BY: **M.M.**	CHECKED BY: **D.C.**
PROJECT MGR: **D.C.**	APPROVED BY: **A.C.**

SHEET TITLE
GENERAL PLAN OF SERVICES

SHEET NUMBER **C-001** ISSUE **8**

File Location: J:\143934_Block_5_Ph_4\7.0_Production\7.03_Design\04_Civil\Sheets\001 GENERAL PLAN OF SERVICES.dwg Last Saved: August 12, 2025, by mllenm4626 Plotted: August 12, 2025 3:02:55 PM by Milne, Marian

D07-12-24-0126

SCALE CHECK 1 in 10mm XXXXX