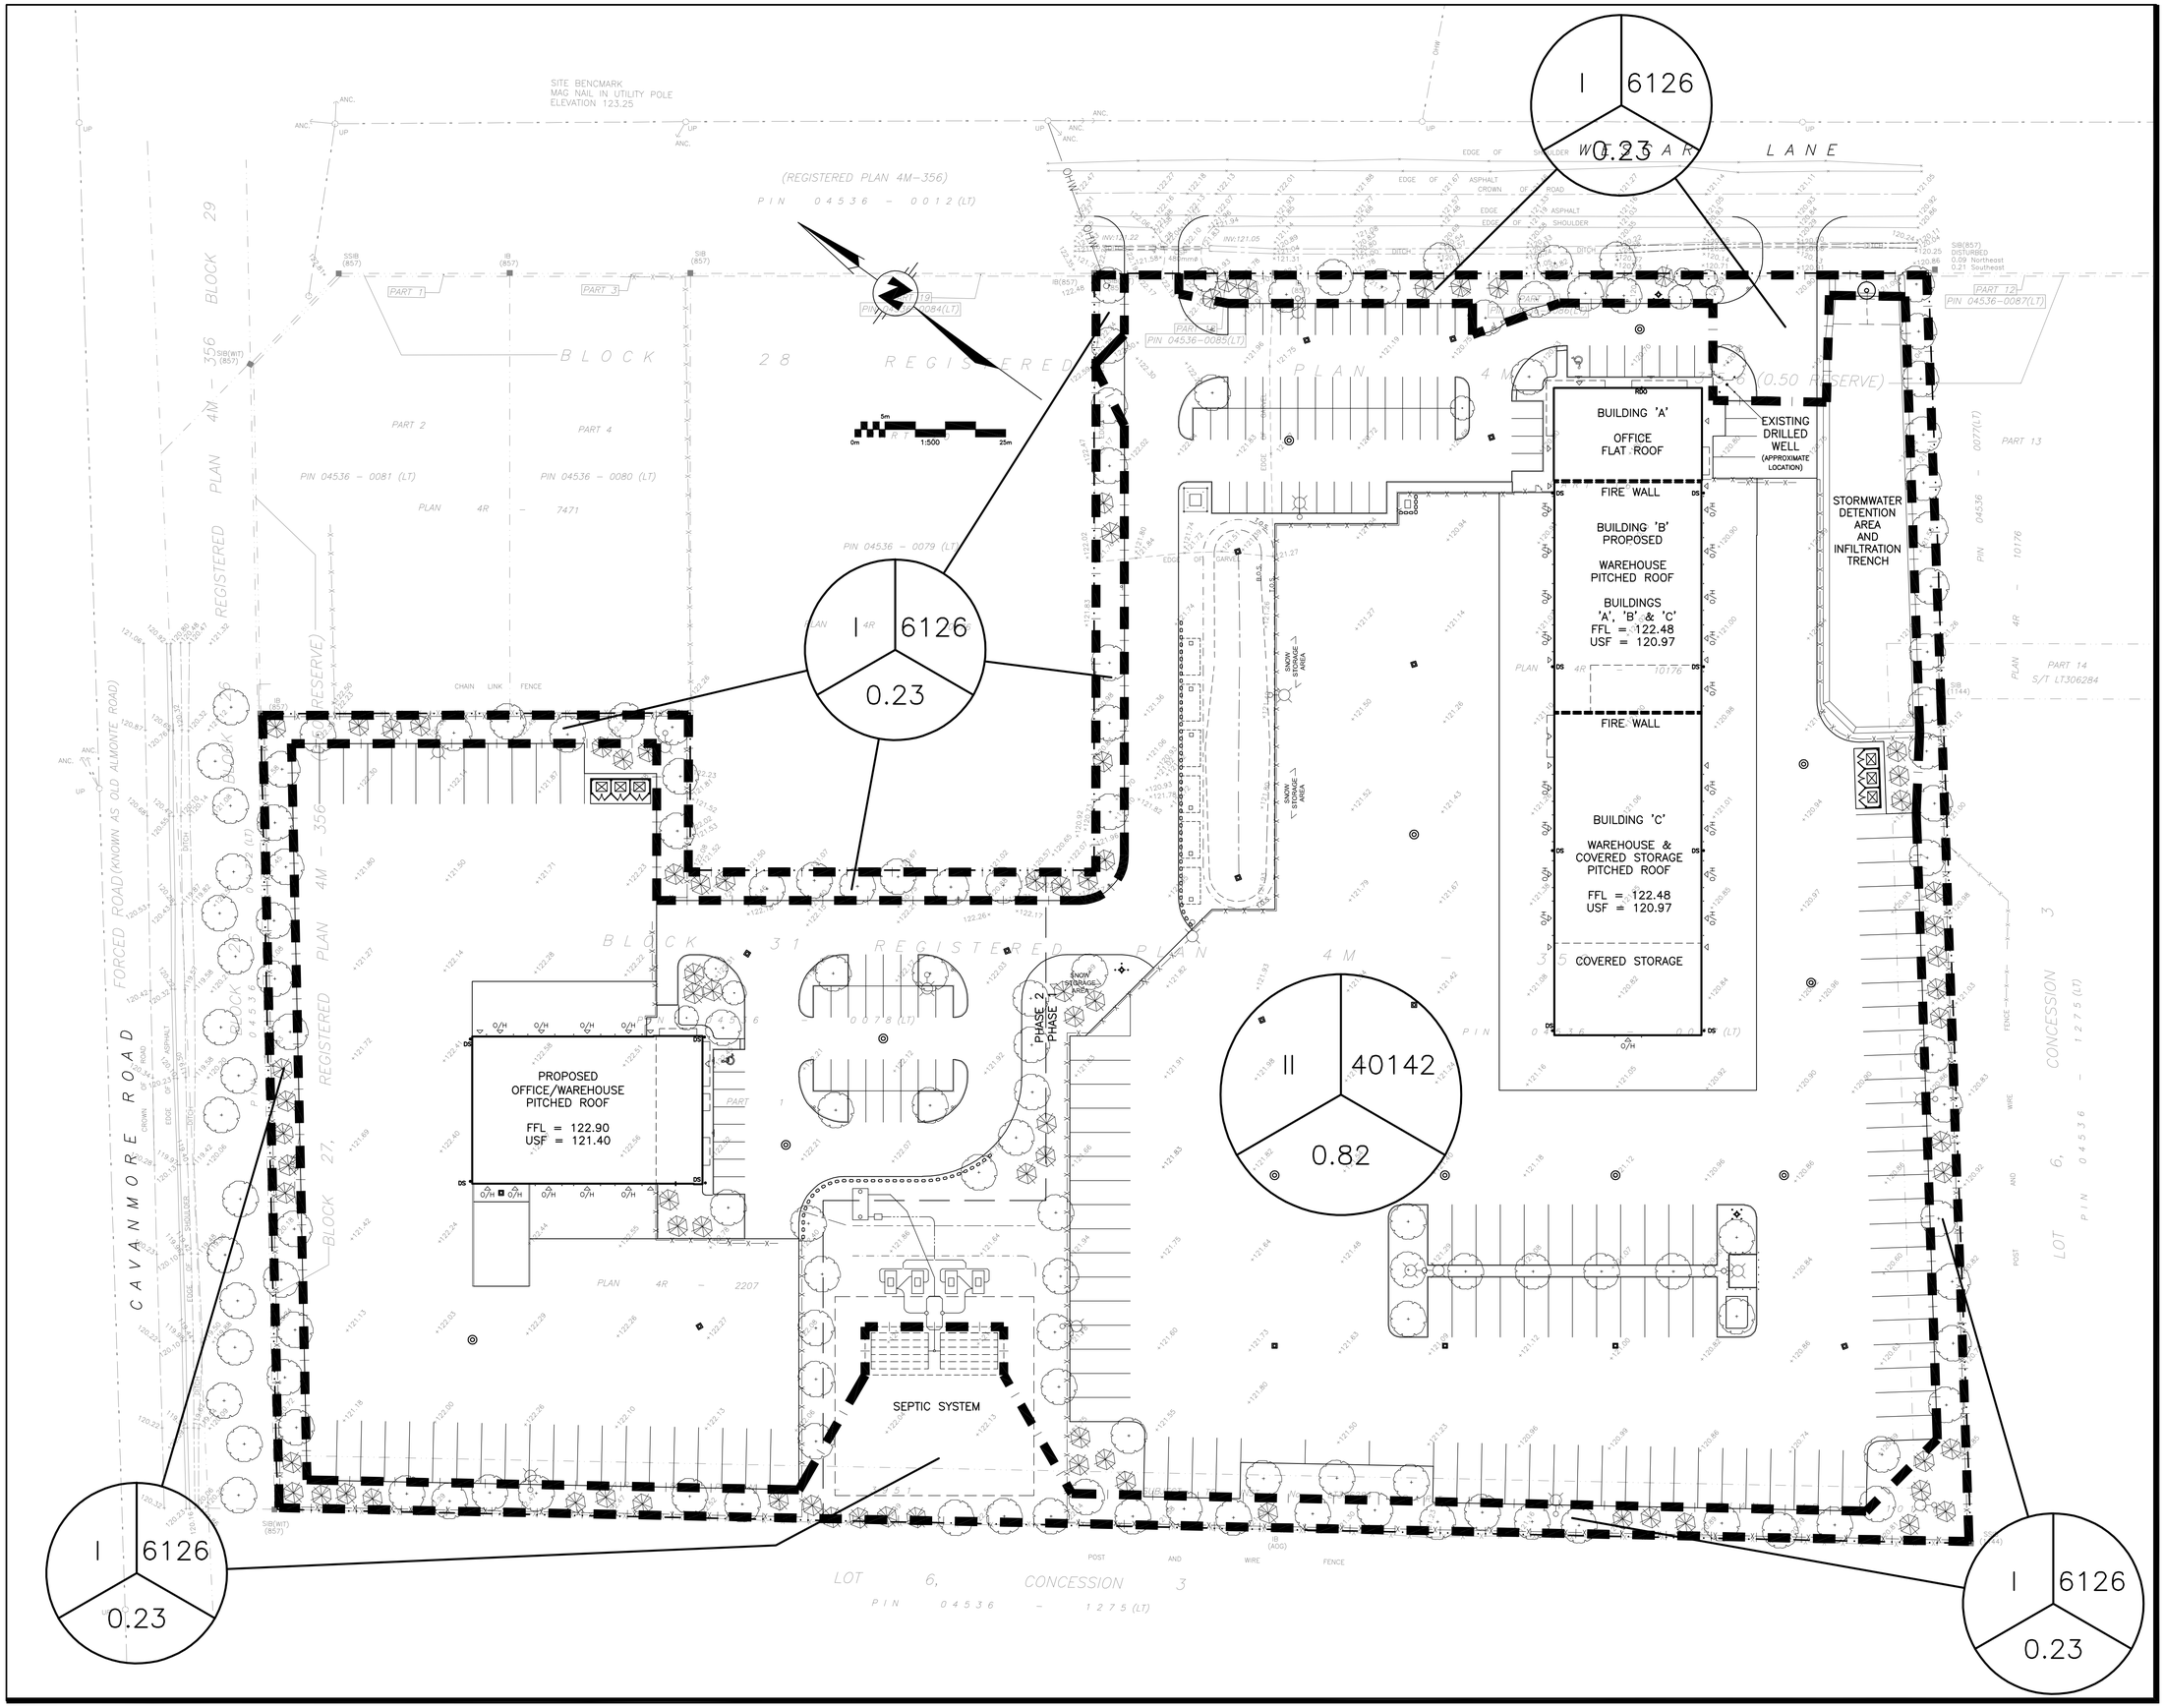

LEGEND

DRAINAGE AREA — AREA (sq.m)

X — XXX

0.XX

2 YEAR RUNOFF COEFFICIENT

KEY PLAN

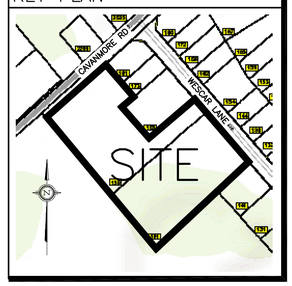

No.	DATE	REVISION
6	AUG 22–24	RE–ISSUED FOR APPROVAL
5	JUL 10–24	ISSUED FOR BUILDING PERMIT
4	DEC 13–23	RE–ISSUED FOR APPROVAL
3	AUG 31–23	ISSUED FOR APPROVAL
2	AUG 16–23	ISSUED FOR COORDINATION
1	JUL 17–23	ISSUED FOR COORDINATION

D. B. GRAY ENGINEERING INC.
Stormwater Management · Grading & Drainage · Storm & Sanitary Sewers · Watermains
700 Long Point Circle 613-425-8044
Ottawa, Ontario d.gray@dbgrayengineering.com

Project

SUNBELT RENTALS INC.–
EQUIPMENT MAINTENANCE
FACILITY

CARP, ONTARIO

Drawing Title

POST–DEVELOPMENT DRAINAGE PLANS

Engineer's Seal

LICENSED PROFESSIONAL ENGINEER
D.B. GRAY
17016502
AUG 22–24
PROVINCE OF ONTARIO

NOT VALID UNLESS SIGNED & DATED

Drawn	D.B.G
H. Scale	1:500
V. Scale	
Date	JUL 17–23
Job No.	22111

Drawing No.

C–17
of 17