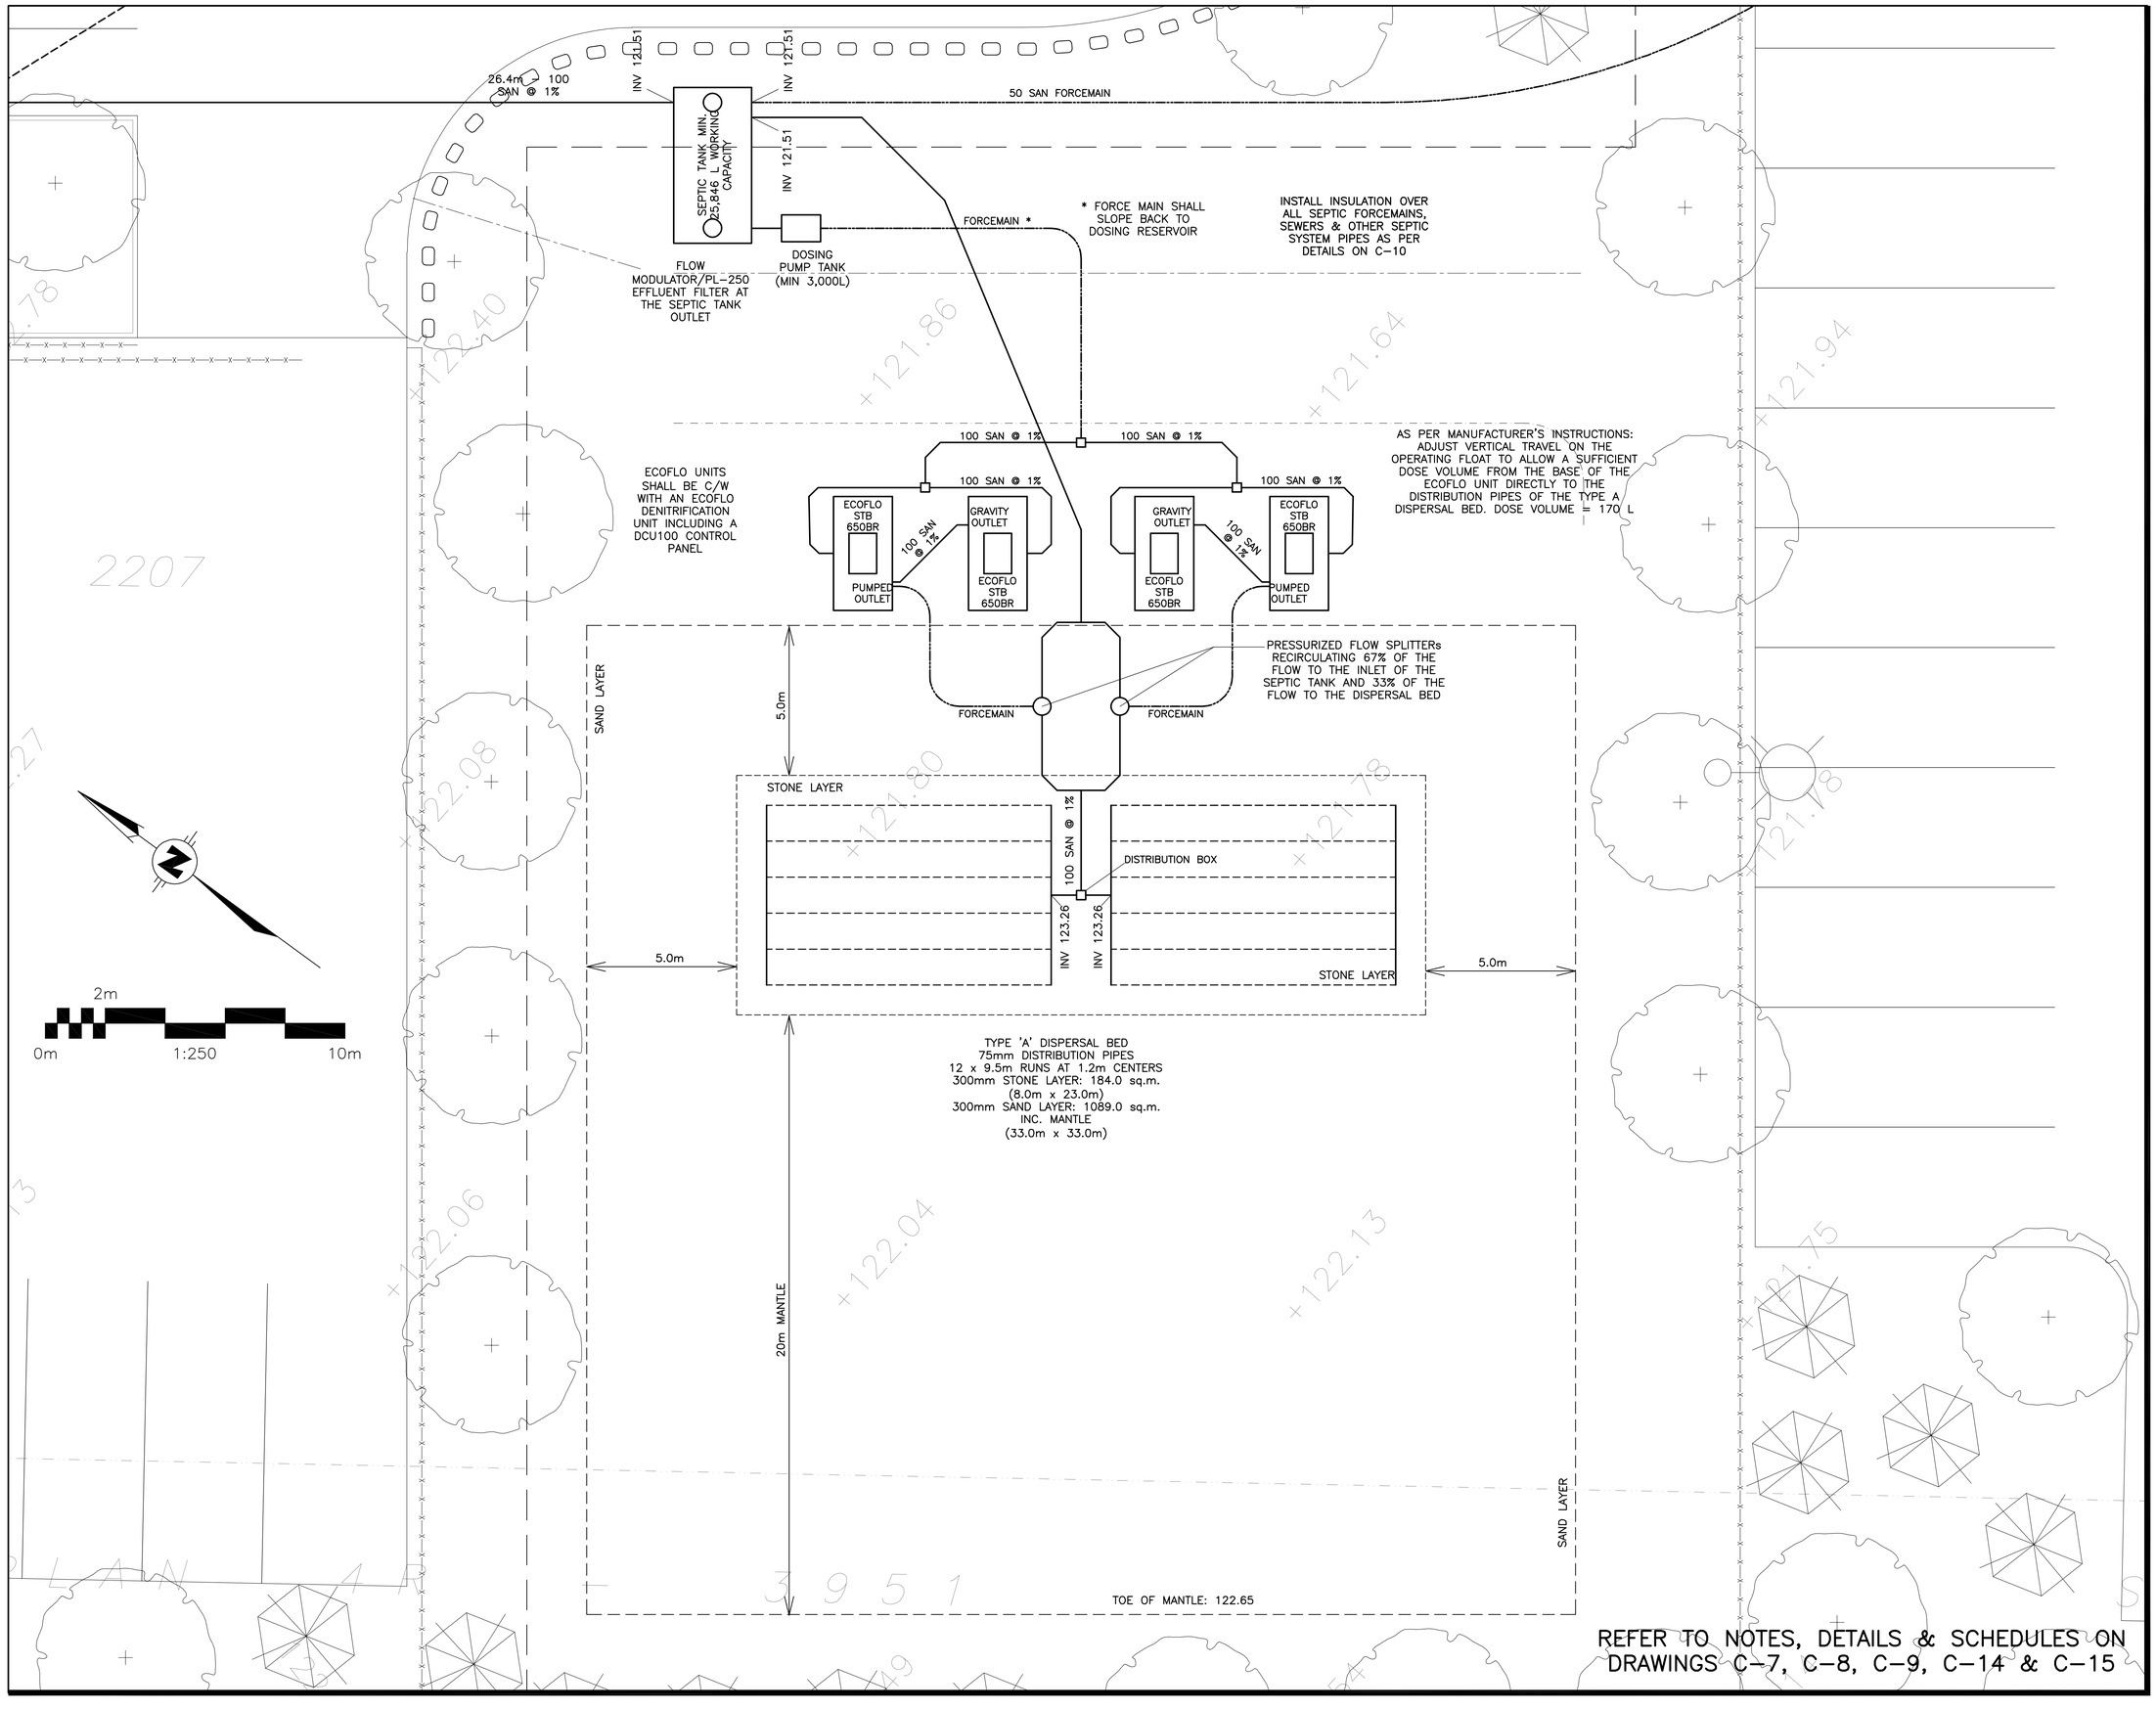

TYPE 'A' DISPERSAL BED
75mm DISTRIBUTION PIPES
12 x 9.5m RUNS AT 1.2m CENTERS
300mm STONE LAYER: 184.0 sq.m.
(8.0m x 23.0m)
300mm SAND LAYER: 1089.0 sq.m.
INC. MANTLE
(33.0m x 33.0m)

REFER TO NOTES, DETAILS & SCHEDULES ON DRAWINGS C-7, C-8, C-9, C-14 & C-15

LEGEND

FFL	FINISHED FLOOR ELEVATION
USF	UNDERSIDE OF FOOTING
	PROPERTY LINE
CB	CATCH-BASIN
MH	STORM MANHOLE
CB/MH	CATCH-BASIN/MANHOLE
SAN	SANITARY SEWER
SAN	SANITARY FORCEMAIN
ST	STORM SEWER
WL/WM	WELL WATER LINE/WATERMAIN
SPL	SPRINGLINE OF PIPE
INV	INVERT OF PIPE
T.O.S	TOP OF SLOPE
B.O.S	BOTTOM OF SLOPE
	CENTERLINE OF SWALE
	150mm BARRIER CURB

KEY PLAN

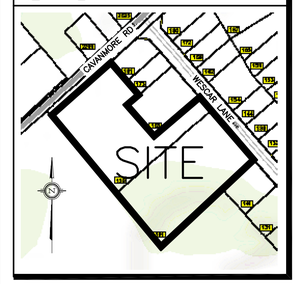

No.	DATE	REVISION
6	AUG 22-24	RE-ISSUED FOR APPROVAL
5	JUL 10-24	ISSUED FOR BUILDING PERMIT
4	DEC 13-23	RE-ISSUED FOR APPROVAL
3	AUG 31-23	ISSUED FOR APPROVAL
2	AUG 16-23	ISSUED FOR COORDINATION
1	JUL 17-23	ISSUED FOR COORDINATION

D. B. GRAY ENGINEERING INC.
Stormwater Management - Grading & Drainage - Storm & Sanitary Sewers - Watermains
700 Long Point Circle 613-425-8044
Ottawa, Ontario d.gray@dbgrayengineering.com

Project
SUNBELT RENTALS INC.- EQUIPMENT MAINTENANCE FACILITY
CARP, ONTARIO

Drawing Title
SEPTIC SYSTEM

Engineer's Seal
LICENSED PROFESSIONAL ENGINEER
D.B. GRAY
170165O2
AUG 22-24
PROVINCE OF ONTARIO
NOT VALID UNLESS SIGNED & DATED

Drawn	D.B.G
H. Scale	1:100
V. Scale	
Date	JUL 17-23
Job No.	22111

Drawing No.
C-5
of 17