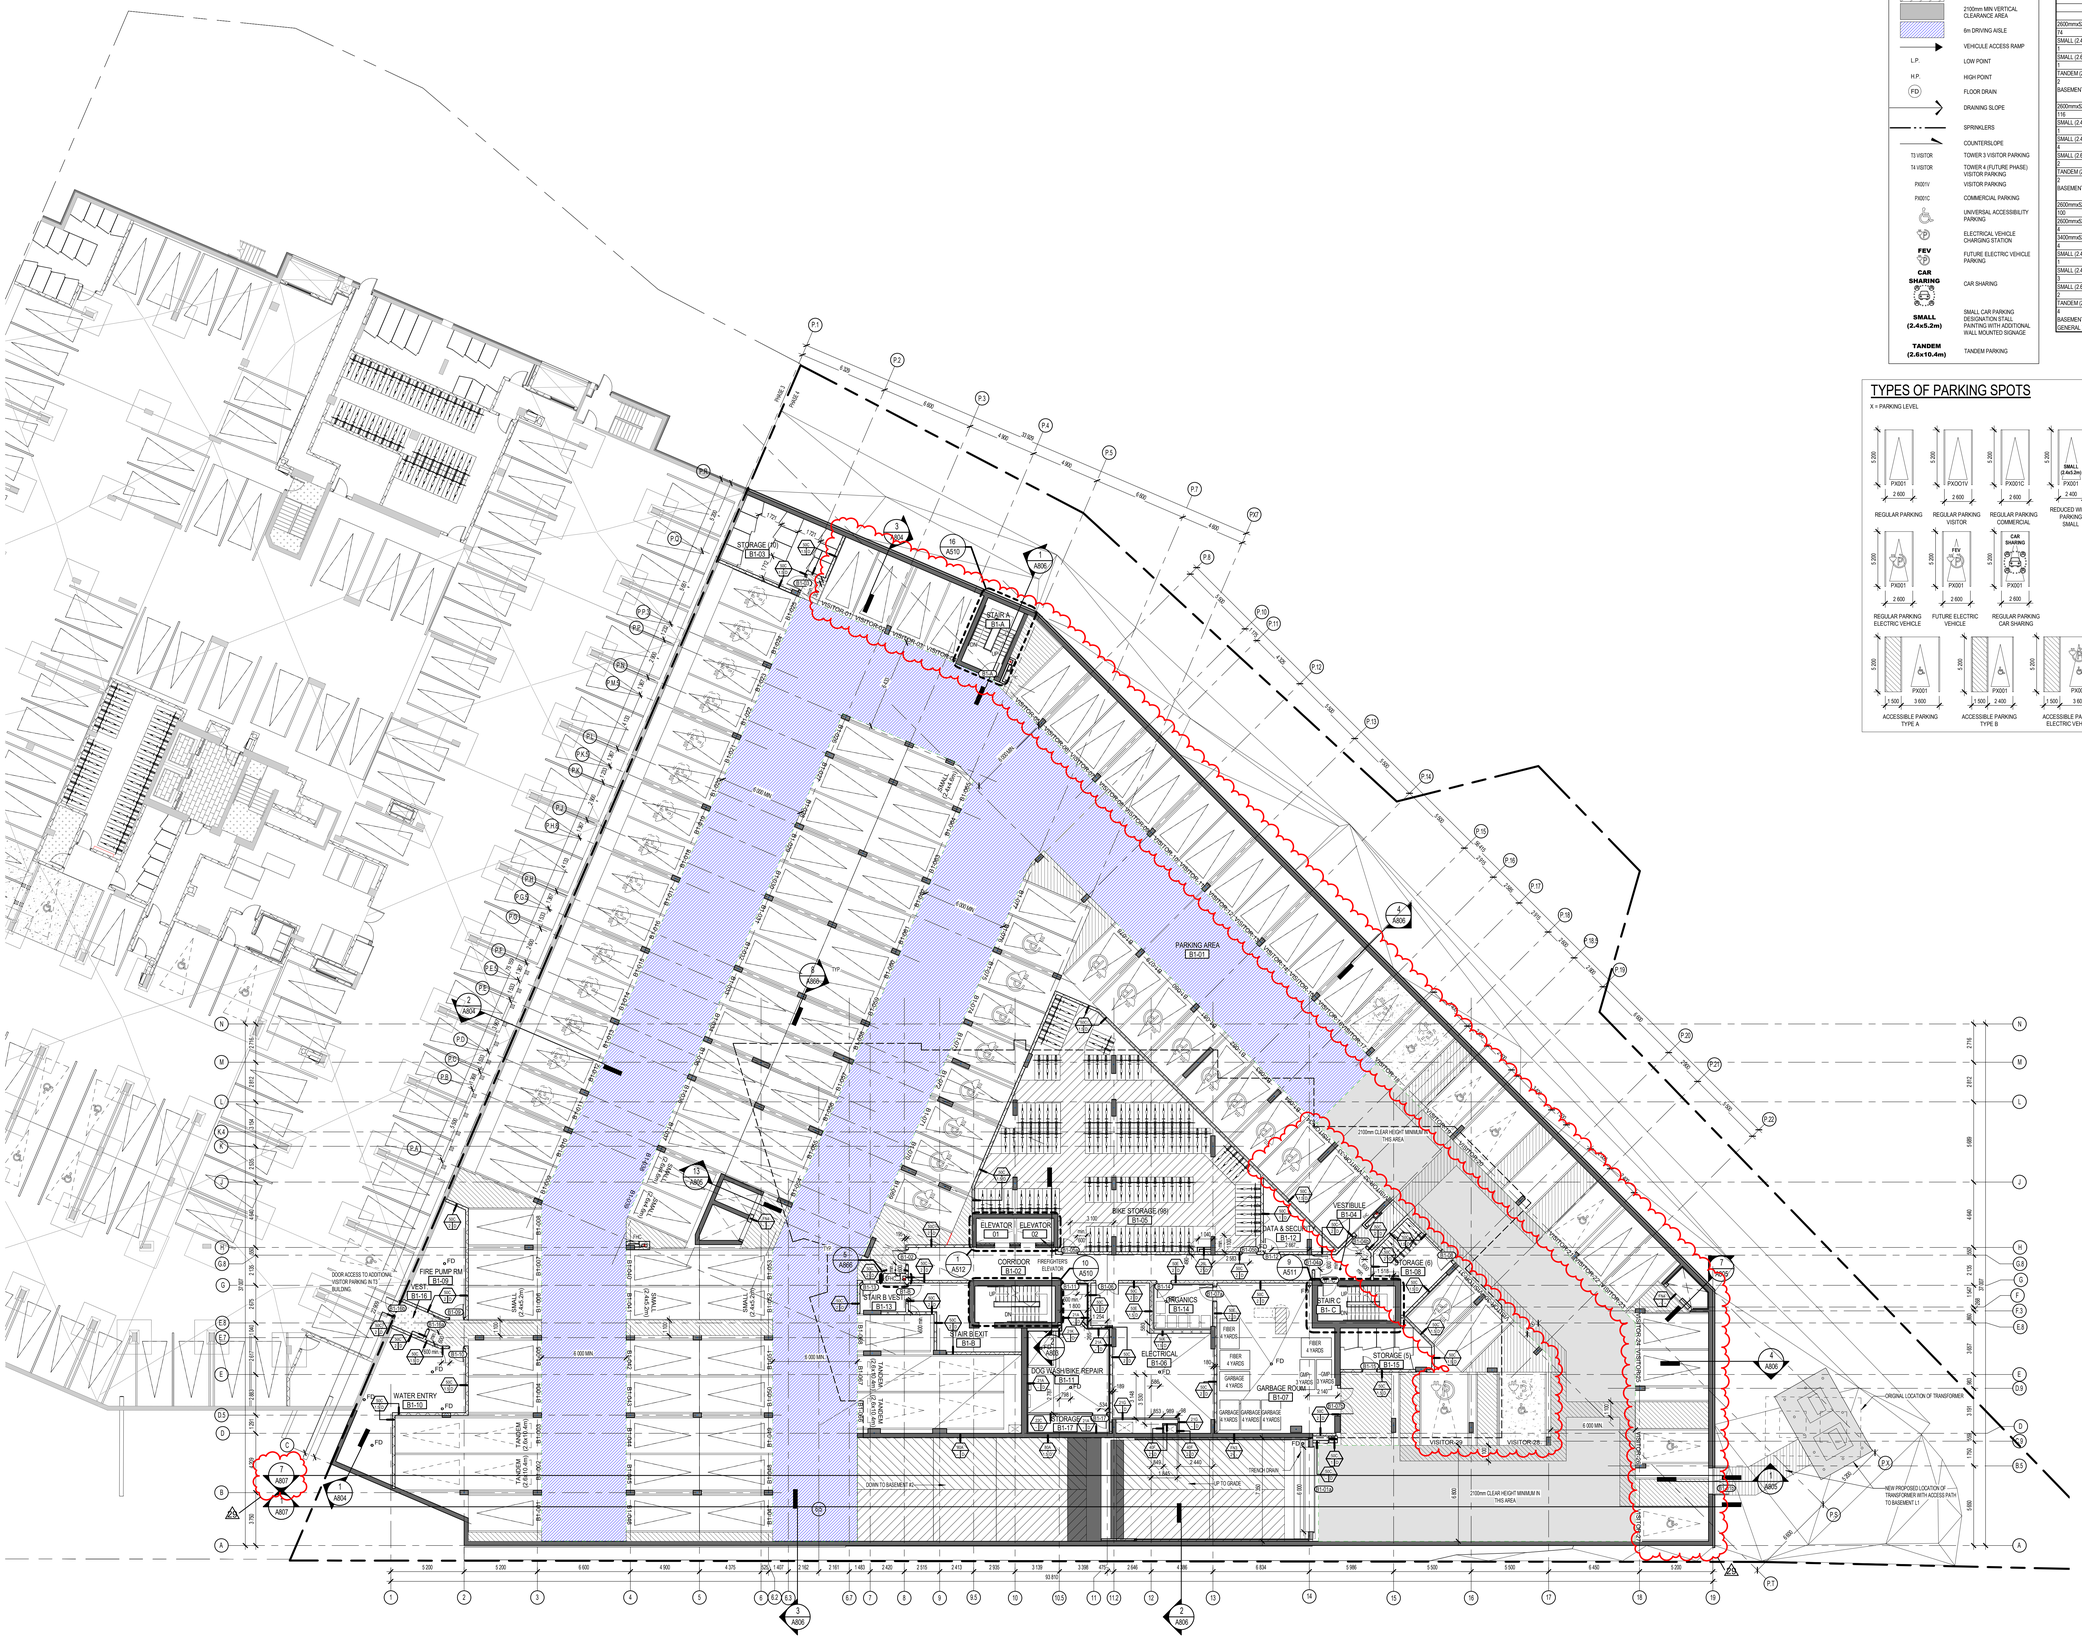

BASEMENT LEVEL 1 PLAN

1 : 150

A202

PARKING LEGEND

	PEDESTRIAN AREA
	2100mm MIN VERTICAL CLEARANCE AREA
	6m DRIVING AISLE
	VEHICULE ACCESS RAMP
L.P.	LOW POINT
H.P.	HIGH POINT
FD	FLOOR DRAIN
	DRAINING SLOPE
	SPRINKLERS
	COUNTERSLOPE
T3 VISITOR	TOWER 3 VISITOR PARKING
T4 VISITOR	TOWER 4 (FUTURE PHASE) VISITOR PARKING
PX01V	VISITOR PARKING
PX01C	COMMERCIAL PARKING
	UNIVERSAL ACCESSIBILITY PARKING
	ELECTRICAL VEHICLE CHARGING STATION
FEV	FUTURE ELECTRIC VEHICLE PARKING
CAR SHARING	CAR SHARING
SMALL (2.4x5.2m)	SMALL CAR PARKING DESIGNATION:STALL PAINTING WITH ADDITONAL WALL MOUNTED SIGNAGE
TANDEM (2.6x10.4m)	TANDEM PARKING

A200 - TABLE - PARKING SPACES

DESCRIPTION
2600mmx5200mm
74
SMALL (2.4x5.2m)
1
SMALL (2.6x4.6m)
1
TANDEM (2.6x10.4m)
2
BASEMENT #3 (45.39): 78
2600mmx5200mm
116
SMALL (2.4x4.6m)
1
SMALL (2.4x5.2m)
4
SMALL (2.6x4.6m)
1
TANDEM (2.6x10.4m)
2
BASEMENT - LEVEL 2: 125
2600mmx5200mm
100
2600mmx5200mm Type B HANDICAP
4
3400mmx5200mm Type A HANDICAP
4
SMALL (2.4x4.6m)
1
SMALL (2.4x5.2m)
1
SMALL (2.6x4.6m)
2
TANDEM (2.6x10.4m)
4
BASEMENT - LEVEL 1: 118
GENERAL TOTAL: 321

TYPES OF PARKING SPOTS

X = PARKING LEVEL

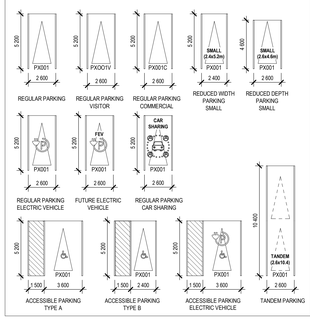

NOTES GÉNÉRALES General Notes

1. Ces documents d'architecture sont la propriété exclusive de NEUF architect(e)s et ne pourront être utilisés, reproduits ou copiés sans autorisation écrite préalable. / These architectural documents are the exclusive property of NEUF architect(e)s and cannot be used, copied or reproduced without written pre-authorisation

2. Les dimensions apparaissant aux documents devront être vérifiées par l'entrepreneur avant le début des travaux. / All dimensions which appear on the documents must be verify by the contractor before to start the work.

3. Veuillez aviser l'architecte de toute dimension erreur et/ou divergences entre ces documents et ceux des autres professionnels. / The architect must be notified of all errors, omissions and discrepancies between these documents and those of the others professionnals.

4. Les dimensions sur ces documents doivent être lues et non mesurées. / The dimensions on these documents must be read and not measured.

STRUCTURE Structural
Leroux & Cyr
130 blvd. Henri-Bourassa Est, Montréal QC H3L 1B7
T: 438-381-7773 Email: glerouz@leroucyr.com

MECHANICAL/ELECTRICAL Mécanique/Electrique
Goodkey, Weedmark & Associates Ltd.
1565 Woodward Drive, Ottawa ON K2C 3R8
T: 613-727-5111 Email: mwasin@gwal.com / rajv@gwal.com

LANDSCAPE ARCHITECT Architect paysager
Levstek Consultants Inc.
5871 Hugh Crescent, Ottawa ON K0A 2W0
T: 613-826-0518 Email: rlevstek@laroquelevstek.com

GEOTECHNICAL Géotechnique
Paterson Group
9 Auriga Drive, Ottawa ON K2E 7T9
T: 613-226-7381 Email: jvilleneuve@patersongroup.ca

CIVIL Civil
exp Services Inc.
2650 Queensview Drive, Suite 100, Ottawa ON K0A 2T0
T: 613-688-1899 Email: chris.collins@exp.com

ARCHITECTES Architect
NEUF architect(e)s
630, boul. René-Lévesque O. 32e étages, Montréal QC H3B 1S6
T: 514-847-1117 NEUFarchitectes.com

SCEAU / Seal

NEUF
ARCHITECT(E)S

brigil
98 Lois Street, Gatineau QC J8Y 3R7
T: 819-243-7382

OUVRAGE Project

PETRIE'S LANDING I - TOWER 4

EMPLACEMENT Location
ORLEANS, ON

NO PROJET No.
12190.00

NO	RÉVISION	DATE (aa-mm-jj)
13	ISSUED FOR PERMIT COMMENTS	2022-05-12
14	ISSUED FOR ADD-04	2022-07-15
15	ISSUED FOR ADD-05	2022-07-29
16	ISSUED FOR FOUNDATION PERMIT	2022-09-09
17	ISSUED FOR FDN CONSTRUCTION	2022.12.16
18	ISSUED FOR PTA-02	2022.12.16
19	ISSUED FOR PTA-99%	2023.02.24
20	SI-003	2023.07.13
21	ISSUED FOR 30% DESIGN REVIEW	2023-09-25
22	SI-009	2023-11-17
23	ISSUED FOR COORDINATION	2023-12-22
24	ISSUED FOR PERMIT - REV. 1	2024-01-17
25	SI-016	2024-02-13
26	SI-017	2024-02-15
27	ISSUED FOR COORDINATION	2024-03-07
28	SI-019	2024-03-15
29	SI-021	2024-03-25

DESSINÉ PAR Drawn by
MU/RR

VÉRIFIÉ PAR Checked by
MU

DATE (aa.mm.jj)
10/15/2019

ÉCHELLE Scale
As indicated

TITRE DU DESSIN Drawing Title
BASEMENT 1 FLOOR PLAN

RÉVISION Revision
29

NO. DESSIN Dwg Number
A202

D07-12-21-0085

14602

C:\Fichiers Revit Locaux\PLT4_12190_ARC_R20_rroddQU42H.rvt