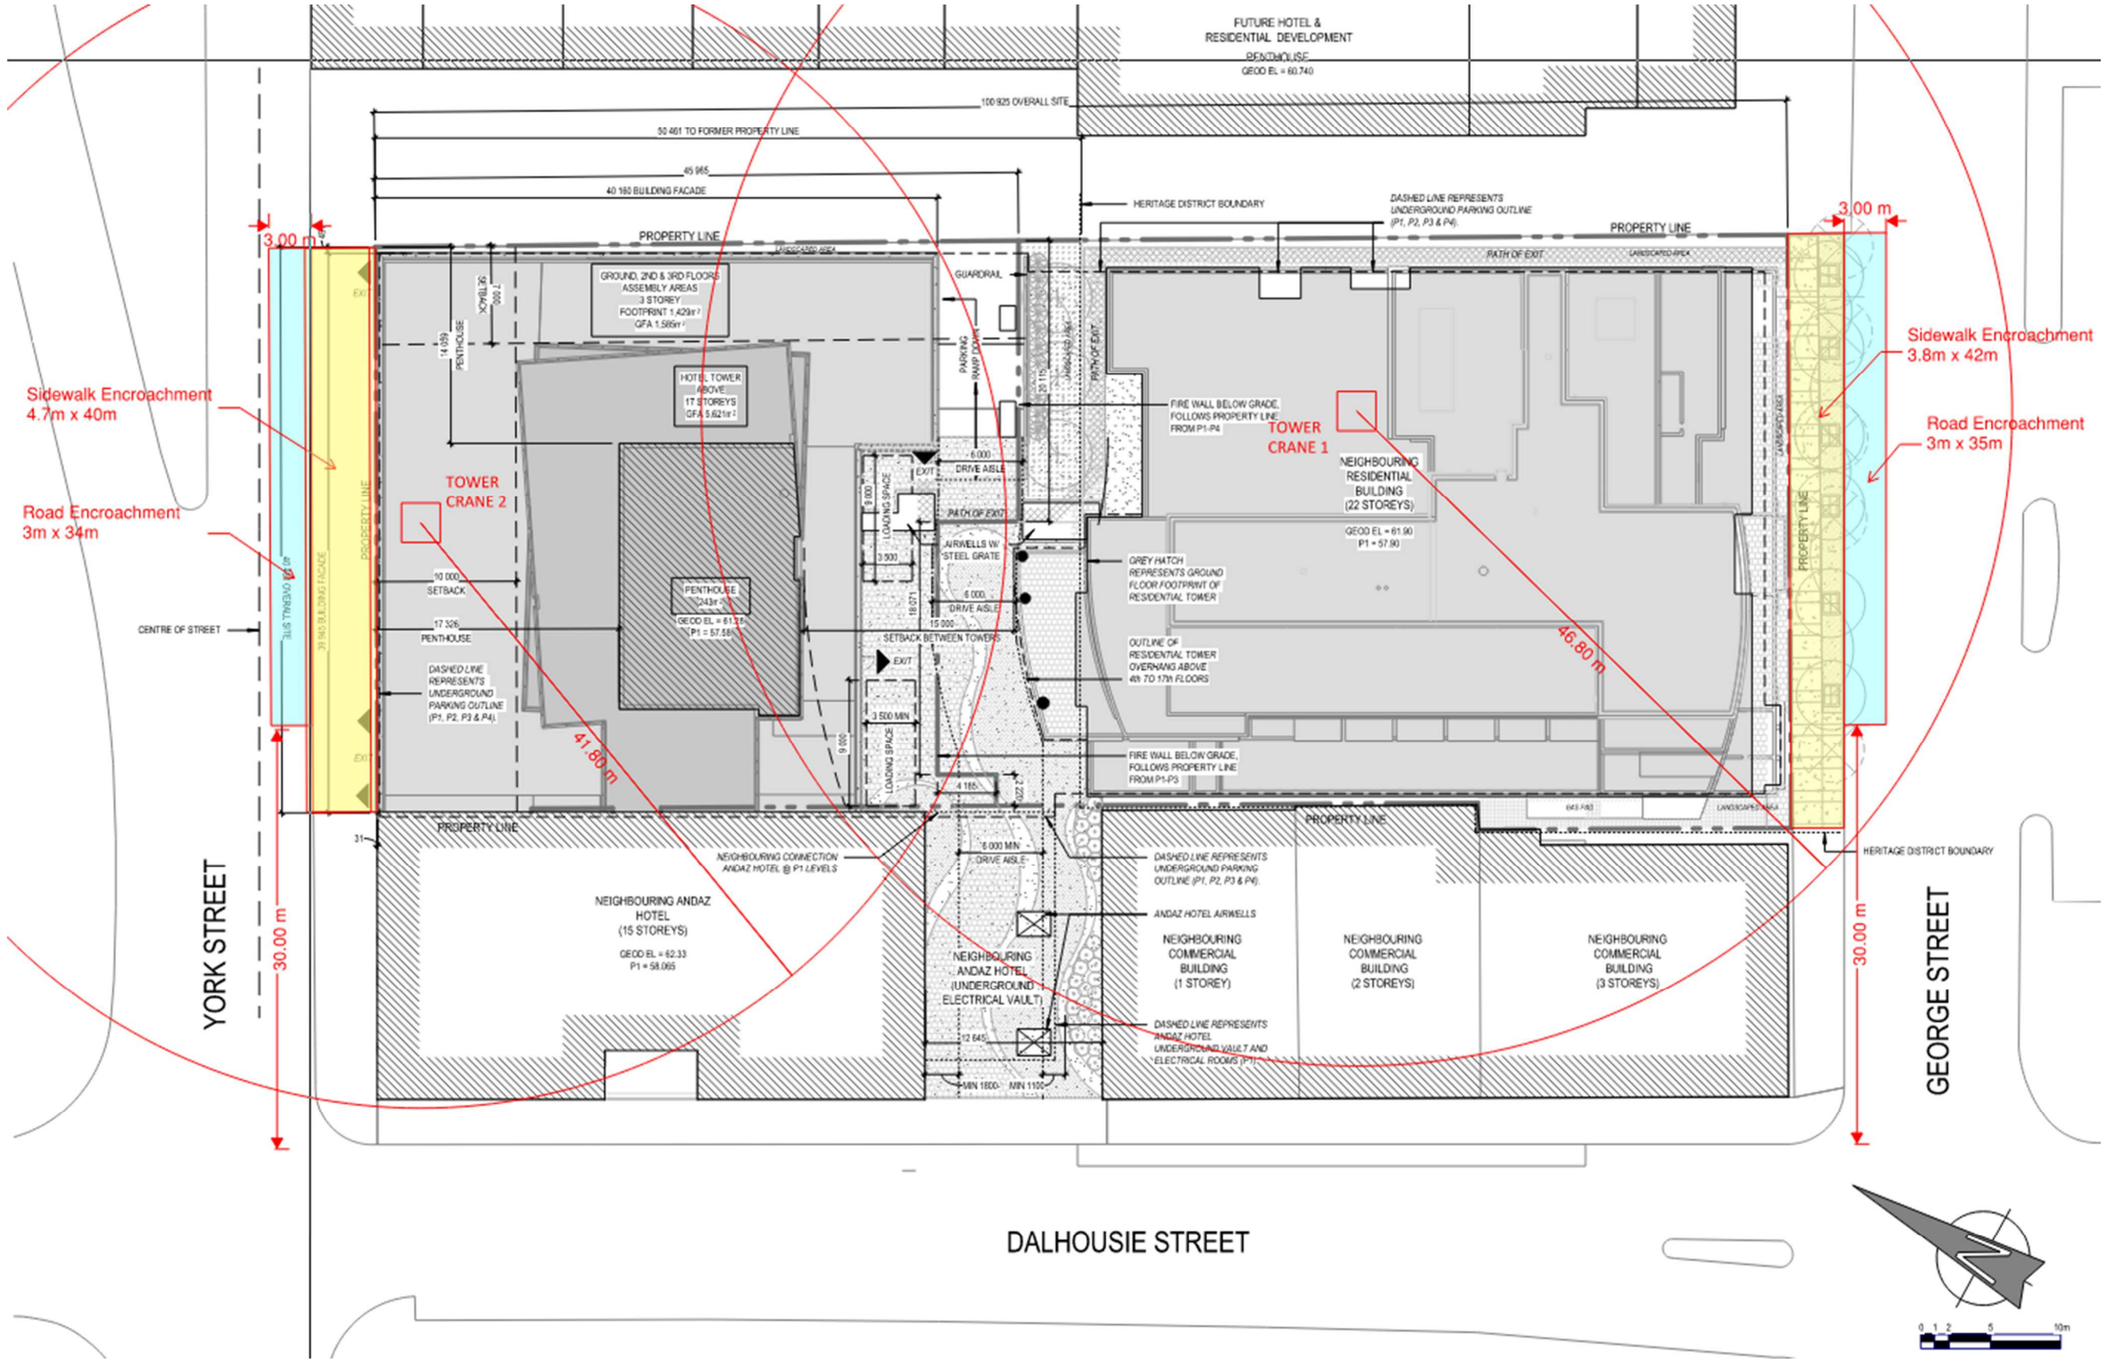

Proposed Construction Management Plan

Location: 141 George/110 York

Date: December 2024