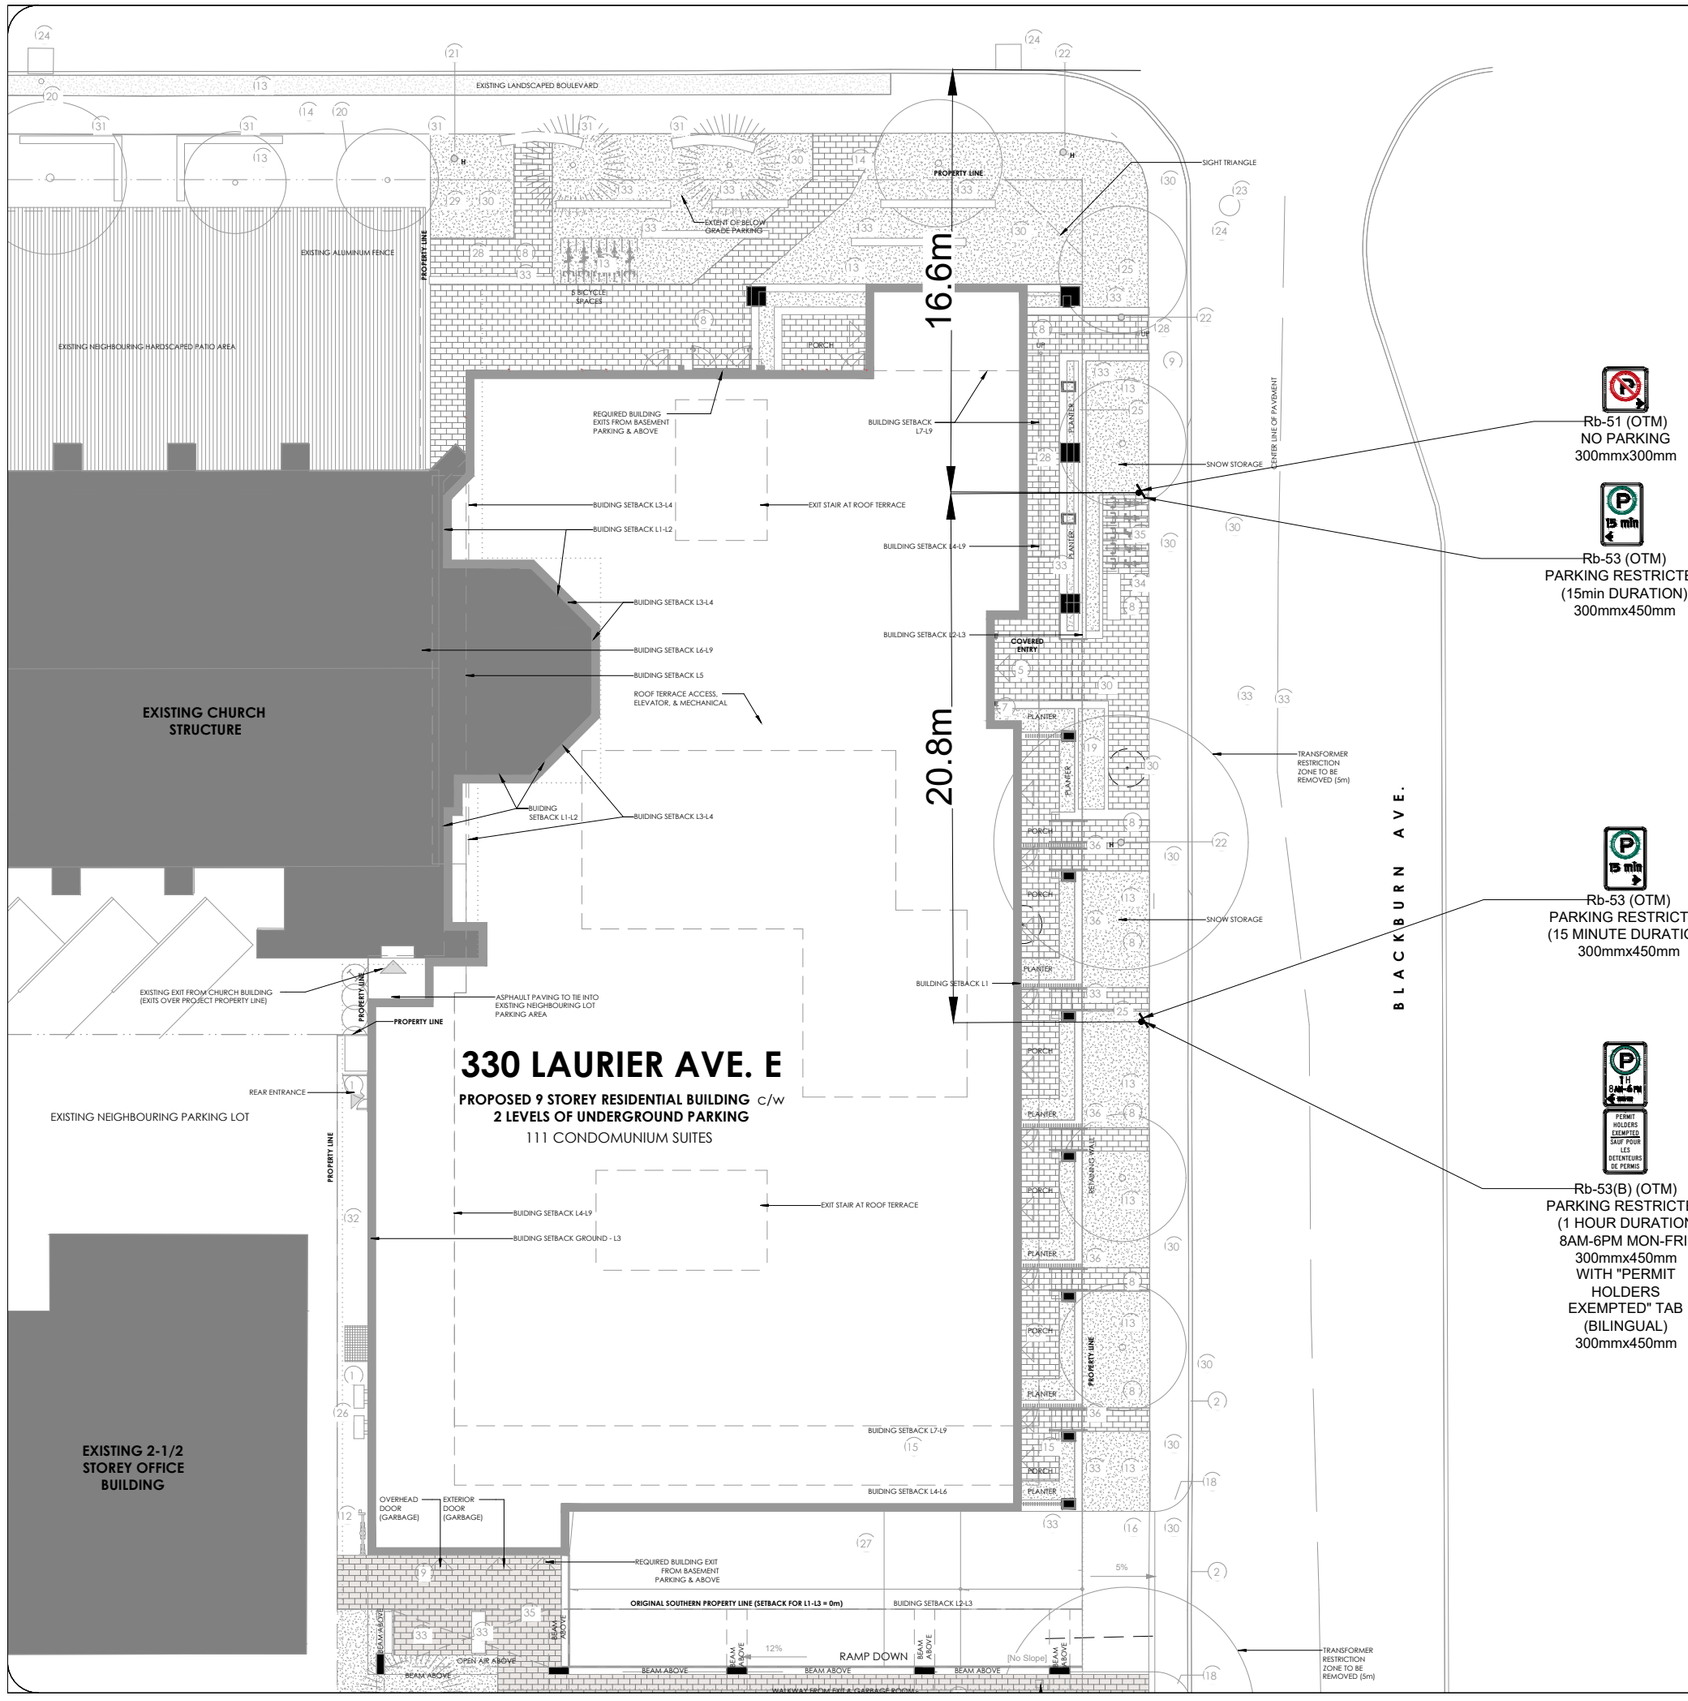

Rb-51 (OTM)
NO PARKING
300mmx300mm

Rb-53 (OTM)
PARKING RESTRICTED
(15min DURATION)
300mmx450mm

Rb-53 (OTM)
PARKING RESTRICTED
(15 MINUTE DURATION)
300mmx450mm

Rb-53(B) (OTM)
PARKING RESTRICTED
(1 HOUR DURATION
8AM-6PM MON-FRI)
300mmx450mm
WITH "PERMIT HOLDERS EXEMPTED" TAB
(BILINGUAL)
300mmx450mm

Notes:

Key Plan:

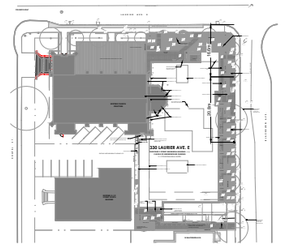

REV:	DESCRIPTION:	BY:	DATE:
03	Issued for Review:	AN	2024-08-09

STATUS:

CGH Transportation
6 Plaza Court
Ottawa, ON
K2H 7W1
(343) 999-9117

CLIENT: Windmill Developments

ARCHITECT:

SITE: 315 Chapel Street

TITLE: Signage Plan

SCALE AT A3:	DATE:	DRAWN:	CHECKED:
NTS	2024-08-09	AN	JK

PROJECT NO:	DRAWING NO:	REVISION:
2023-022	001	03