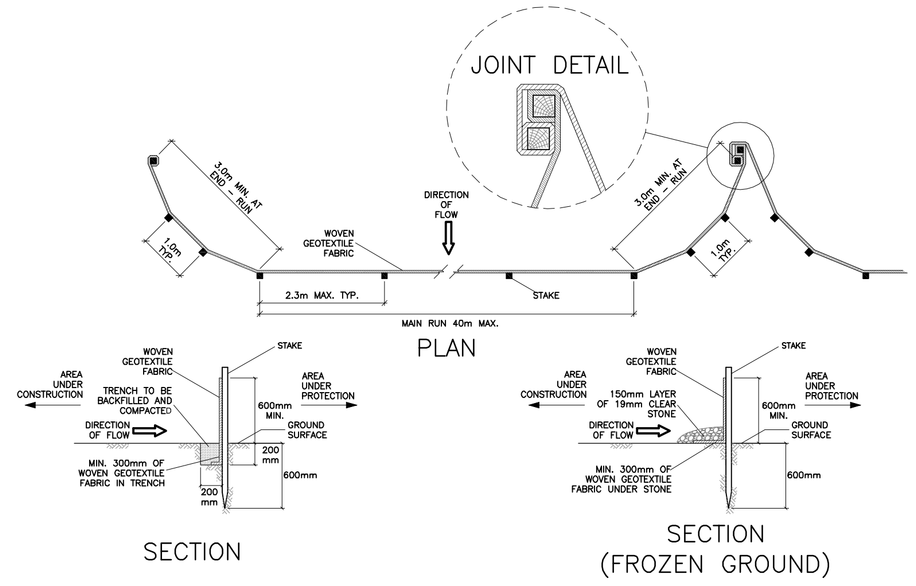

SILT FENCE BARRIER
AS PER OPSD 219.110
(MODIFIED FOR FROZEN GROUND)
N.T.S.

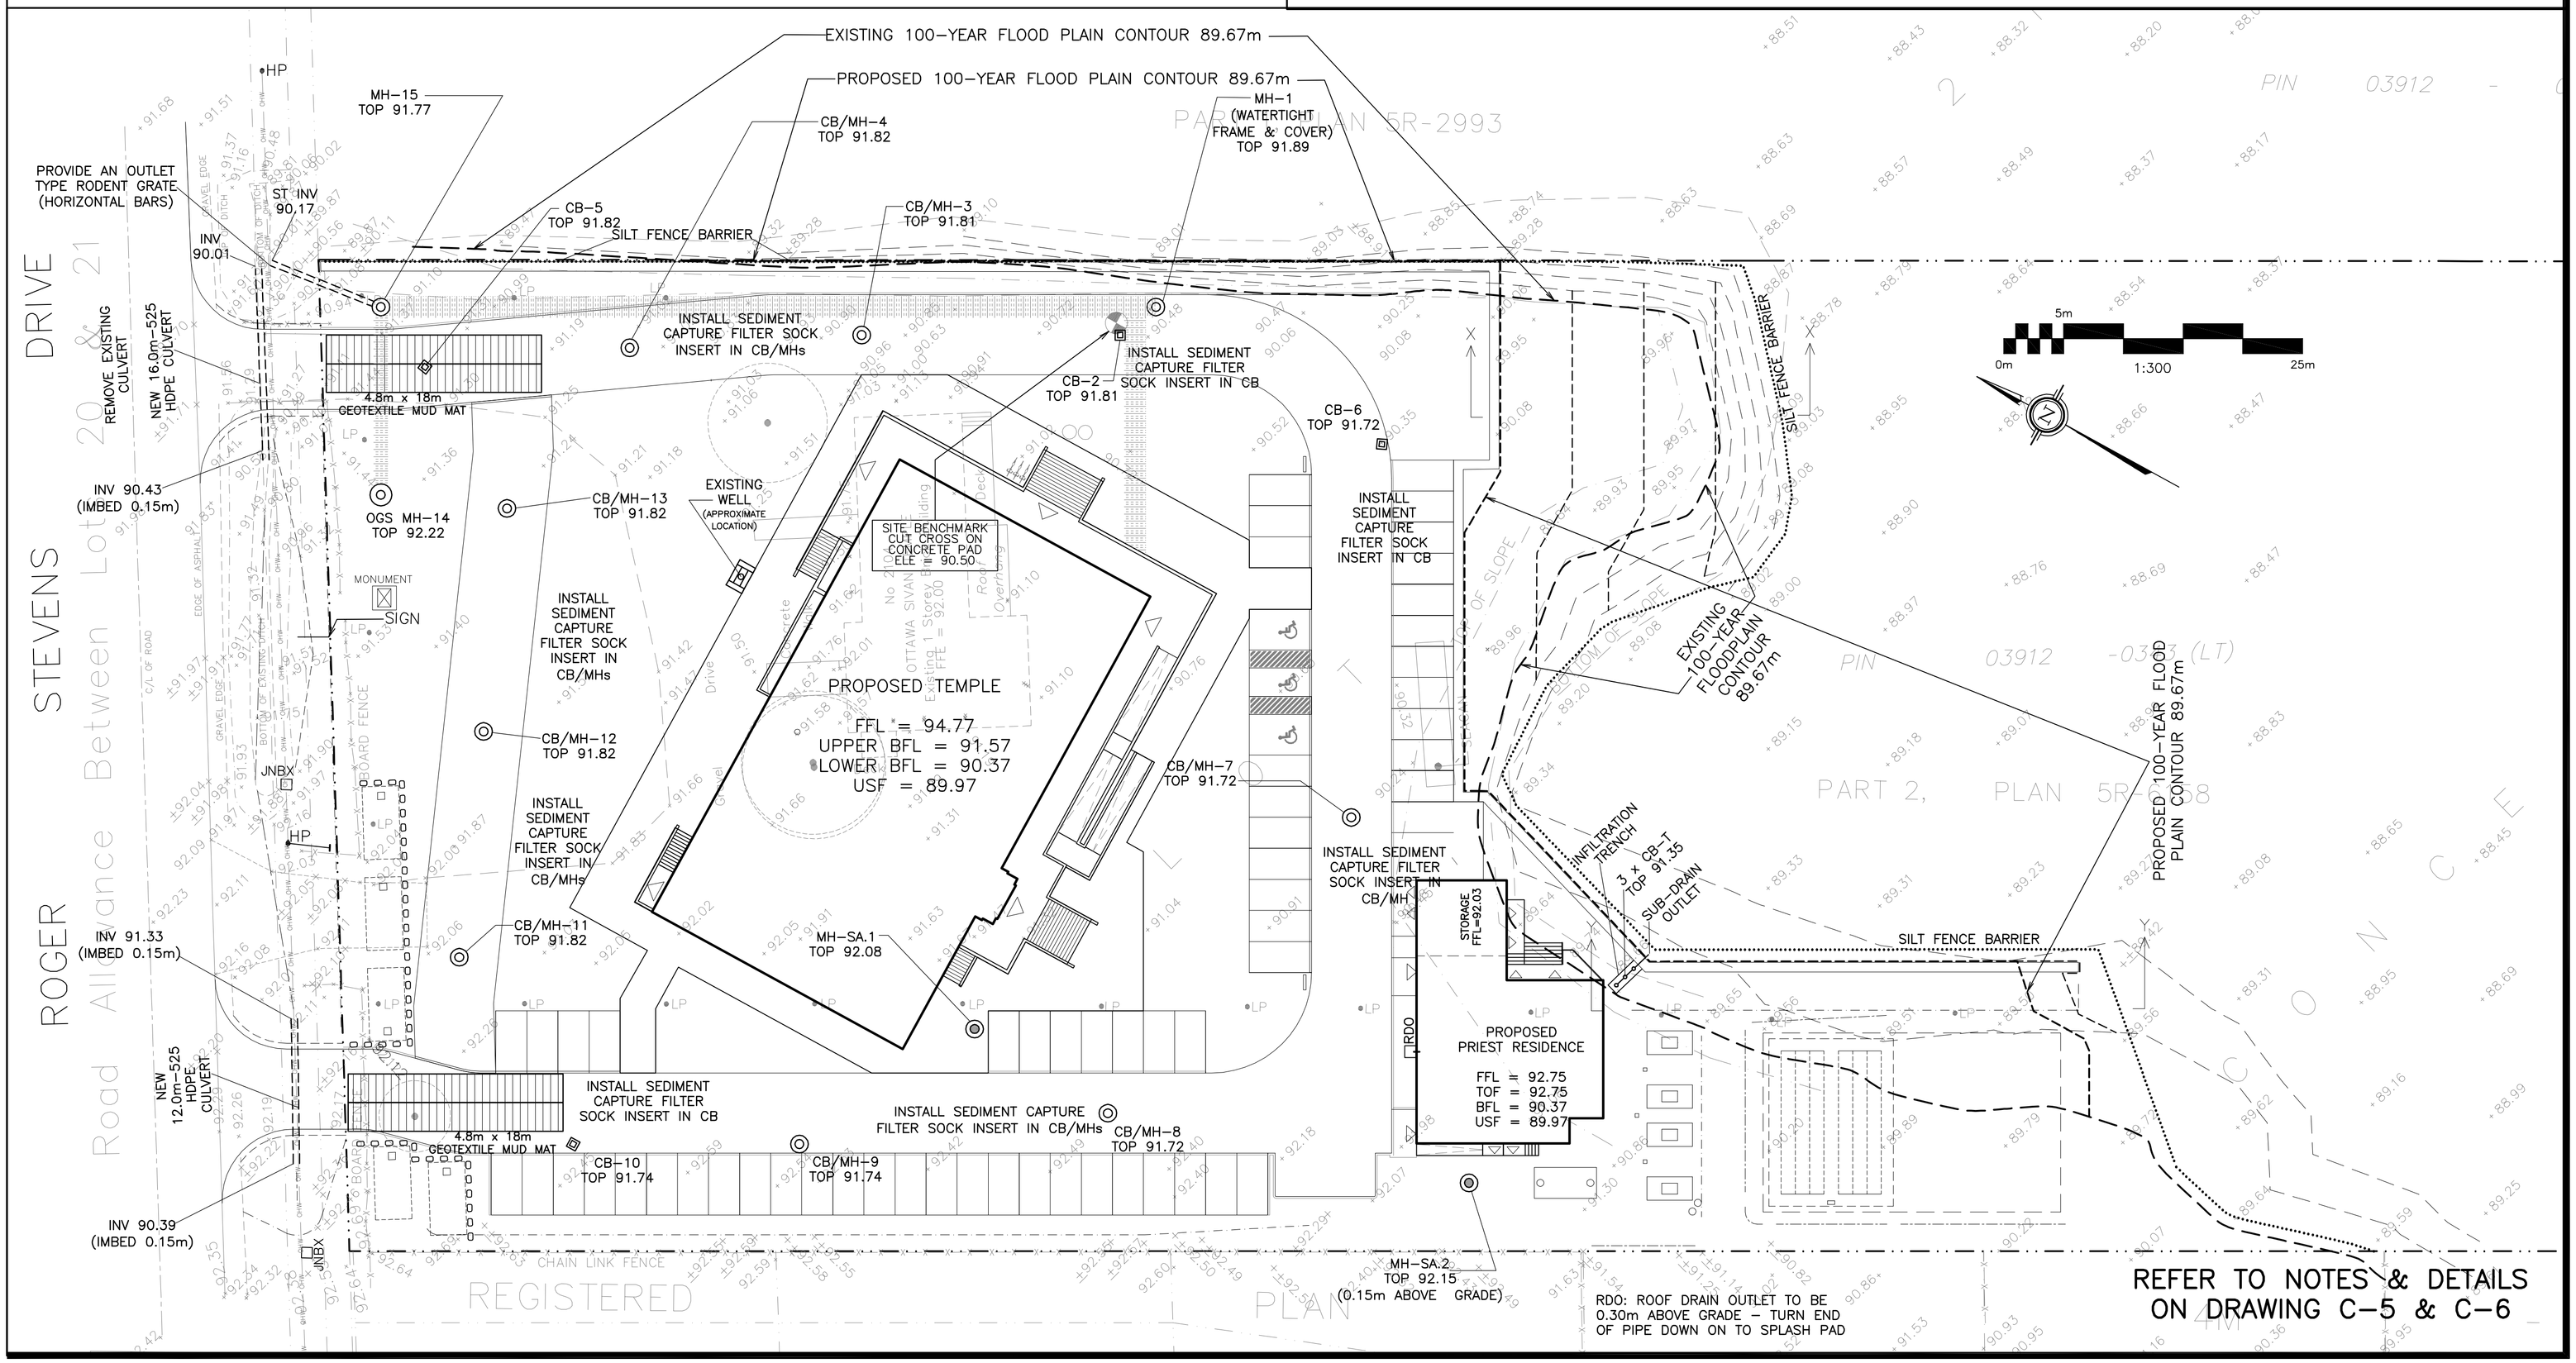

REFER TO NOTES & DETAILS ON DRAWING C-5 & C-6

LEGEND

FFL	FIRST FLOOR ELEVATION
TOF	TOP OF FOUNDATION
BFL	BASEMENT FLOOR ELEVATION
USF	UNDERSIDE OF FOOTING
— · · —	PROPERTY LINE
CB	CATCH BASIN
MH	STORM MANHOLE
CB/MH	CATCH BASIN/MANHOLE
MH	SANITARY MANHOLE
RDO	ROOF DRAIN OUTLET
· · · · · · · · · ·	SILT FENCE BARRIER

KEY PLAN

No.	DATE	REVISION
7	APR 10-25	RE-ISSUED FOR APPROVAL
6	OCT 25-24	ISSUED FOR APPROVAL
5	OCT 18-24	ISSUED FOR COORDINATION
4	OCT 15-24	ISSUED FOR COORDINATION
3	SEP 20-24	ISSUED FOR COORDINATION
2	AUG 6-24	ISSUED FOR COORDINATION
1	JUL 11-24	PRELIMINARY

D. B. GRAY ENGINEERING INC.
Stormwater Management · Grading & Drainage · Storm & Sanitary Sewers · Watermains
700 Long Point Circle 613-425-8044
Ottawa, Ontario d.gray@dbgrayengineering.com

Project
PROPOSED HINDU TEMPLE
2104 ROGER STEVENS DR
NORTH GOWER, ONTARIO

Drawing Title
EROSION & SEDIMENT CONTROL PLAN

Engineer's Seal
LICENSED PROFESSIONAL ENGINEER
D.B. GRAY
17016502
APR 10-24
PROVINCE OF ONTARIO
NOT VALID UNLESS SIGNED & DATED

Drawn	D.B.G
H. Scale	1:300
V. Scale	
Date	JUL 11-24
Job No.	20029

Drawing No.
C-4
of 7