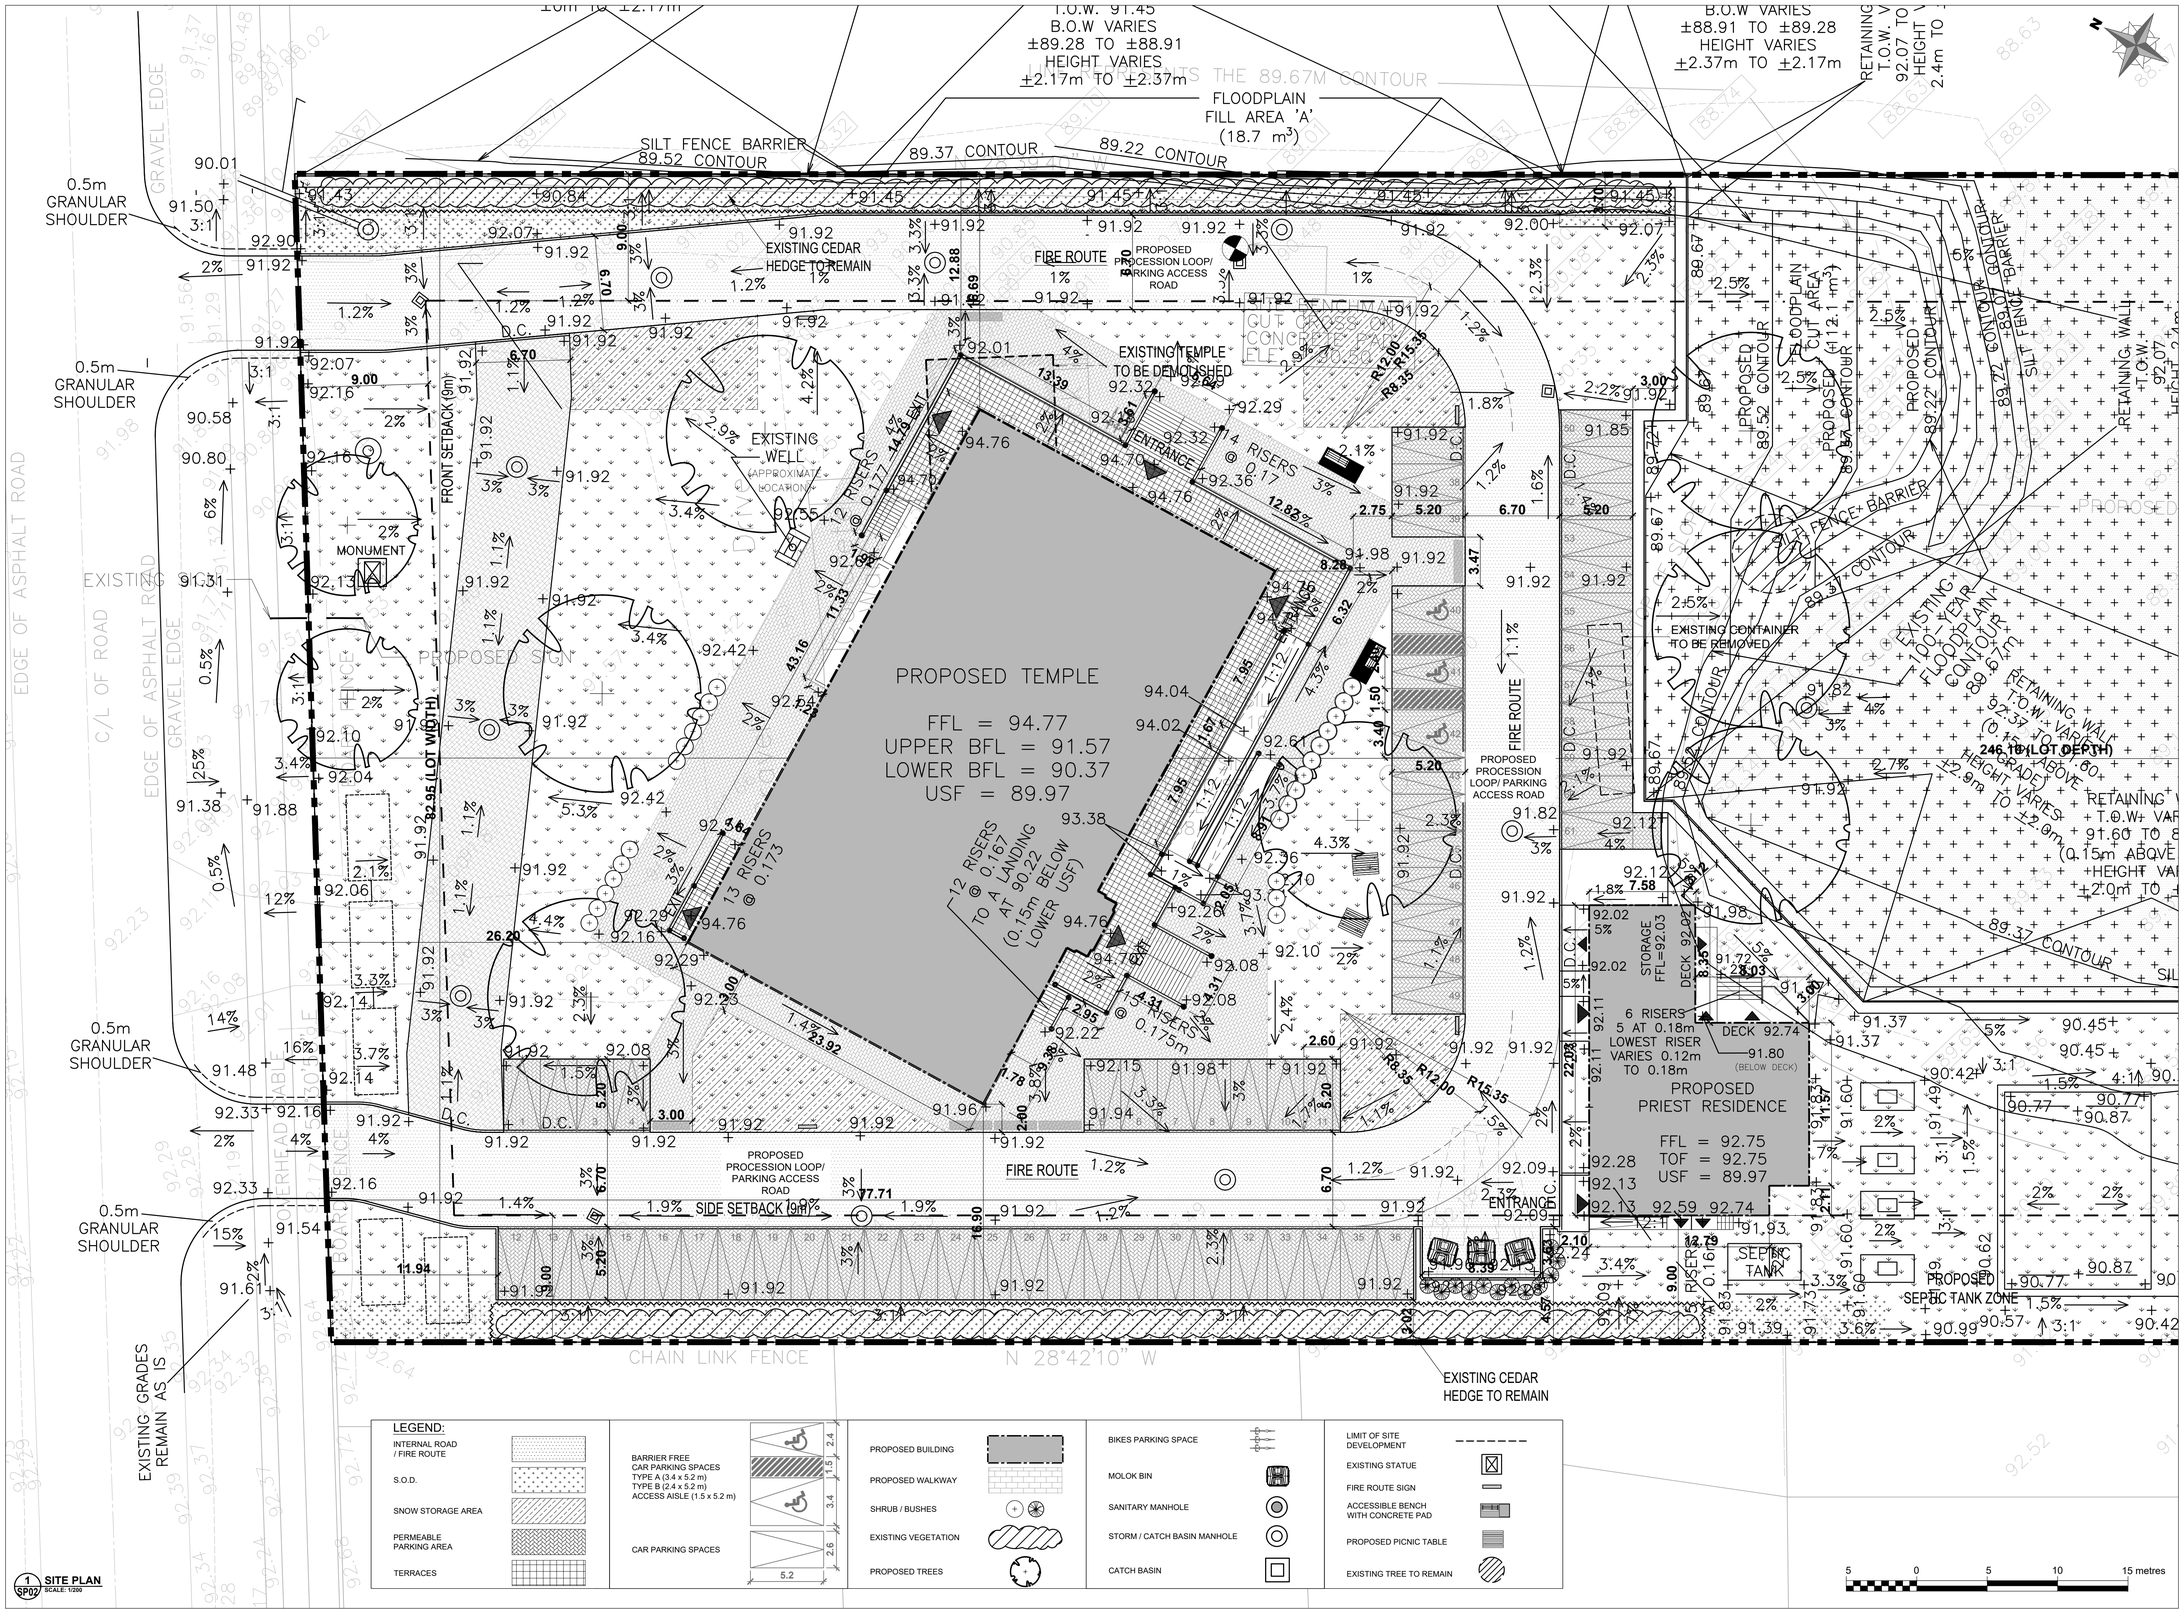

1 SITE PLAN
SP02 SCALE: 1:200

OWNER NAME & ADDRESS

Vallavambiga Sri Taiyalnayaki Sametha
Vaithiyanathan Swamy Koil Inc.
Kugendran Sabaratnam

2104 Roger Stevens Rd North Gower, ON, K0A 2T0

ARCHITECT

OM P. MADAN ARCHITECT
B. Arch.; OAA ; MRAIC;
7 SPLINTER CRES.
OTTAWA, ONTARIO K2B 1B3
T: (613) 203-1805

APPLICANT AND DESIGNER

P-SQUARED CONCEPTS INC.

PROJECT TEAM (ENGINEERS)

PATERSON GROUP

CIMA+

D.B. Gray Engineering Inc.

James B. Lennox & Associates Inc.
LANDSCAPE ARCHITECTS

J.D.BARNES
LAND INFORMATION SPECIALISTS

PLAN OF SURVEY
INFORMATION SHOWN HAS BEEN TAKEN FROM
J.D. BARNES LIMITED
62 STEACIE DRIVE, SUITE 103,
KANATA, ON K2K 2A9
(613) 731-7244

TOPOGRAPHIC PLAN OF
PART OF LOT 21
CONCESSION 3
GEOGRAPHIC TOWNSHIP OF NORTH GOWER
NOW IN THE
CITY OF OTTAWA

BENCHMARK NOTE

1. IT IS THE RESPONSIBILITY OF THE USER OF THIS INFORMATION TO VERIFY THAT THE SITE BENCHMARK HAVE NOT BEEN ALTERED OR DISTURBED AND THAT ITS RELATIVE ELEVATION AND DESCRIPTION AGREES WITH THE INFORMATION SHOWN ON THIS DRAWING.

2. ELEVATIONS ARE GEODETIC AND REFERRED TO PUBLISHED CONTROL POINT 01019791716 HAVING A PUBLISHED ELEVATION OF 91.214 METRES (CGVD28-78 DATUM)

No.	REVISIONS	DATE
08	ISSUED FOR REVIEW	2025-04-09
07	ISSUED FOR REVIEW	2025-04-03
06	ISSUED FOR COORDINATION	2025-03-06
05	ISSUED FOR COORDINATION	2024-10-04
04	ISSUED FOR COORDINATION	2024-09-26
04	ISSUED FOR COORDINATION	2024-08-08
03	ISSUED FOR CIVIL COORDINATION	2024-05-21
02	ISSUED FOR CLIENT REVIEW	2024-04-09
01	ISSUED FOR PHASE I PRE-CONSULT	2024-03-01

NOT AUTHENTIC UNLESS SIGNED AND DATED

P² concepts
2200 THURSTON DR., UNIT 203
OTTAWA, ONTARIO, K1G 4E1

DESIGNED BY:	DRAWN BY:	APPROVED BY:
S.A.	P.S.	P.R.

PROJECT

NEW OTTAWA SIVAN TEMPLE

DRAWING TITLE

SITE PLAN DETAILS

PROJECT NO.
0399

DATE
APR, 09, 2025

SP02