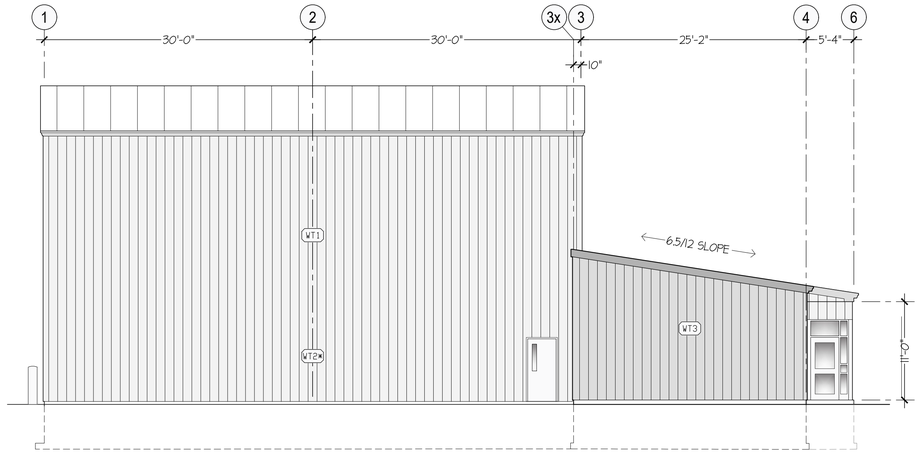

(South/East) ELEVATION *(Line A)*

SCALE: 1/8" = 1'-0"

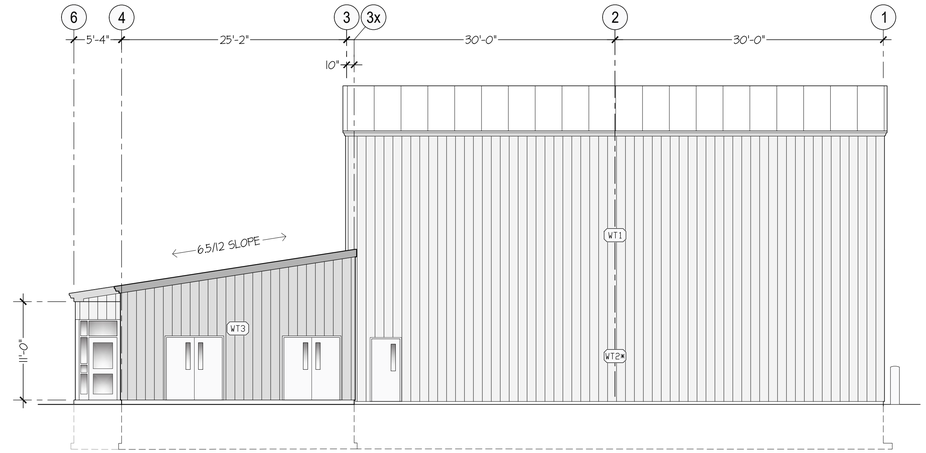

(North/West) ELEVATION *(Line L)*

SCALE: 1/8" = 1'-0"

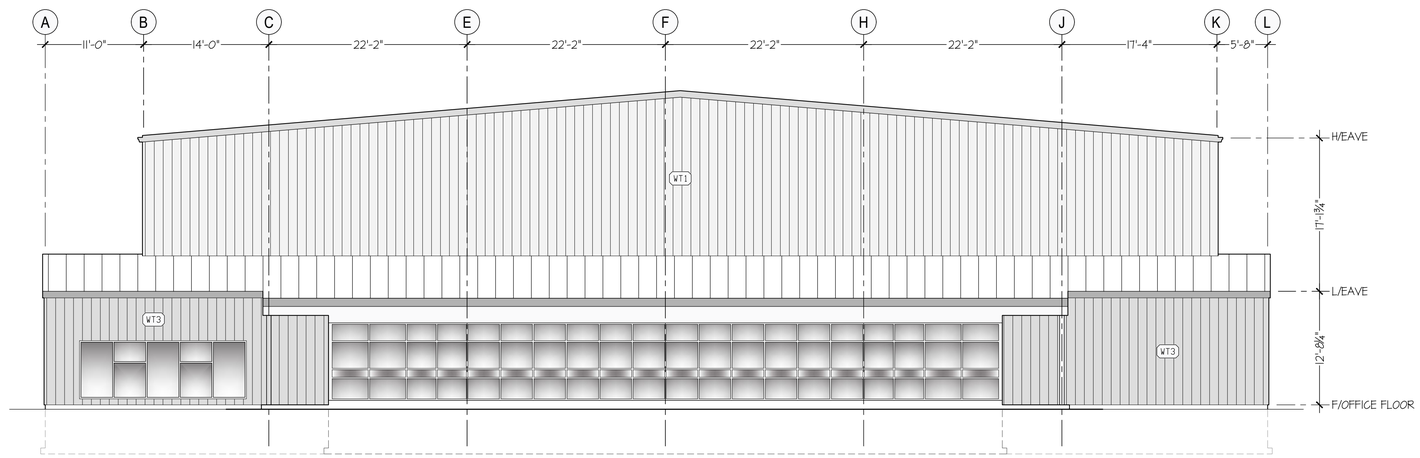

(North/East) ELEVATION *(Line 6)*

SCALE: 1/8" = 1'-0"

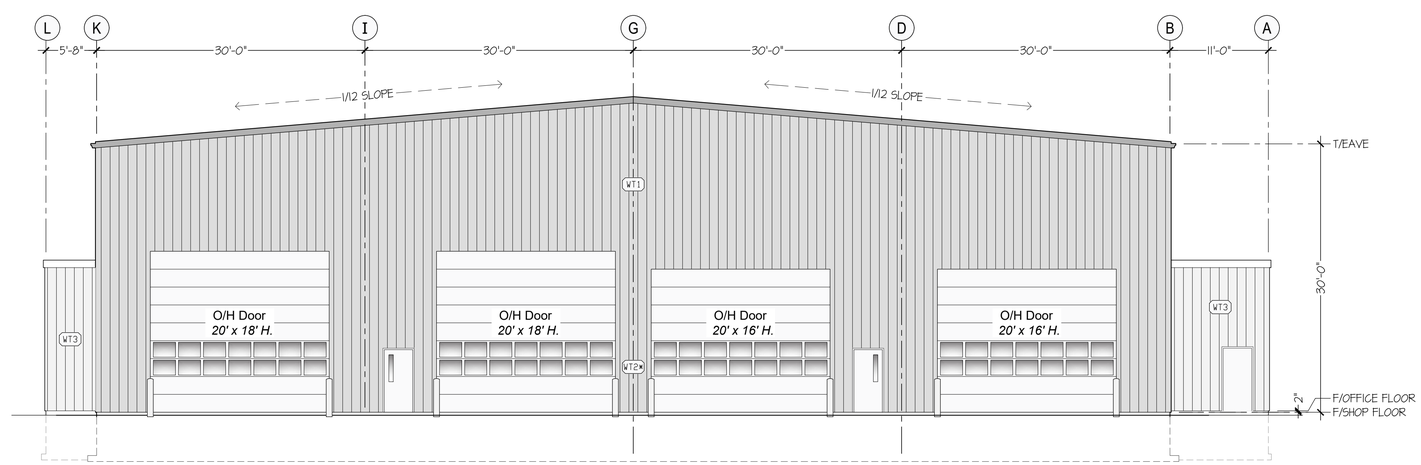

(South/West) ELEVATION *(Line 1)*

SCALE: 1/8" = 1'-0"

GENERAL NOTES:

1. ALL WORK SHALL COMPLY WITH THE CURRENT ONTARIO BUILDING CODE AND ALL GOVERNING STANDARDS & REGULATIONS.
2. READ STRUCTURAL DRAWINGS IN CONJUNCTION WITH ALL OTHER CONTRACT DOCUMENTS.
3. CLARIFY WITH THE ENGINEER ANY QUERIES REGARDING INTERPRETATION OF THE DRAWINGS BEFORE PROCEEDING WITH ANY WORK.
4. THE CONTRACTOR SHALL VERIFY AND BE RESPONSIBLE FOR ALL DIMENSIONS AND SHALL REPORT ANY/ALL DISCREPANCY TO THE ENGINEER BEFORE PROCEEDING WITH ANY WORK.

COPYRIGHT © 2025 *TaskForce* Engineering Inc.

THIS DRAWING AND DESIGN IS THE PROPERTY OF *TaskForce* Engineering Inc. AND SHALL NOT BE COPIED, REPRODUCED, ALTERED OR DISTRIBUTED IN WHOLE OR IN PART, WITHOUT THE EXPRESSED WRITTEN CONSENT OF *TaskForce* Engineering Inc..

THE CONTRACTOR SHALL VERIFY AND BE RESPONSIBLE FOR ALL DIMENSIONS AND SHALL REPORT ANY DISCREPANCY TO *TaskForce* Engineering Inc. BEFORE PROCEEDING WITH ANY WORK.

No.	DATE	REVISION(S)	BY
1	JULY 23/25	ISSUED FOR TENDER	DGT

TaskForce Engineering Inc.
24 Newberry Street
Suite 201
Belleville, Ontario
K8N 3N3
Voice (613) 966-5600
Fax (613) 966-5701
www.taskforce-eng.com

Waste Management of Canada Corporation

WASTE MANAGEMENT
MAINTENANCE FACILITY
WEST CARELTON
ENVIRONMENTAL CENTRE

2301 Carp Road, Carp Ontario

BUILDING ELEVATIONS

DATE:	APRIL - 2025
CHECKED BY:	TF
DESIGNED BY:	TF
DRAWN BY:	TF
SCALE:	AS NOTED
CONTRACT No.:	2511
DRAWING No.:	A.7