SHADOW ANALYSIS

SUMMER SOLSTICE (JUNE 21)

8:00 10:00 12:00 14:00 16:00

WINTER SOLSTICE (DECEMBER 21)

8:00 10:00 12:00 14:00 16:00

FALL EQUINOX (SEPTEMBER 21)

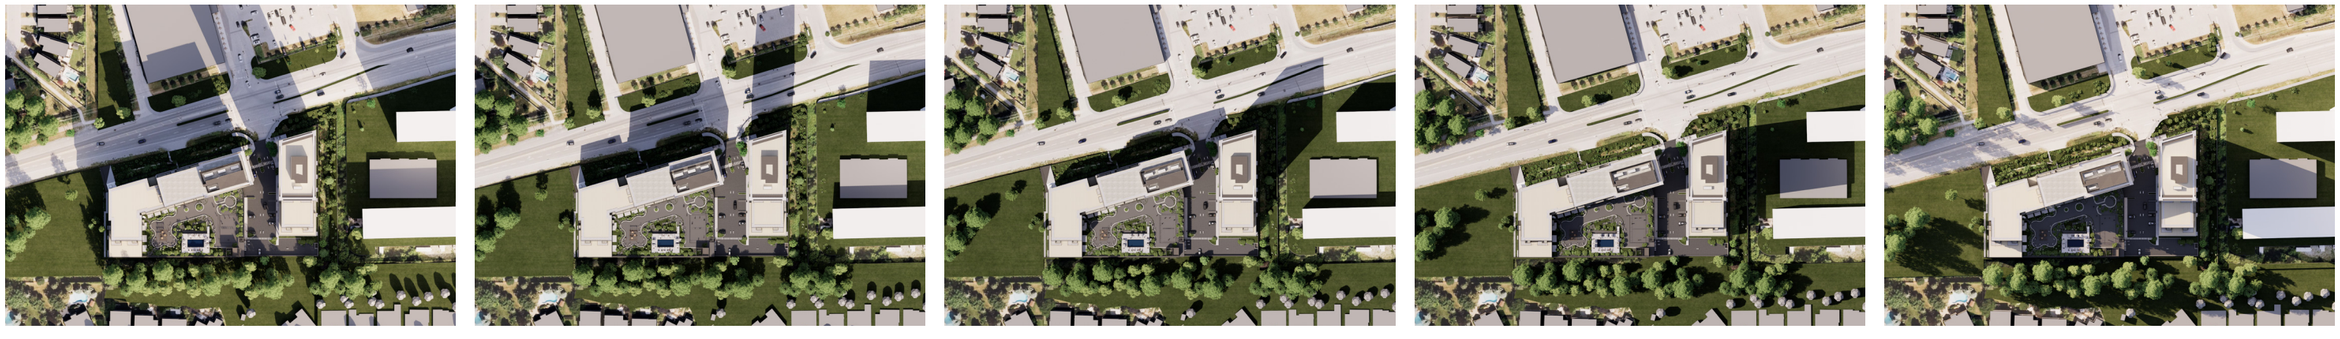

8:00 10:00 12:00 14:00 16:00

ACDF ARCHITECTURE SCALIA FOTENN Planning + Design JAMES B. LENNOX & ASSOCIATES INC. LANDSCAPE ARCHITECTS