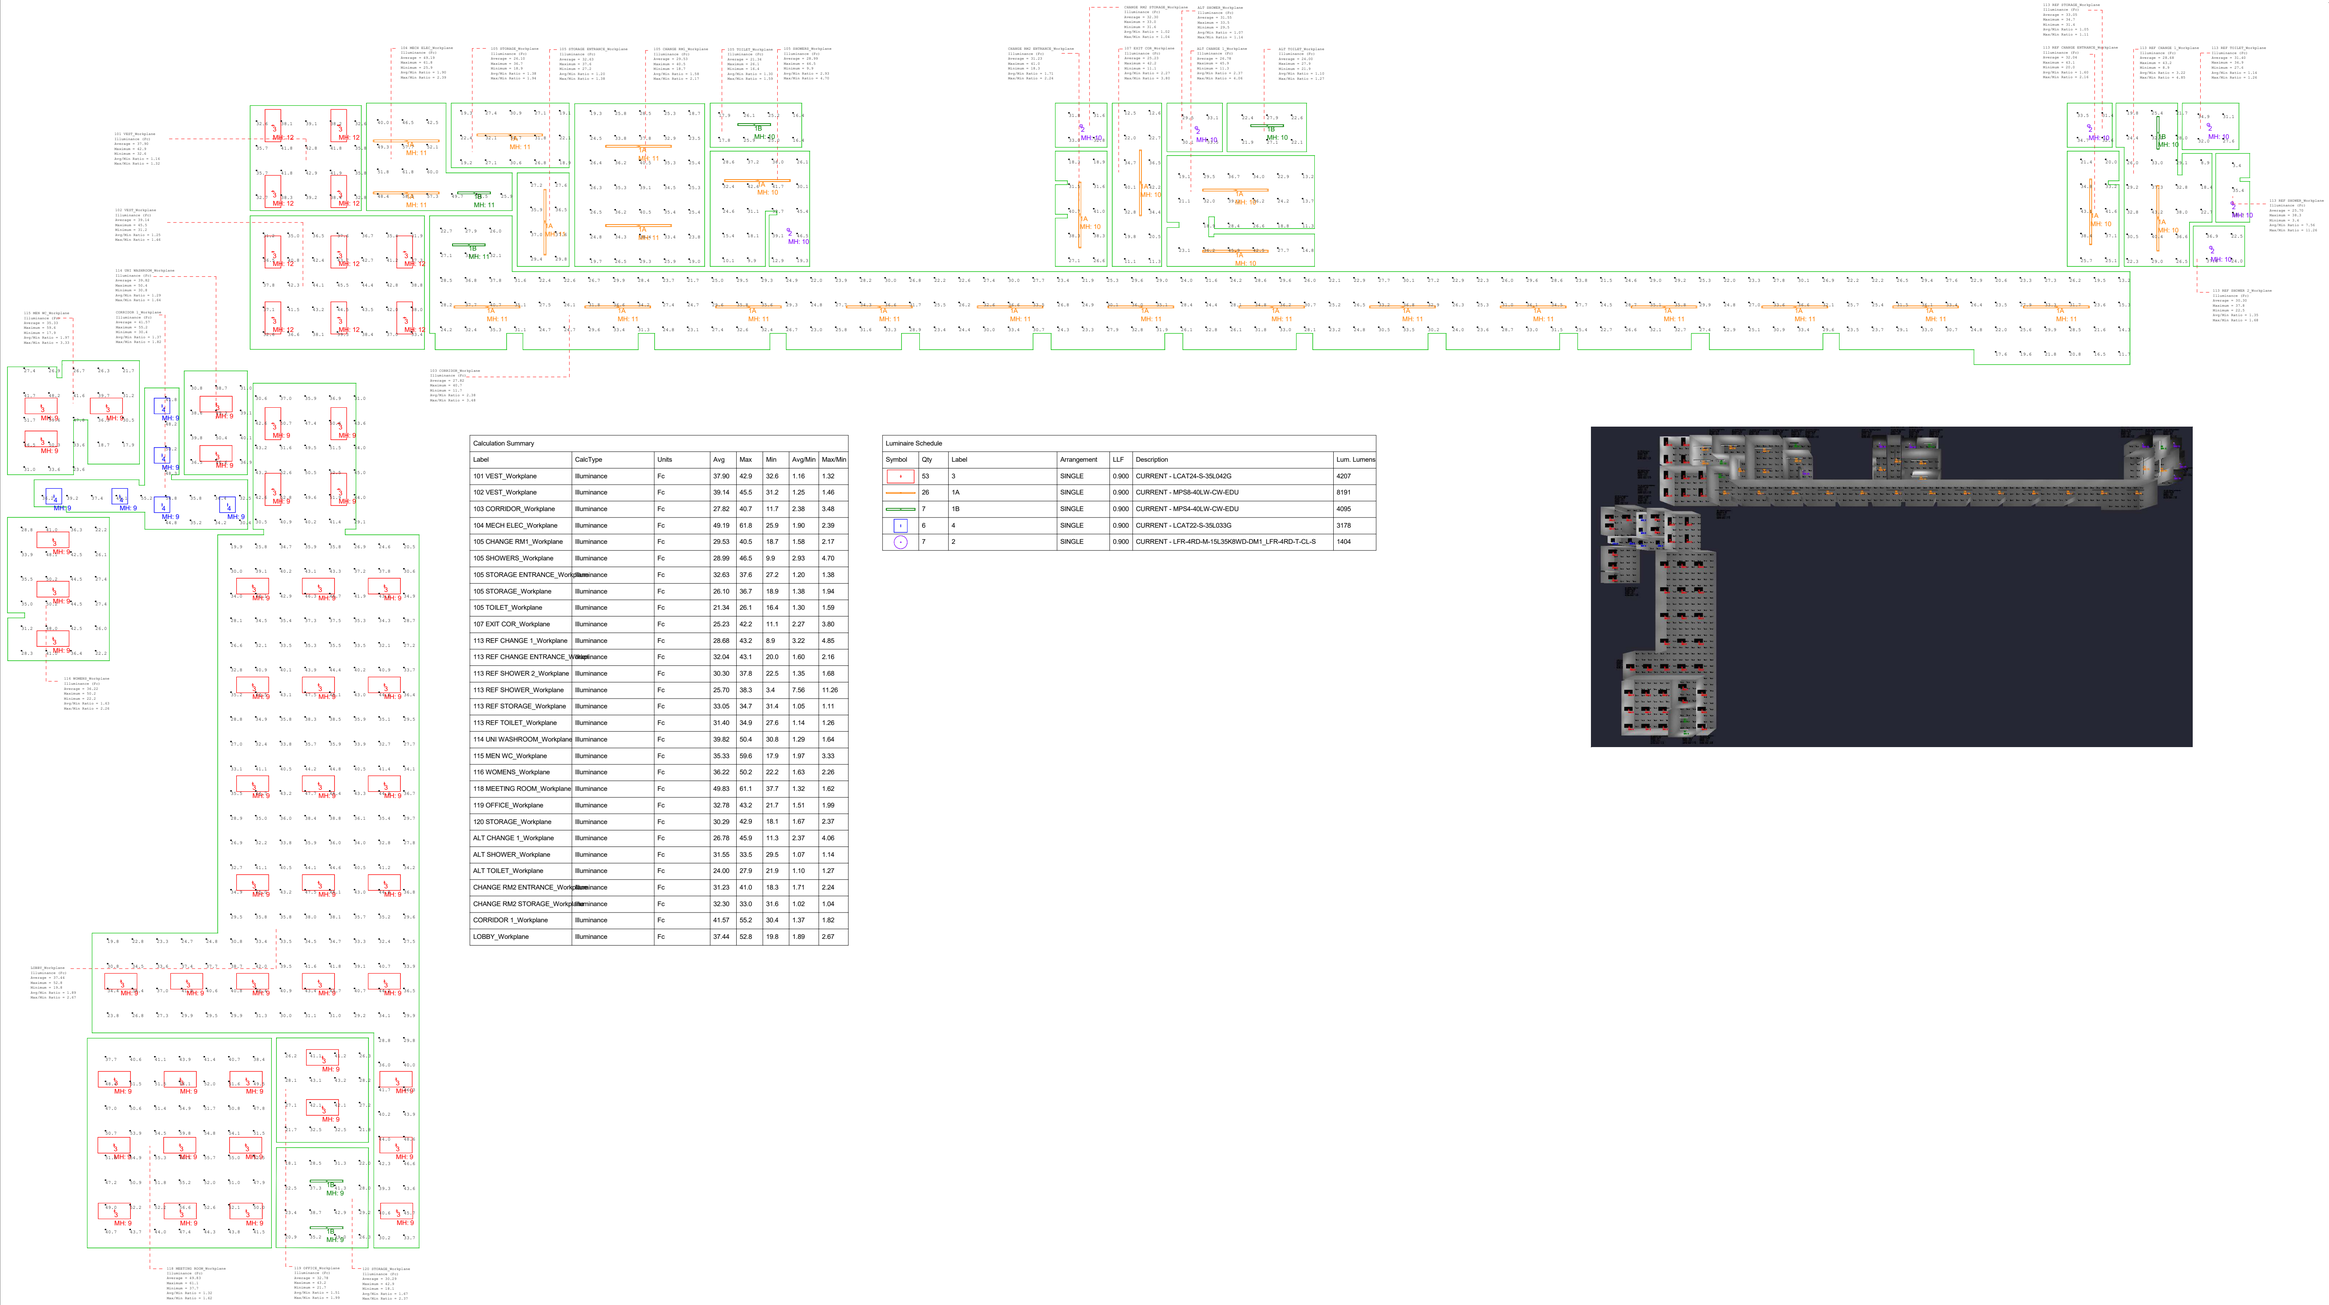

Calculation Summary							
Label	CalcType	Units	Avg	Max	Min	Avg/Min	Max/Min
101 VEIST_Workplane	Illuminance	Fc	37.90	42.9	32.6	1.16	1.32
102 VEST_Workplane	Illuminance	Fc	39.14	45.5	31.2	1.25	1.46
103 CORRIDOR_Workplane	Illuminance	Fc	27.82	40.7	11.7	2.38	3.48
104 MECH ELEC_Workplane	Illuminance	Fc	49.19	61.8	25.9	1.90	2.39
105 CHANGE RM1_Workplane	Illuminance	Fc	29.53	40.5	18.7	1.58	2.17
105 SHOWERS_Workplane	Illuminance	Fc	28.99	46.5	9.9	2.93	4.70
105 STORAGE ENTRANCE_Workplane	Illuminance	Fc	32.63	37.6	27.2	1.20	1.38
105 STORAGE_Workplane	Illuminance	Fc	26.10	36.7	18.9	1.38	1.94
105 TOILET_Workplane	Illuminance	Fc	21.34	26.1	16.4	1.30	1.59
107 EXIT COR_Workplane	Illuminance	Fc	25.23	42.2	11.1	2.27	3.80
113 REF CHANGE 1_Workplane	Illuminance	Fc	28.68	43.2	8.9	3.22	4.85
113 REF CHANGE ENTRANCE_Workplane	Illuminance	Fc	32.04	43.1	20.0	1.60	2.16
113 REF SHOWER 2_Workplane	Illuminance	Fc	30.30	37.8	22.5	1.35	1.68
113 REF SHOWER_Workplane	Illuminance	Fc	25.70	38.3	3.4	7.56	11.26
113 REF STORAGE_Workplane	Illuminance	Fc	33.05	34.7	31.4	1.05	1.11
113 REF TOILET_Workplane	Illuminance	Fc	31.40	34.9	27.6	1.14	1.26
114 UNI WASHROOM_Workplane	Illuminance	Fc	39.82	50.4	30.8	1.29	1.64
115 MEN WC_Workplane	Illuminance	Fc	35.33	59.6	17.9	1.97	3.33
116 WOMENS_Workplane	Illuminance	Fc	36.22	50.2	22.2	1.63	2.26
118 MEETING ROOM_Workplane	Illuminance	Fc	49.83	61.1	37.7	1.32	1.62
119 OFFICE_Workplane	Illuminance	Fc	32.78	43.2	21.7	1.51	1.99
120 STORAGE_Workplane	Illuminance	Fc	30.29	42.9	18.1	1.67	2.37
ALT CHANGE 1_Workplane	Illuminance	Fc	26.78	45.9	11.3	2.37	4.06
ALT SHOWER_Workplane	Illuminance	Fc	31.55	33.5	29.5	1.07	1.14
ALT TOILET_Workplane	Illuminance	Fc	24.00	27.9	21.9	1.10	1.27
CHANGE RM2 ENTRANCE_Workplane	Illuminance	Fc	31.23	41.0	18.3	1.71	2.24
CHANGE RM2 STORAGE_Workplane	Illuminance	Fc	32.30	33.0	31.6	1.02	1.04
CORRIDOR 1_Workplane	Illuminance	Fc	41.57	55.2	30.4	1.37	1.82
LOBBY_Workplane	Illuminance	Fc	37.44	52.8	19.8	1.89	2.67

Luminaire Schedule						
Symbol	Qty	Label	Arrangement	LLF	Description	Lum. Lumens
	53	3	SINGLE	0.900	CURRENT - LCAT24-S-35L042G	4207
	26	1A	SINGLE	0.900	CURRENT - MPS8-40LW-CW-EDU	8191
	7	1B	SINGLE	0.900	CURRENT - MPS4-40LW-CW-EDU	4095
	6	4	SINGLE	0.900	CURRENT - LCAT22-S-35L033G	3178
	7	2	SINGLE	0.900	CURRENT - LFR-4RD-M-15L35K8WD-DM1_LFR-4RD-T-CL-S	1404

MVP LIGHTING
Liam Beck
em: liam@mvplighting.ca
ph: 613-601-2042

Drawn By:
Checked By:
Date:10/9/2024
Scale:

LARRY ROBINSON ARENA

MVP LIGHTING