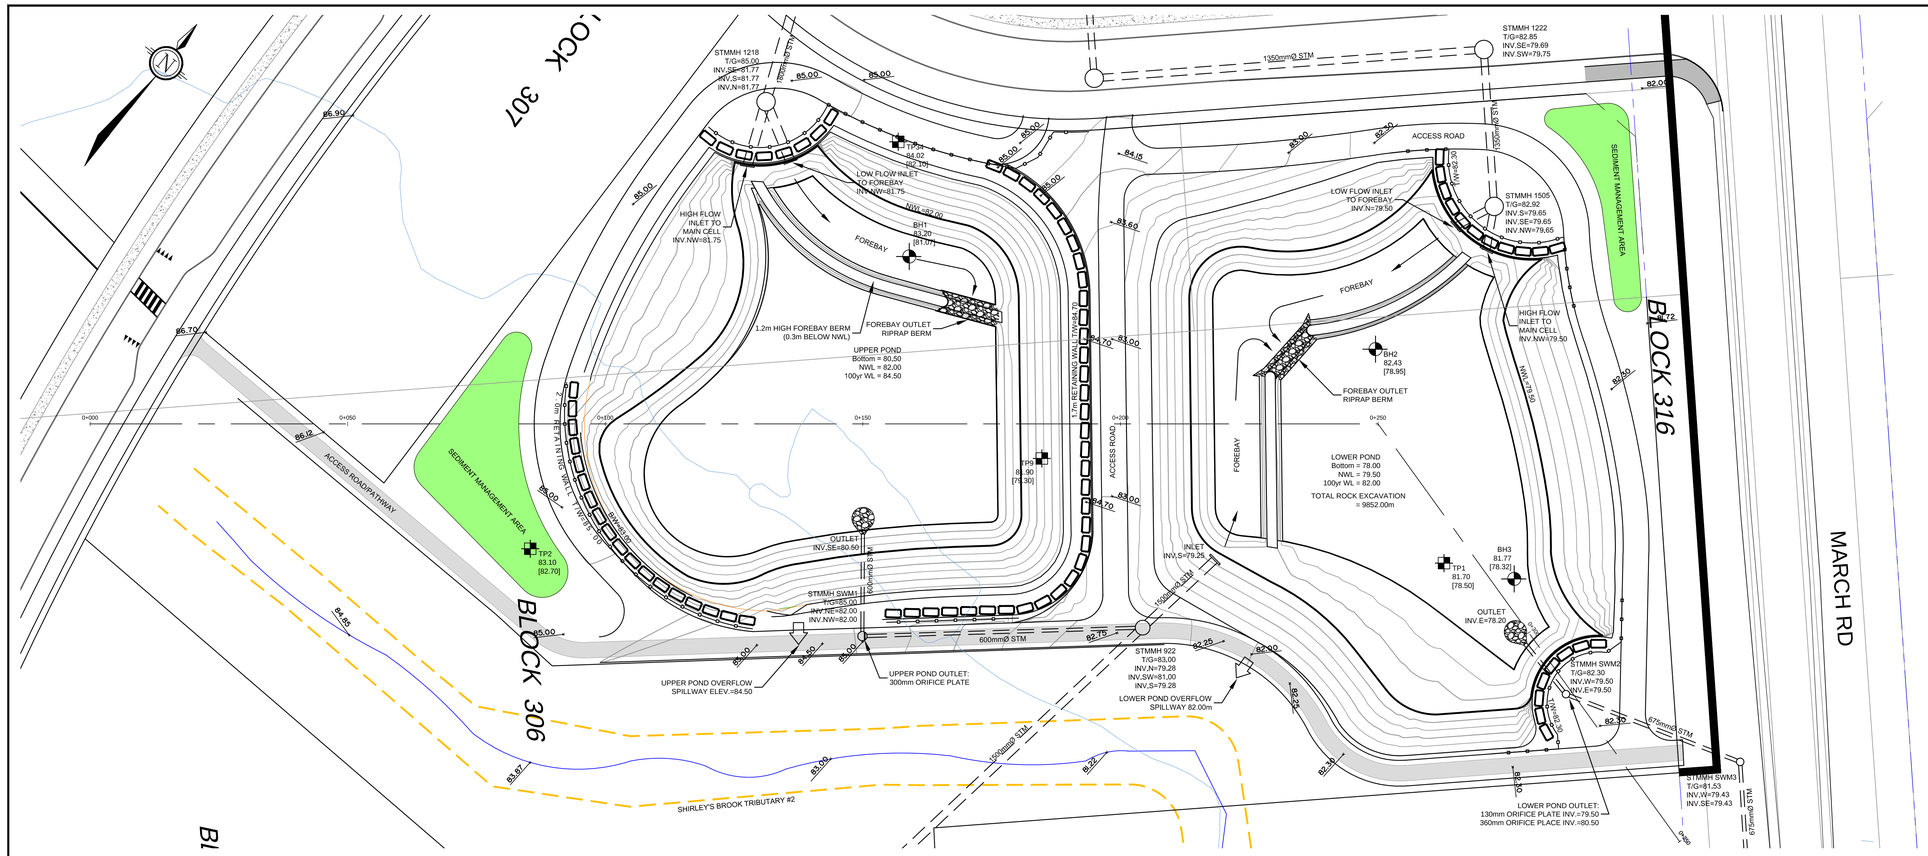

NOTES

1. FOR BOREHOLE AND TEST PIT DETAILS REFER TO PATERSON GROUP GEOTECHNICAL REPORT PG4258-1 MARCH 12, 2018

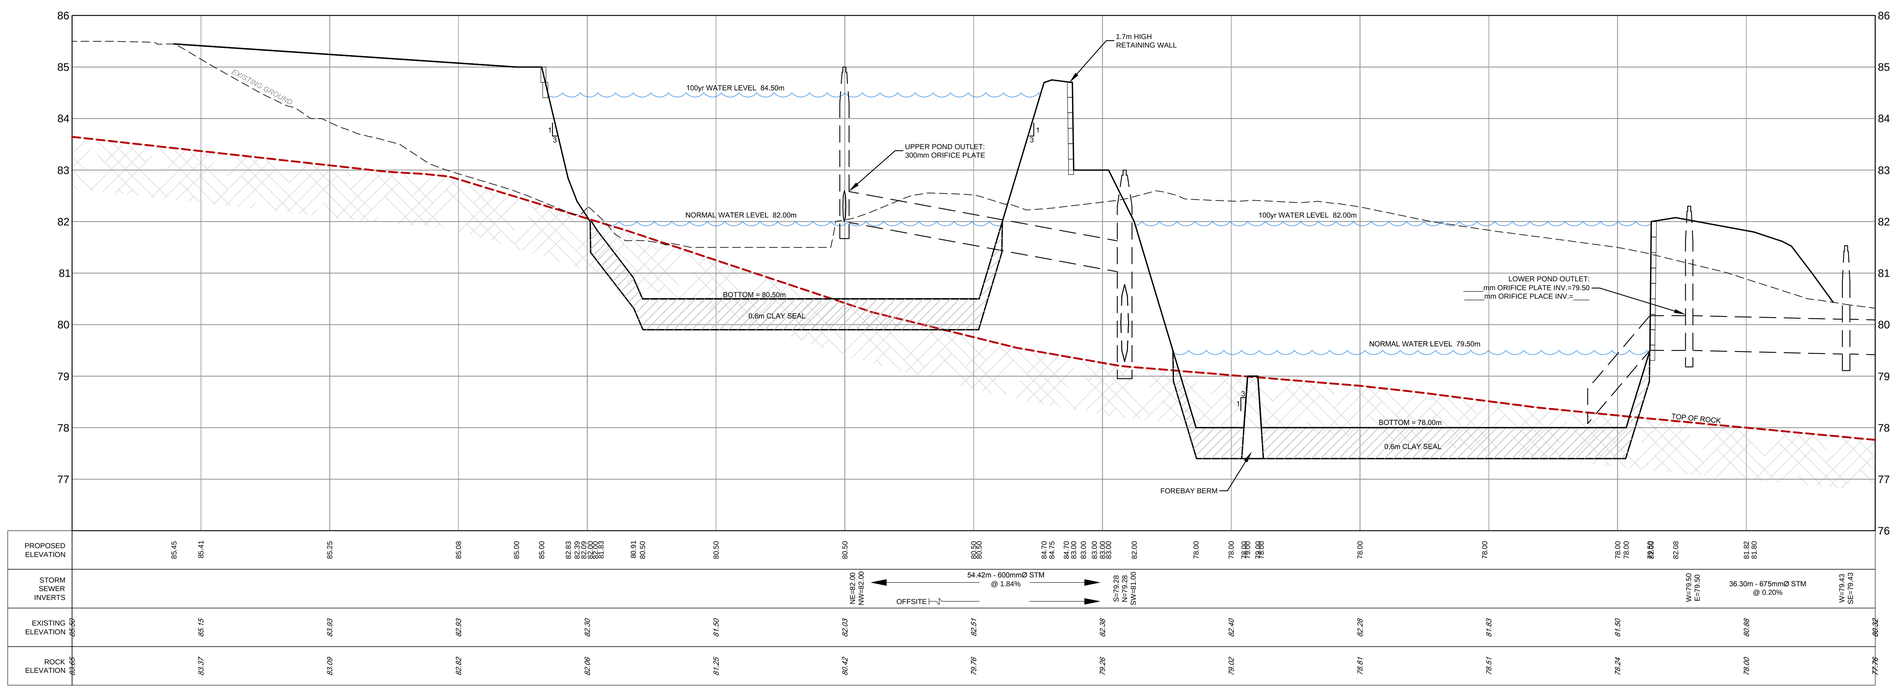

REFER TO _____ FOR ADDITIONAL NOTES

NOTE:
THE POSITION OF ALL POLE LINES, CONDUITS, WATERMAINS, SEWERS AND OTHER UNDERGROUND AND OVERGROUND UTILITIES AND STRUCTURES IS NOT NECESSARILY SHOWN ON THE CONTRACT DRAWINGS, AND WHERE SHOWN, THE ACCURACY OF THE POSITION OF SUCH UTILITIES AND STRUCTURES IS NOT GUARANTEED. BEFORE STARTING WORK, DETERMINE THE EXACT LOCATION OF ALL SUCH UTILITIES AND STRUCTURES AND ASSUME ALL LIABILITY FOR DAMAGE TO THEM.

No.	REVISION	DATE	BY
1.	ISSUED FOR DRAFT PLAN OF SUBDIVISION APPLICATION	JULY 23/18	MSP

SCALE 1:500

DESIGN	MJP
CHECKED	MJP
DRAWN	RCH
CHECKED	MJP
APPROVED	MJP

FOR REVIEW ONLY

LICENSED PROFESSIONAL ENGINEER M.J. PETEPIECE 100079354 July 23/18 PROVINCE OF ONTARIO

NOVATECH
Engineers, Planners & Landscape Architects
Suite 200, 240 Michael Cowpland Drive
Ottawa, Ontario, Canada K2M 1P6
Telephone (613) 254-9643
Facsimile (613) 254-5867
Website www.novatech-eng.com

CITY OF OTTAWA
CU DEVELOPMENTS INC.
1053, 1075 and 1145 MARCH ROAD

DRAWING NAME
STORMWATER MANAGEMENT POND
PLAN AND PROFILE

PROJECT No. 116132
REV REV # 1
DRAWING No. 116132-SWM1

PLANBT.DWG - 1000mmx707mm

M:\2016\116132\CAD\Design\SWM\Pond 1\pond\Storage - 2.50_2.7\sr-rev4.dwg, Rev4 PP, Jul 25, 2018 - 9:53am, rpraytom