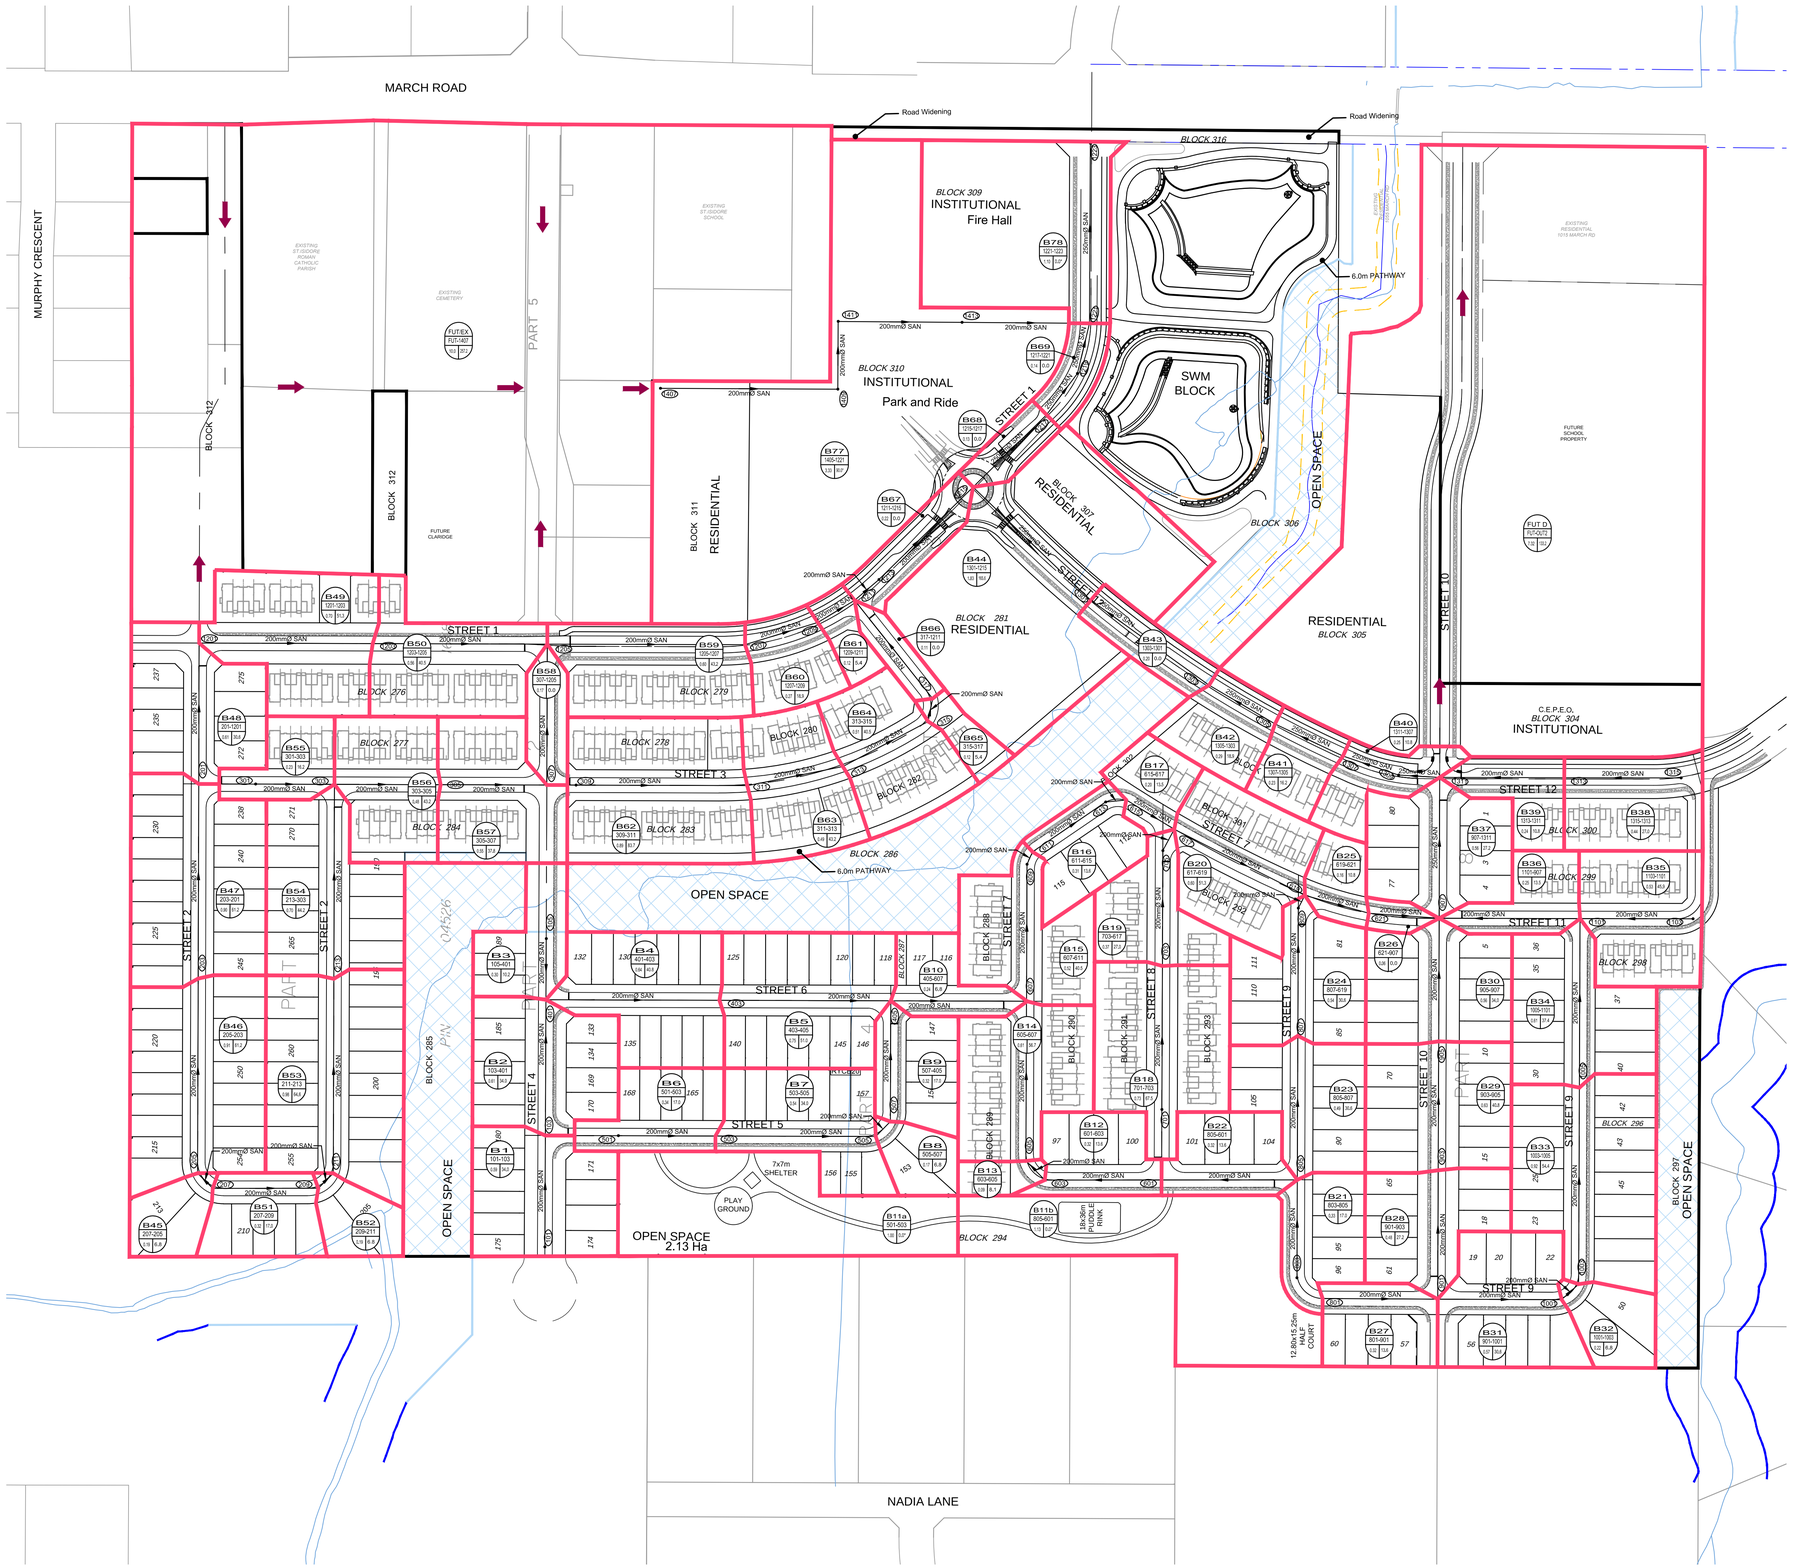

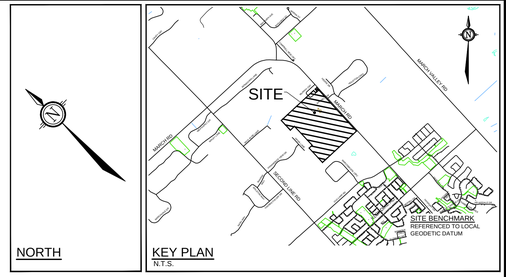

LEGEND

- SITE BOUNDARY
- SANITARY DRAINAGE AREA BOUNDARY
- PROPOSED SANITARY SEWER AND MANHOLE
- EXISTING SANITARY SEWER AND MANHOLE
- EXISTING SANITARY SEWER WITH DIRECTION OF FLOW
- AREA ID
- MANHOLE TO MANHOLE
- POPULATION EQUIVALENT *PLUS ADDITIONAL NON-RESIDFENTIAL FLOW
- AREA IN HECTARES
- DIRECTION OF SANITARY FLOW

REFER TO _____ FOR ADDITIONAL NOTES

NOTE:
THE POSITION OF ALL POLE LINES, CONDUITS, WATERMAINS, SEWERS AND OTHER UNDERGROUND AND OVERGROUND UTILITIES AND STRUCTURES IS NOT NECESSARILY SHOWN ON THE CONTRACT DRAWINGS, AND WHERE SHOWN, THE ACCURACY OF THE POSITION OF SUCH UTILITIES AND STRUCTURES IS NOT GUARANTEED. BEFORE STARTING WORK, DETERMINE THE EXACT LOCATION OF ALL SUCH UTILITIES AND STRUCTURES AND ASSUME ALL LIABILITY FOR DAMAGE TO THEM.

PRELIMINARY
NOT FOR
CONSTRUCTION

No.	REVISION	DATE	BY
1.	ISSUED FOR DRAFT PLAN OF SUBDIVISION APPLICATION	JULY 23/18	MSP

SCALE
1:1500
1:1500
0 15 30 45 60

DESIGN TJM
CHECKED SAZ
DRAWN MTM
CHECKED SAZ
APPROVED MSP

FOR REVIEW ONLY

LICENSED PROFESSIONAL ENGINEER
S.A.N. ZORGEL
100191487
PROVINCE OF ONTARIO

LICENSED PROFESSIONAL ENGINEER
D.D. BLAIR
100122737
PROVINCE OF ONTARIO

CITY OF OTTAWA
CU DEVELOPMENTS INC.
1053, 1075 AND 1145 MARCH ROAD

DRAWING NAME
SANITARY DRAINAGE AREA PLAN

PROJECT No. 116132-00
REV REV # 1
DRAWING No. 116132-SAN

K:\2018\116132\CAD\Design\116132-SAN.dgn 116132-SAN Jul 05, 2018 - 3:26pm Azorgel

PLEASE PRINT - 'ESSENTIAL' SIZE