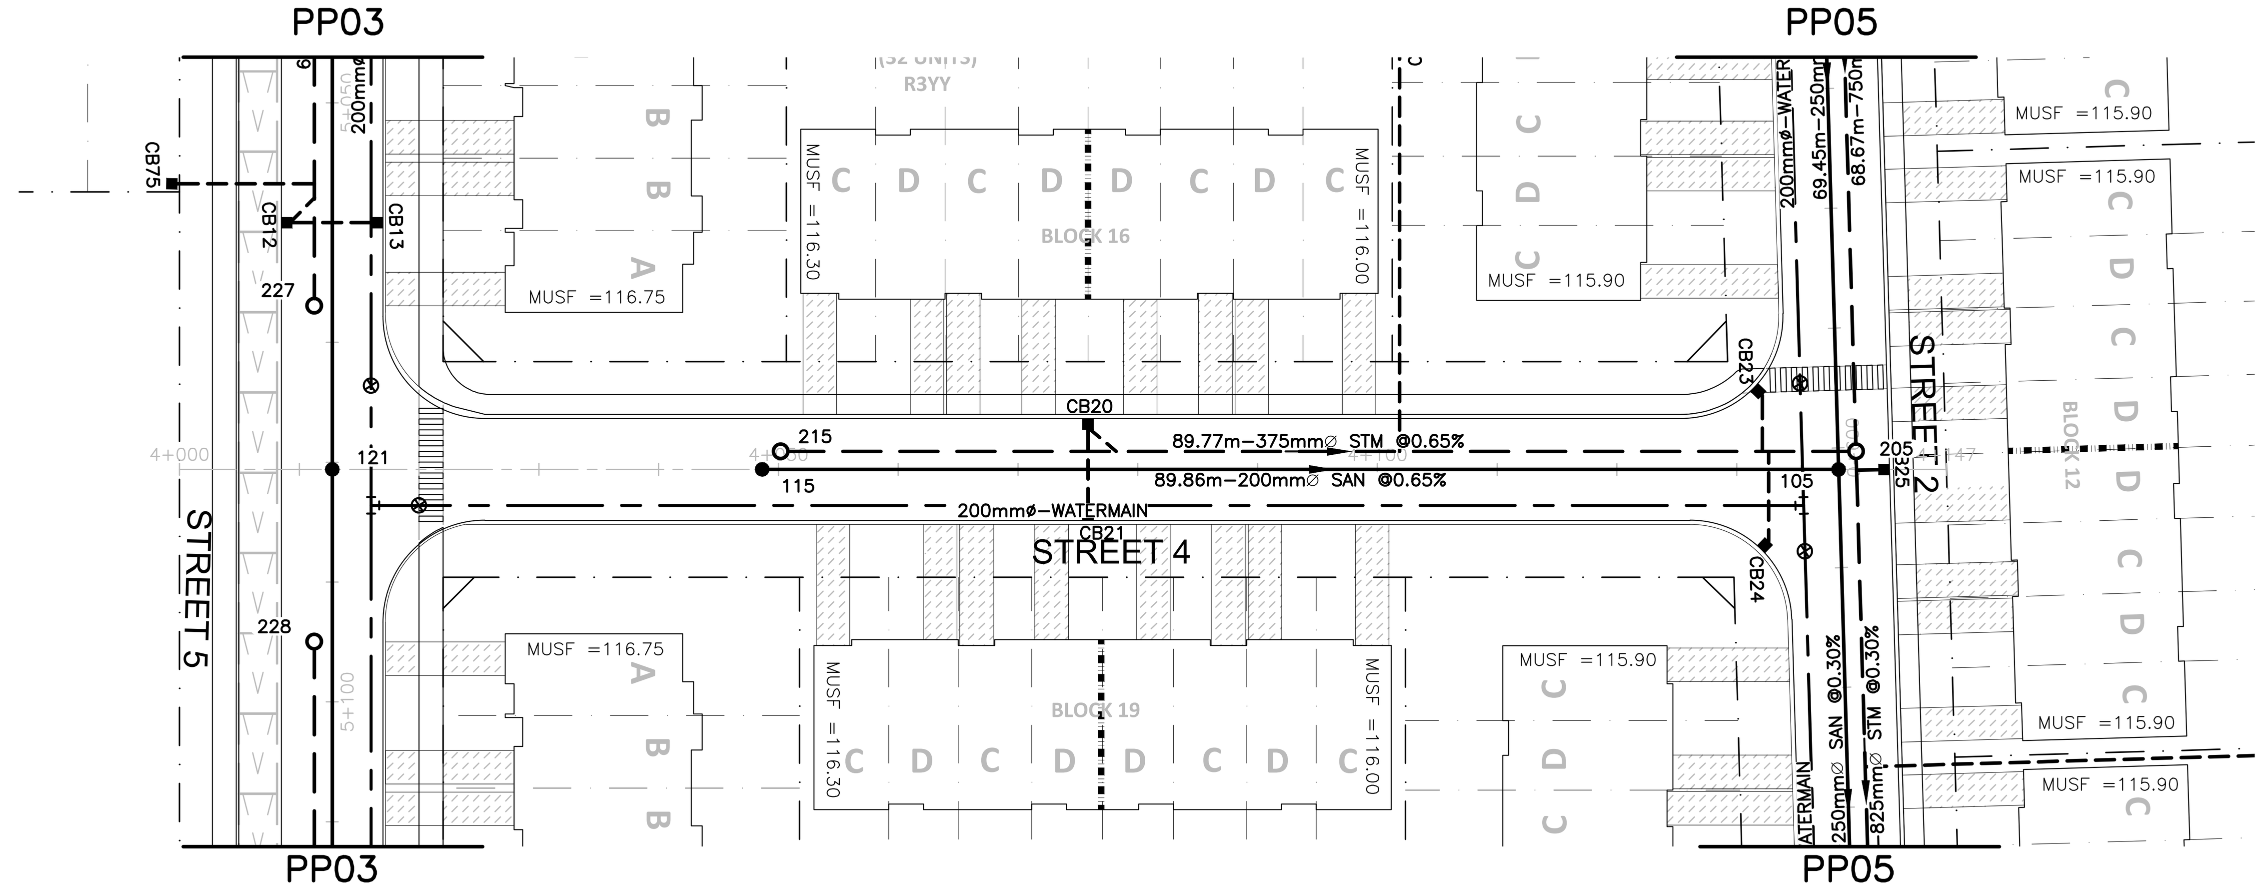

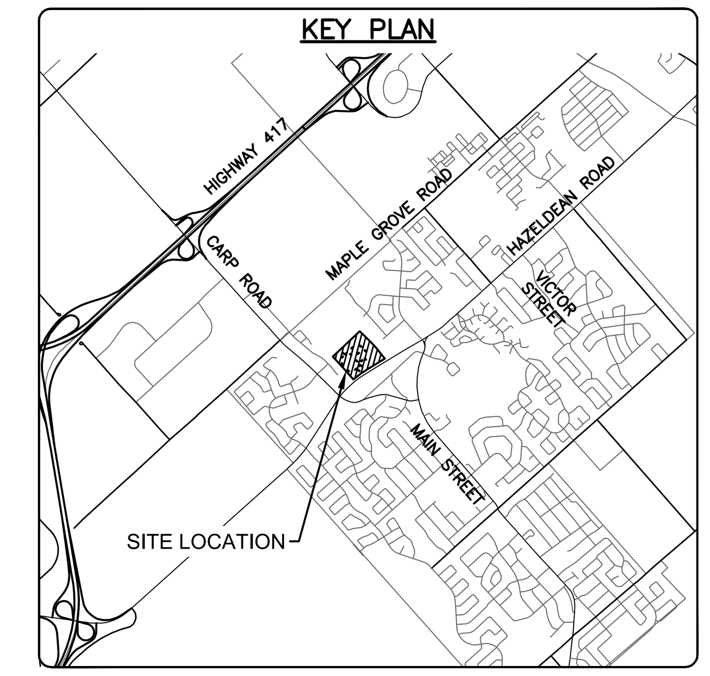

LEGEND

- PROPERTY LINE
- SANITARY MH NUMBER (115) / PROPOSED SANITARY MH/SEWER
- STORM MH NUMBER (215) / PROPOSED STORM MH/SEWER
- PROPOSED WATERMAIN
- OUTSIDE PROPOSED DEVELOPMENT

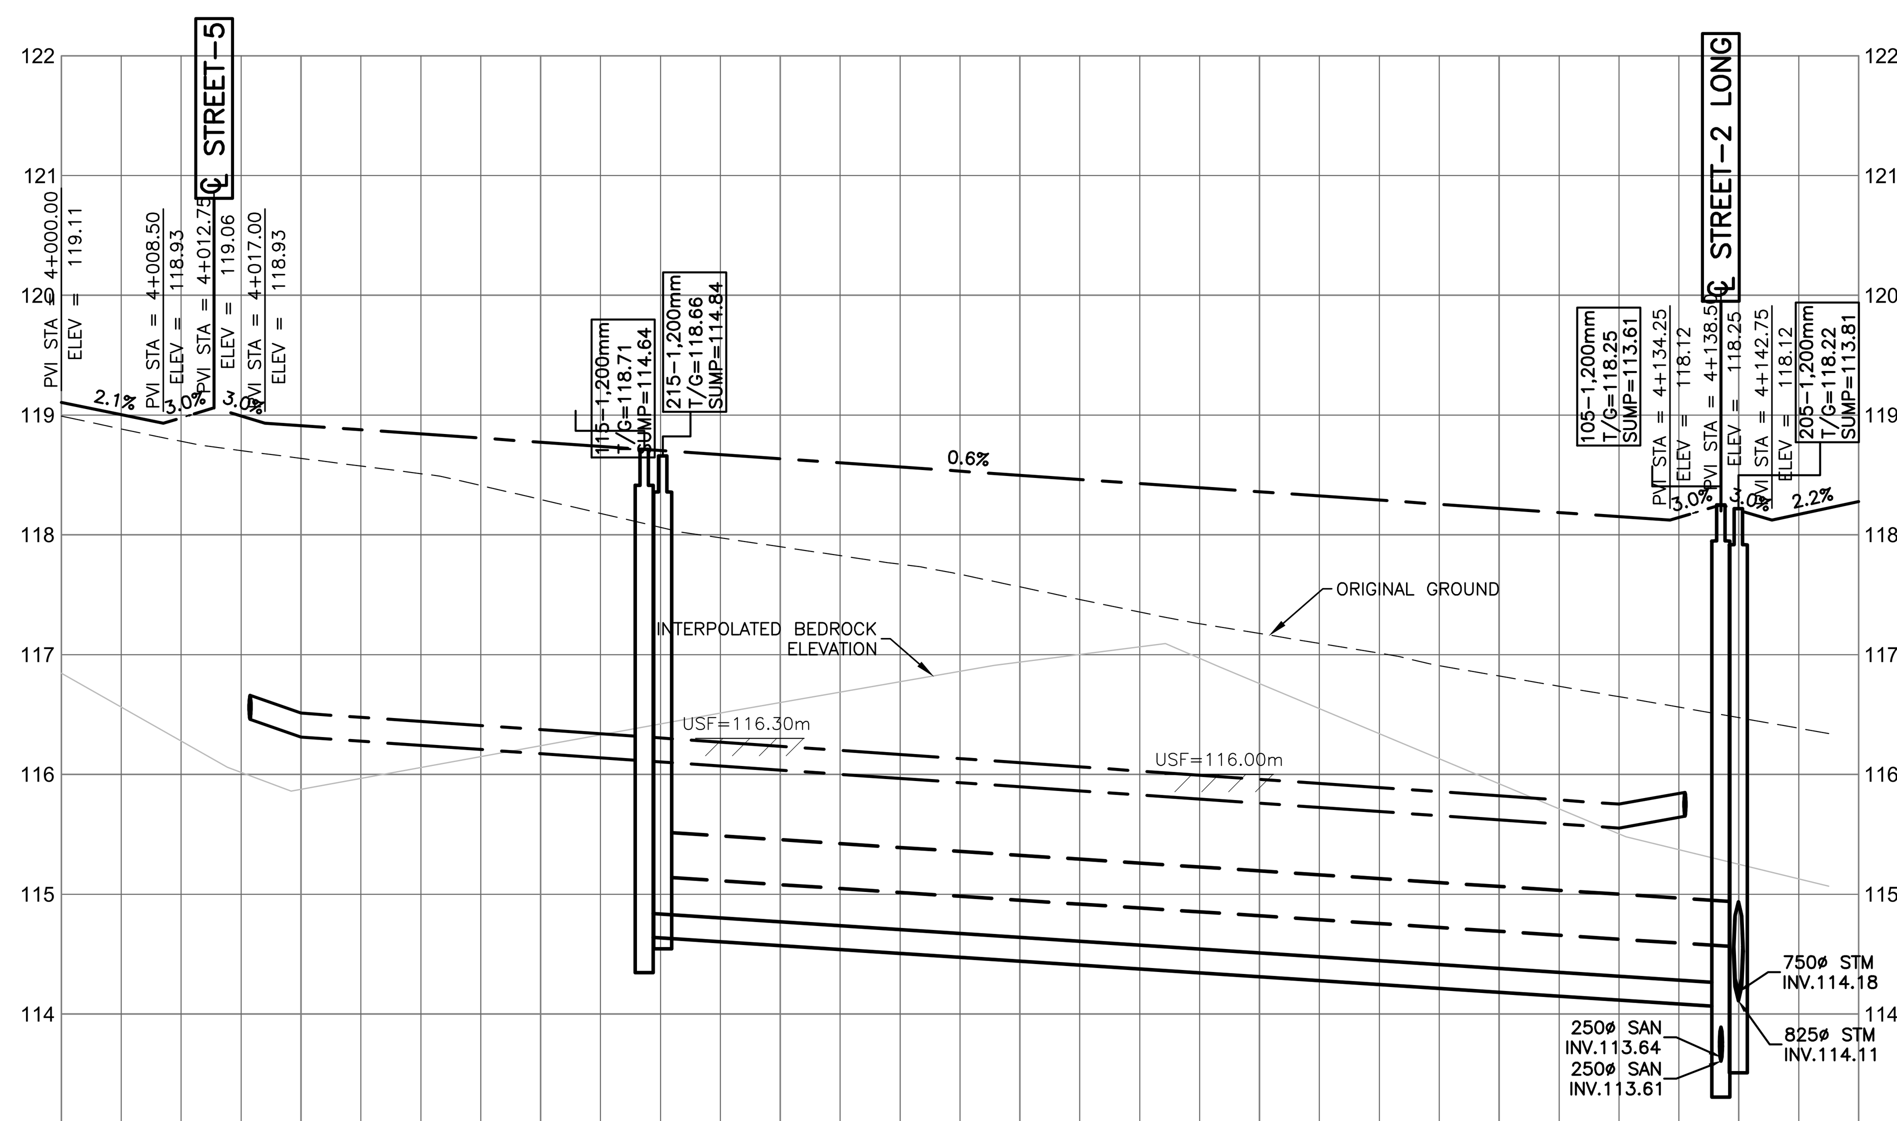

CHAINAGE	℄ ELEVATIONS PROPOSED	EXISTING	TOP OF WATERMAIN ELEVATION	STORM SEWER INVERTS	SANITARY SEWER INVERTS
4+000	119.11	118.99			
	119.00	118.88			
	118.98	118.78			
	118.99	118.70			
4+020	118.91	118.64	116.51		
	118.88	118.57			
	118.84	118.51			
	118.81	118.41			
4+040	118.77	118.30	116.37		
	118.74	118.18			114.64
	118.70	118.06		115.14	
	118.67	117.97			
4+060	118.64	117.90	116.24		
	118.60	117.83			
	118.57	117.75			
	118.53	117.67			
4+080	118.50	117.57	116.10		
	118.46	117.46			
	118.43	117.36		89.8m–375mm∅ PVC STM @ 0.65%	89.9m–200 PVC SAN @ 0.65%
	118.39	117.26			
4+100	118.36	117.18	115.96		
	118.32	117.09			
	118.29	117.01			
	118.26	116.91			
4+120	118.22	116.82	115.82		
	118.19	116.74			
	118.15	116.65			
	118.15	116.56			114.06
4+140	118.21	116.47		114.56	
	118.17	116.39			
4+150	118.28				

CAUTION
THE POSITION OF ALL POLE LINES, CONDUITS, WATERMAINS, SEWERS AND OTHER UNDERGROUND AND OVERGROUND UTILITIES AND STRUCTURES IS NOT NECESSARILY SHOWN ON THE CONTRACT DRAWINGS, AND WHERE SHOWN, THE ACCURACY OF THE POSITION OF SUCH UTILITIES AND STRUCTURES IS NOT GUARANTEED. BEFORE STARTING WORK, DETERMINE THE EXACT LOCATION OF ALL SUCH UTILITIES AND STRUCTURES AND ASSUME ALL LIABILITY FOR DAMAGE TO THEM.

PRELIMINARY
NOT FOR CONSTRUCTION

REV	REVISION DESCRIPTION	DATE	BY	APPD
1	SUBMISSION NO.2	04/27/21	SK	BMT

SCALE: 0 5m 10m 20m — HORIZONTAL 1:500, VERTICAL 1:50

NORTH

DESIGNED BY: LICENSED PROFESSIONAL ENGINEER J.L. FITZPATRICK 2021-04-29 PROVINCE OF ONTARIO

REVIEWED BY: LICENSED PROFESSIONAL ENGINEER B. M. THOMAS 2021-04-29 PROVINCE OF ONTARIO

CLIENT: 11654128 CANADA INC.
768 BOULEVARD ST. JOSEPH
GATINEAU, QC

exp Services Inc.
t: +1.613.688.1899 | f: +1.613.225.7330
2650 Queensview Drive, Unit 100
Ottawa, ON K2B 8H6
Canada
www.exp.com
• BUILDINGS • EARTH & ENVIRONMENT • ENERGY • INDUSTRIAL • INFRASTRUCTURE • SUSTAINABILITY •

BASEPLAN: SK
DESIGN: JLF
CHECKED: BMT
CAD: SK
PROJECT MANAGER: JLF
APPROVED: BMT

PROJECT: 6171 HAZELDEAN ROAD
OTTAWA, ONTARIO.

TITLE: PLAN AND PROFILE STREET–4

PROJECT No. 258780
SURVEY Z38800–FMW
DATE 24/07/20
DRAWING No. PP07