Page Setup: 22x34 FULL SIZE NORMAL FAST (LAYOUT)

DRAWING FRAME: 790mm x 534mm City of Ottawa 2008

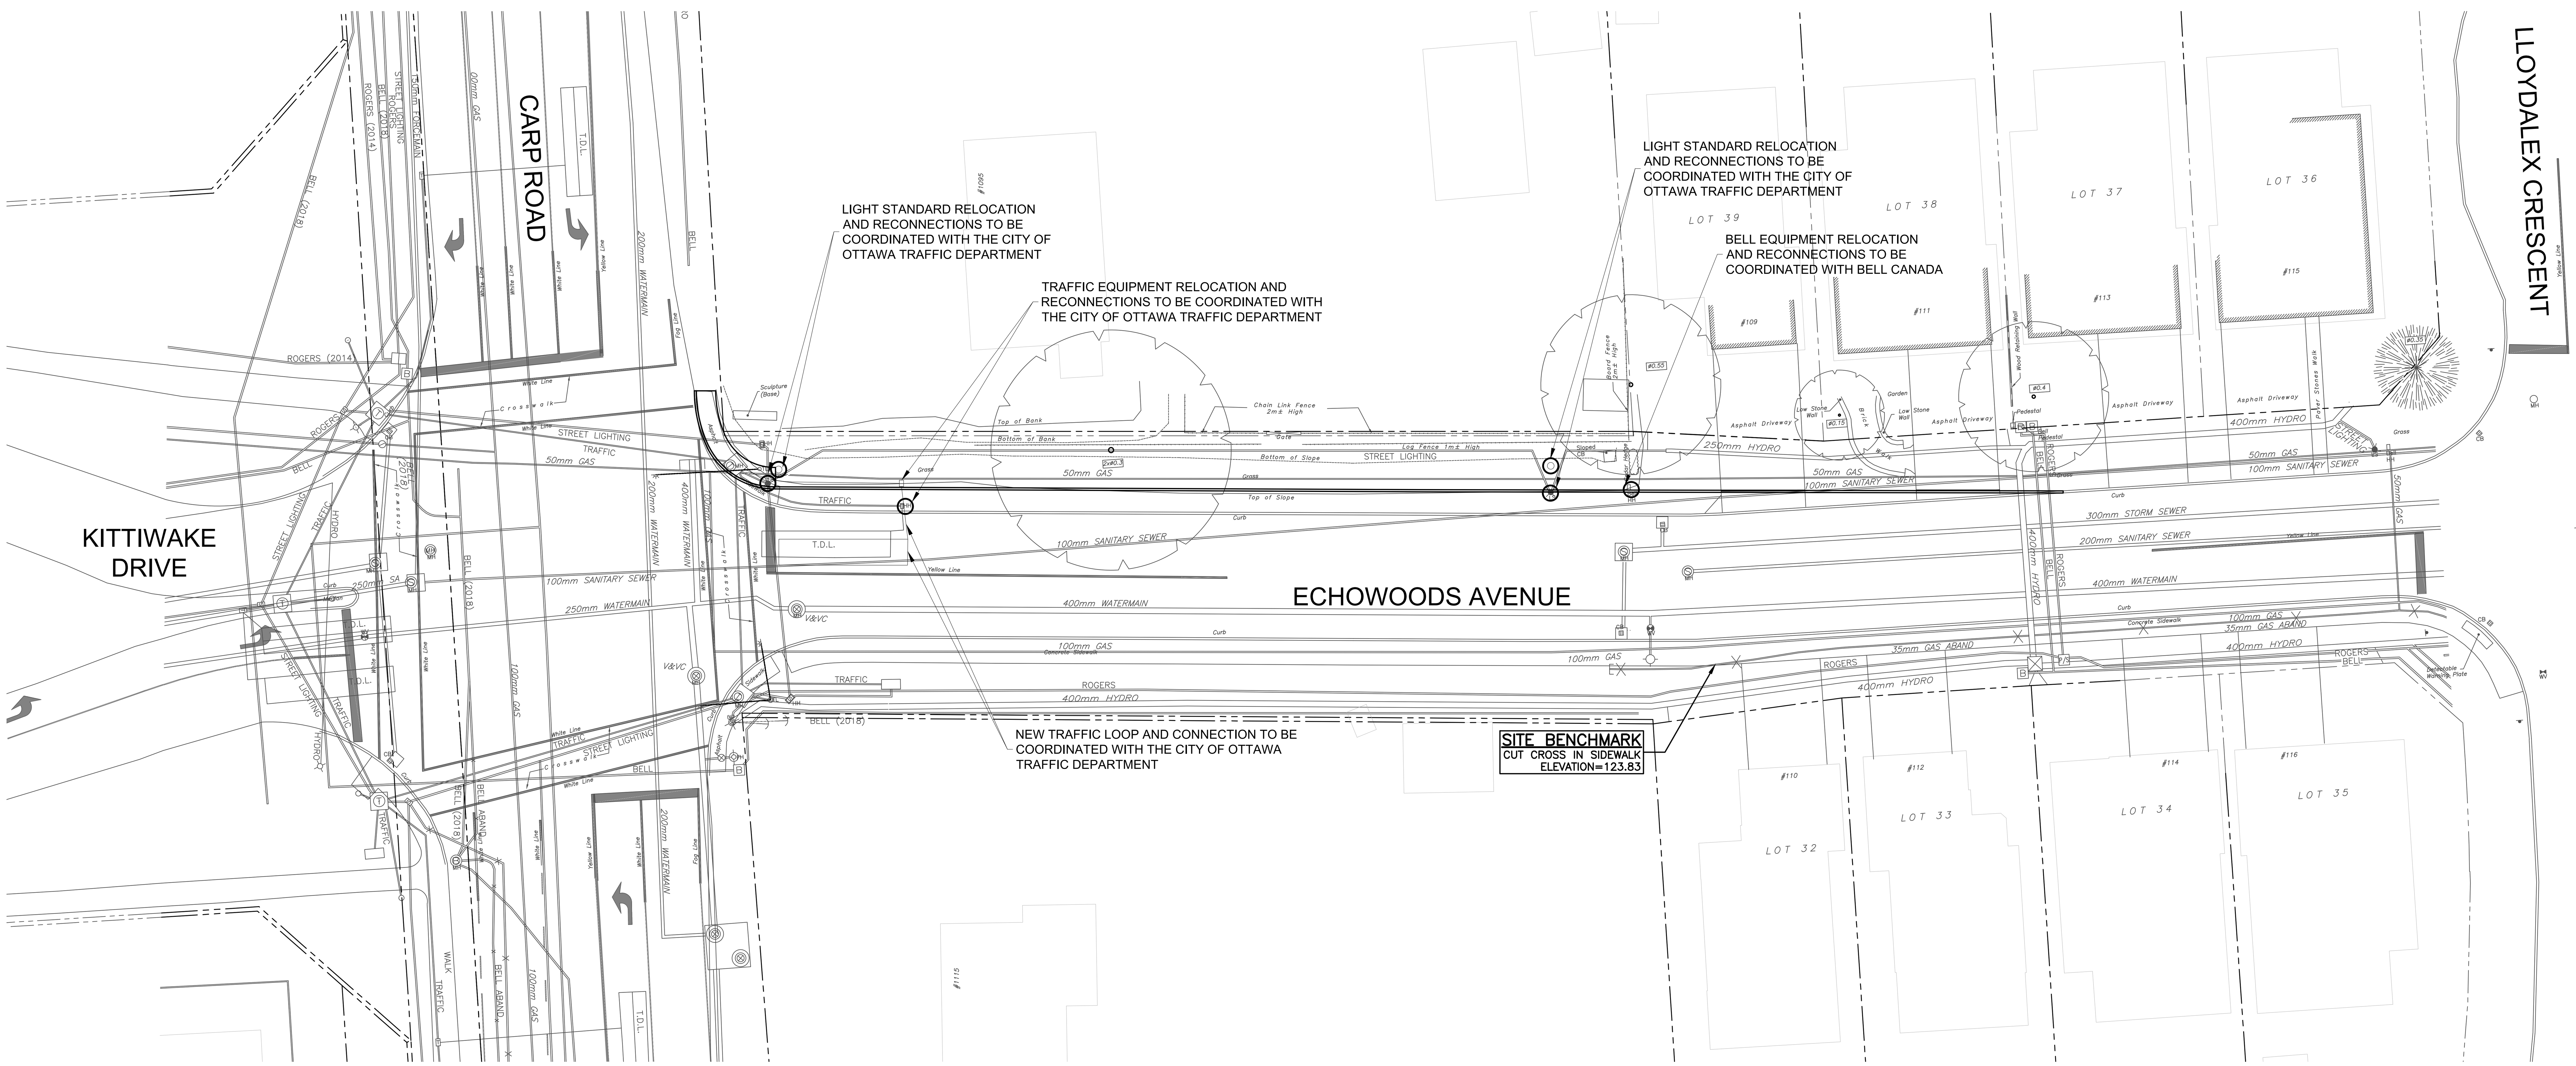

ROAD MODIFICATIONS ECHOWOODS AVENUE

TRAFFIC PLANT

Stephen Willis, MCIP, RPP
General Manger

exp.
exp Services Inc.
t: +1.613.688.1899 | f: +1.613.225.7330
2650 Queensview Drive, Unit 100
Ottawa, ON K2B 8H6
Canada
www.exp.com
• BUILDINGS • EARTH & ENVIRONMENT • ENERGY • INDUSTRIAL • INFRASTRUCTURE • SUSTAINABILITY

LICENSED PROFESSIONAL ENGINEER
B. M. THOMAS
2021-10-08
PROVINCE OF ONTARIO

Ottawa

Field	Value
Contract No.	OTT-00258780-A0
Dwg. No.	006
Sheet No.	7 of 7
Asset No.	--
Asset Group	ISD
Des.	--
Chk'd.	BMT
Dwn.	SAB
Chk'd.	BMT
Utility Circ. No.	--
Index No.	
Const. Inspector	
Scale:	0 2m 4m 10m HORIZONTAL 1:250

NOTE: The location of utilities is approximate only, the exact location should be determined by consulting the municipal authorities and utility companies concerned. The contractor shall prove the location of utilities and shall be responsible for adequate protection from damage.

REVISIONS

NO.	Description	By	Date (dd/mm/yy)
1	ISSUED FOR REVIEW	BMT	08/10/21

Filename: \\exp\data\ott\ott-00258780-a0\60 execution\65 drawings\offsite\258780-002-006.dwg
Last Saved: 10/8/2021 2:39:16 PM
Last Plotted: 10/8/2021 2:42:31 PM Plotted by: butlers
Pen Table:: co_22x34-fullsize.ctb
References: x-258780-CITY-TB.dwg; x_258780-FMW.dwg; x_258780-EXIST.dwg; x-258780-UCC.dwg

THIS DRAWING AND ALL COPYRIGHT THEREIN ARE THE SOLE AND EXCLUSIVE PROPERTY OF exp SERVICES INC. REPRODUCTION OR USE OF THIS DRAWING IN WHOLE OR IN PART BY ANY MEANS OR IN ANY FORM WHATSOEVER WITHOUT THE PRIOR WRITTEN CONSENT OF exp SERVICES INC. IS STRICTLY PROHIBITED.