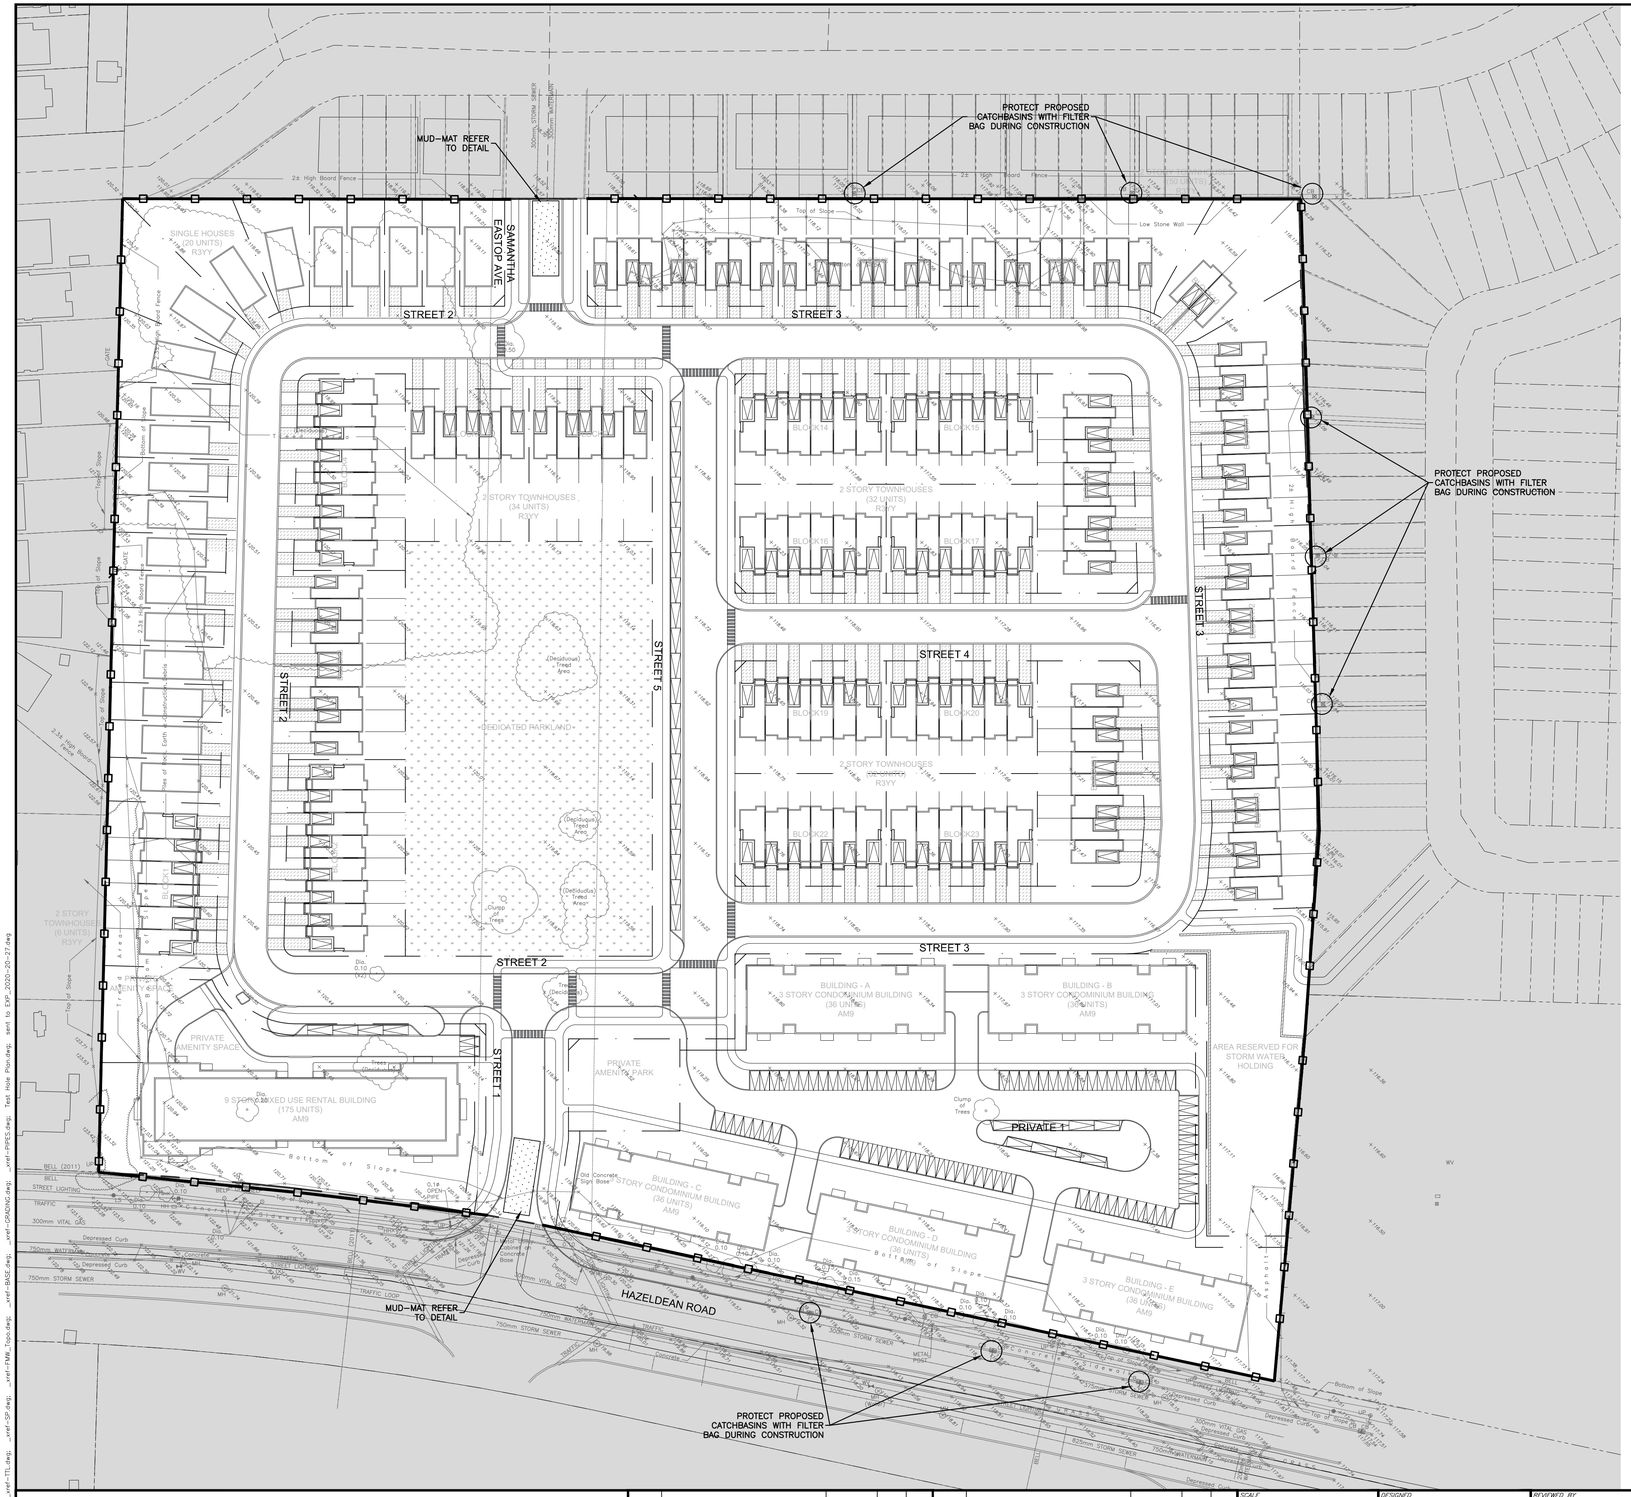
MUD-MAT REFER TO DETAIL
PROTECT PROPOSED CATCHBASINS WITH FILTER BAG DURING CONSTRUCTION
PROTECT PROPOSED CATCHBASINS WITH FILTER BAG DURING CONSTRUCTION
PROTECT PROPOSED CATCHBASINS WITH FILTER BAG DURING CONSTRUCTION
MUD-MAT REFER TO DETAIL
SAMANTHA EASTOP AVE.
STREET 1
STREET 2
STREET 3
STREET 4
STREET 5
STREET 6
HAZELDEAN ROAD
PRIVATE 1
SINGLE HOUSES (20 UNITS) R3YY
2 STORY TOWNHOUSES (34 UNITS) R3YY
2 STORY TOWNHOUSES (32 UNITS) R3YY
2 STORY TOWNHOUSES (6 UNITS) R3YY
2 STORY TOWNHOUSES (6 UNITS) R3YY
9 STOREY MIXED USE RENTAL BUILDING (175 UNITS) AM9
BUILDING - A 3 STORY CONDOMINIUM BUILDING (36 UNITS) AM9
BUILDING - B 3 STORY CONDOMINIUM BUILDING (36 UNITS) AM9
BUILDING - C 3 STORY CONDOMINIUM BUILDING (36 UNITS) AM9
BUILDING - D 3 STORY CONDOMINIUM BUILDING (36 UNITS) AM9
BUILDING - E 3 STORY CONDOMINIUM BUILDING (36 UNITS) AM9
PRIVATE AMENITY SPACE
PRIVATE AMENITY PARK
AREA RESERVED FOR STORM WATER HOLDING
(DEDICATED PARKLAND)
2.5 High Board Fence
2.5 High Board Fence
2.5 High Board Fence
2.5 High Board Fence
Top of Slope
Bottom of Slope
Low Stone Wall
Old Concrete Sign Base
Clump of Trees
(Deciduous) Treed Area
(Deciduous) Treed Area
(Deciduous) Treed Area