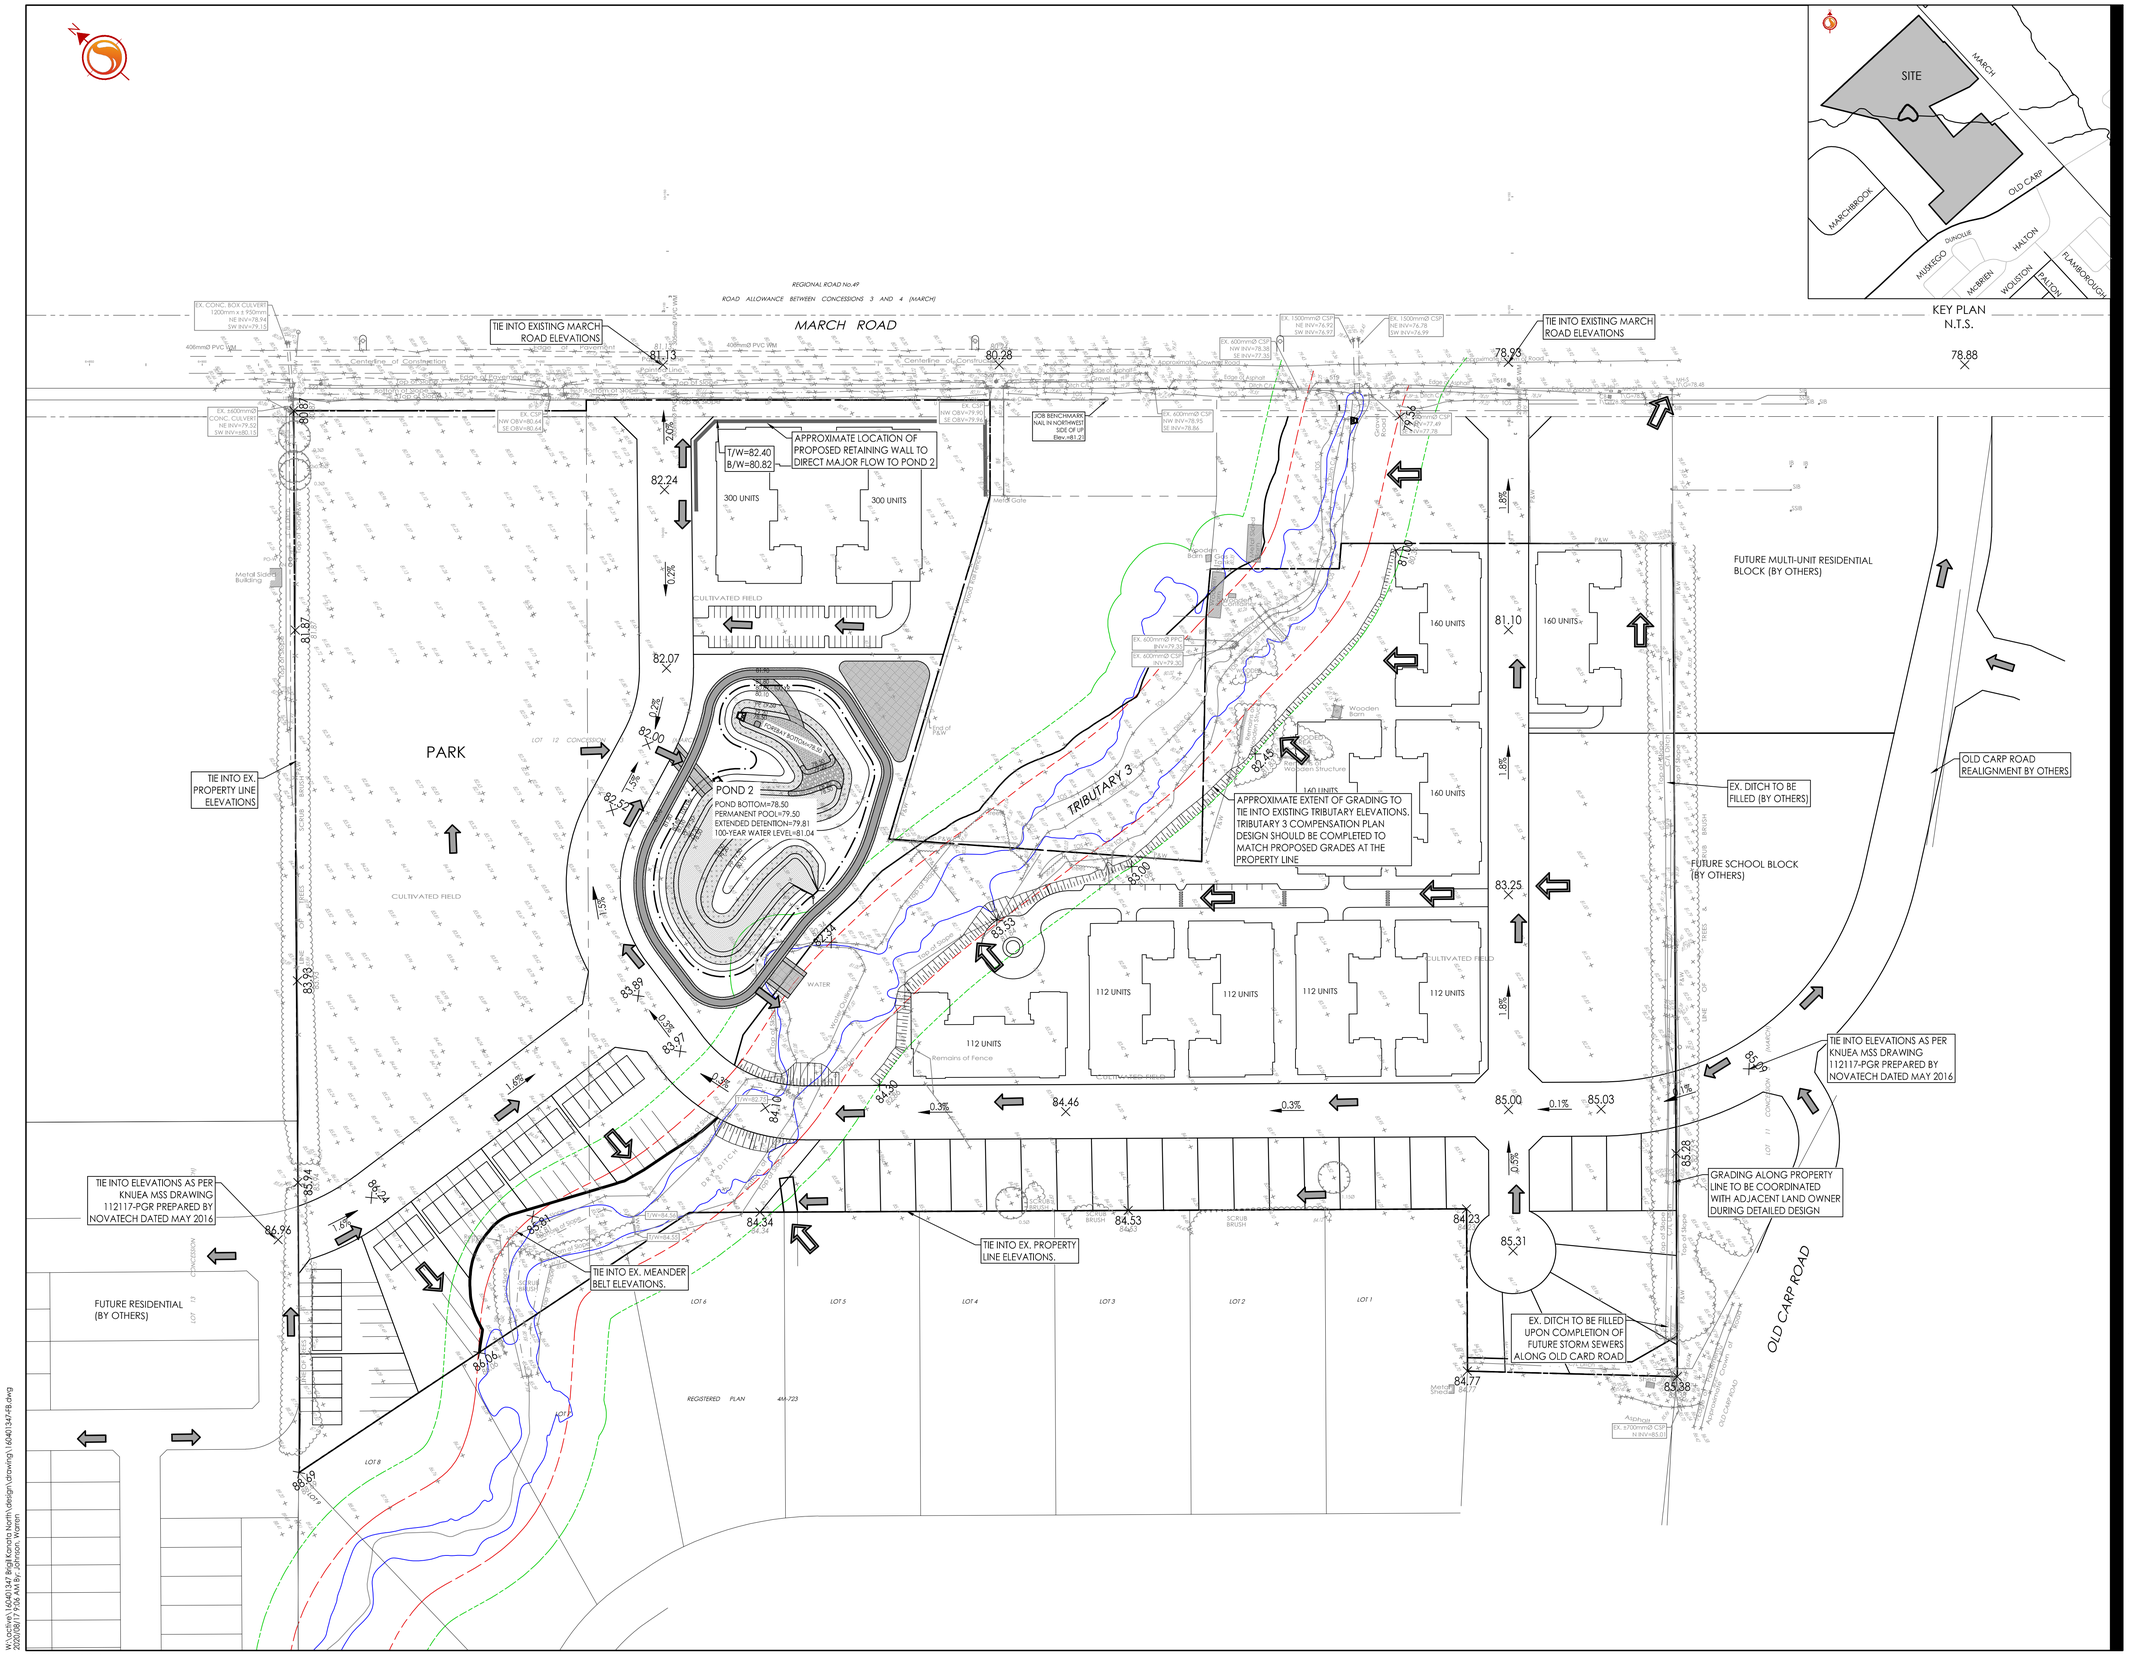

KEY PLAN
N.T.S.

Stantec

Stantec Consulting Ltd.
400 - 1331 Clyde Avenue
Ottawa ON
Tel. 613.722.4420
www.stantec.com

Copyright Reserved

The Contractor shall verify and be responsible for all dimensions. DO NOT scale the drawing - any errors or omissions shall be reported to Stantec without delay.
The Copyrights to all designs and drawings are the property of Stantec. Reproduction or use for any purpose other than that authorized by Stantec is forbidden.

Legend

- 80.38 — ORIGINAL GROUND ELEVATION
- 80.25 — PROPOSED ELEVATION
- 81.00 / 80.25 — PROPOSED LOT CORNER ELEVATION / EXISTING ELEVATION AT LOT CORNER
- 0.6% — FLOW DIRECTION AND GRADE
- MAJOR SYSTEM FLOW DIRECTION
- EMERGENCY OVERLAND FLOW DIRECTION
- MVCA 100 YEAR FLOODPLAIN
- MVCA MEANDER BELT
- MVCA REGULATION LIMIT

Notes

1. GRADING FOR FUTURE LANDS BY OTHERS AS PER MSS PRELIMINARY GRADING PLAN 112117-PGR PREPARED BY NOVATECH DATED MAY 20, 2016.

Revision	By	Appd.	YY.MM.DD
1 ISSUED FOR DRAFT PLAN APPROVAL	WAJ	AMP	20.08.18

File Name: 160401347-FB.dwg	Dwn.	Chkd.	Dsgn.	YY.MM.DD
	WAJ	AMP	WAJ	20.06.11

Permit-Seal

LICENSED PROFESSIONAL ENGINEER
A.M. PAREZ FERNANDEZ
100105130
2020-08-21
PROVINCE OF ONTARIO

Client/Project
3223701 CANADA INC.

BRIGIL - KANATA NORTH

OTTAWA, ON

Title
CONCEPTUAL OVERALL GRADING PLAN

Project No. 160401347

Scale 1:1250 (0 12.5 37.5 62.5m)

Drawing No. OGP-1

Sheet 2 of 6

Revision 1

\\ca1vsf001\160401347 Brigil Canada North\design\drawing\ 160401347-FB.dwg
2020/08/17 9:06 AM By: Johnson, Warren

ORIGINAL SHEET - ARCH D