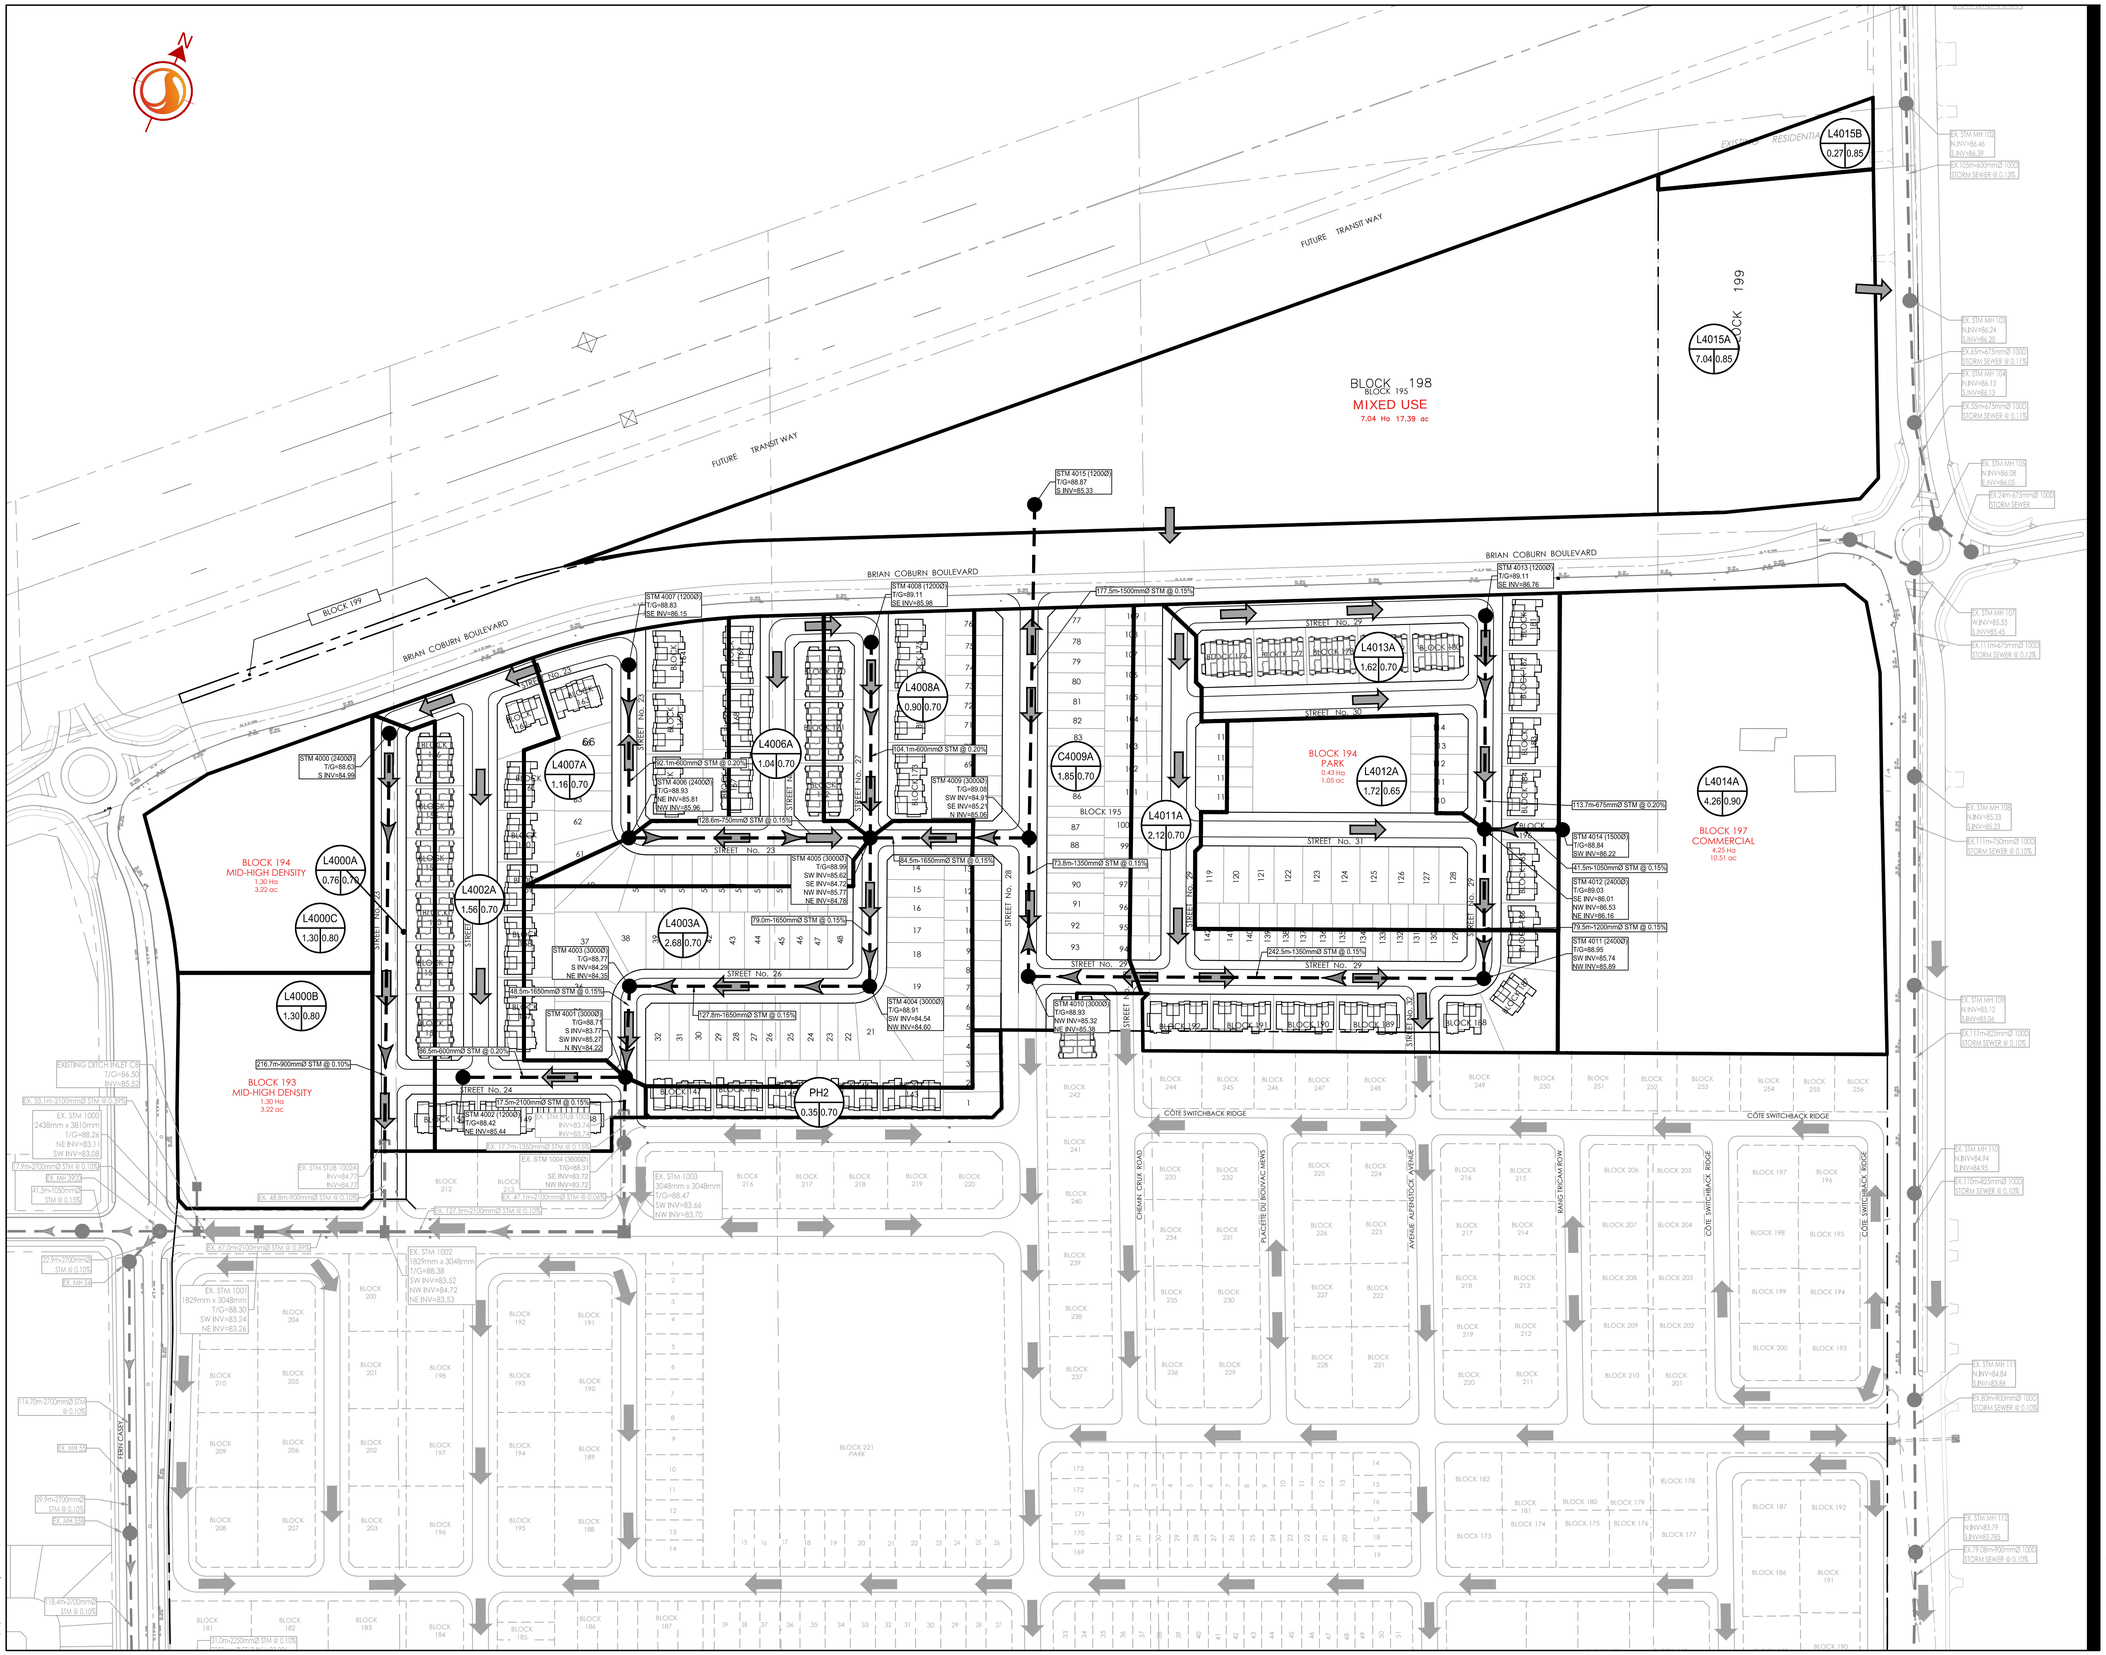

Stantec

Stantec Consulting Ltd.
400 - 1331 Clyde Avenue
Ottawa ON
Tel. 613.722.4420
www.stantec.com

Copyright Reserved

The Contractor shall verify and be responsible for all dimensions. DO NOT scale the drawing - any errors or omissions shall be reported to Stantec without delay.
The Copyrights to all designs and drawings are the property of Stantec. Reproduction or use for any purpose other than that authorized by Stantec is forbidden.

Legend

- TRUNK STORM SEWER
- EXISTING TRUNK STORM SEWER
- MAJOR OVERLAND FLOW ROUTE
- EXISTING MAJOR OVERLAND FLOW ROUTE
- L4000A 1.00 0.80 — DRAINAGE AREA No.; RUNOFF COEFFICIENT; STORM DRAINAGE AREA (ha)
- STORM DRAINAGE BOUNDARY

Notes

Revision		By	Appd.	YY.MM.DD
3	DRAFT PLAN APPROVAL 3RD SUBMISSION	MJS	DT	23.04.12
2	DRAFT PLAN APPROVAL 2ND SUBMISSION	MJS	SG	21.11.17
1	DRAFT PLAN APPROVAL 1ST SUBMISSION	MJS	SG	21.02.01

File Name: 160401250 MSS PH 4	MJS	SG	MJS	20.11.11
	Dwn.	Chkd.	Dsgn.	YY.MM.DD

Permit-Seal

LICENSED PROFESSIONAL ENGINEER
D. C. THIFFAULT
100186107
2023-04-12
PROVINCE OF ONTARIO

Client/Project

RICHCRAFT GROUP OF COMPANIES
2280 ST. LAURENT BLVD
OTTAWA, ON. K1G 4K1

TRAILSEDGE EAST SUBDIVISION

Title

OVERALL STORM SEWER SYSTEM

Project No. 160401250

Scale 1:1500 (0 15 45 75m)

Drawing No. STM-1

Sheet 1 of 5

Revision 3

W:\active\160401250_Trailsedge East\design\drawing\Phase 4\Drawings\MSS Drawings\160401250 MSS PH 4.dwg
2023-04-12 4:12:49 PM by: thiffaultdc, Dustin

ORIGINAL SHEET - ARCH D