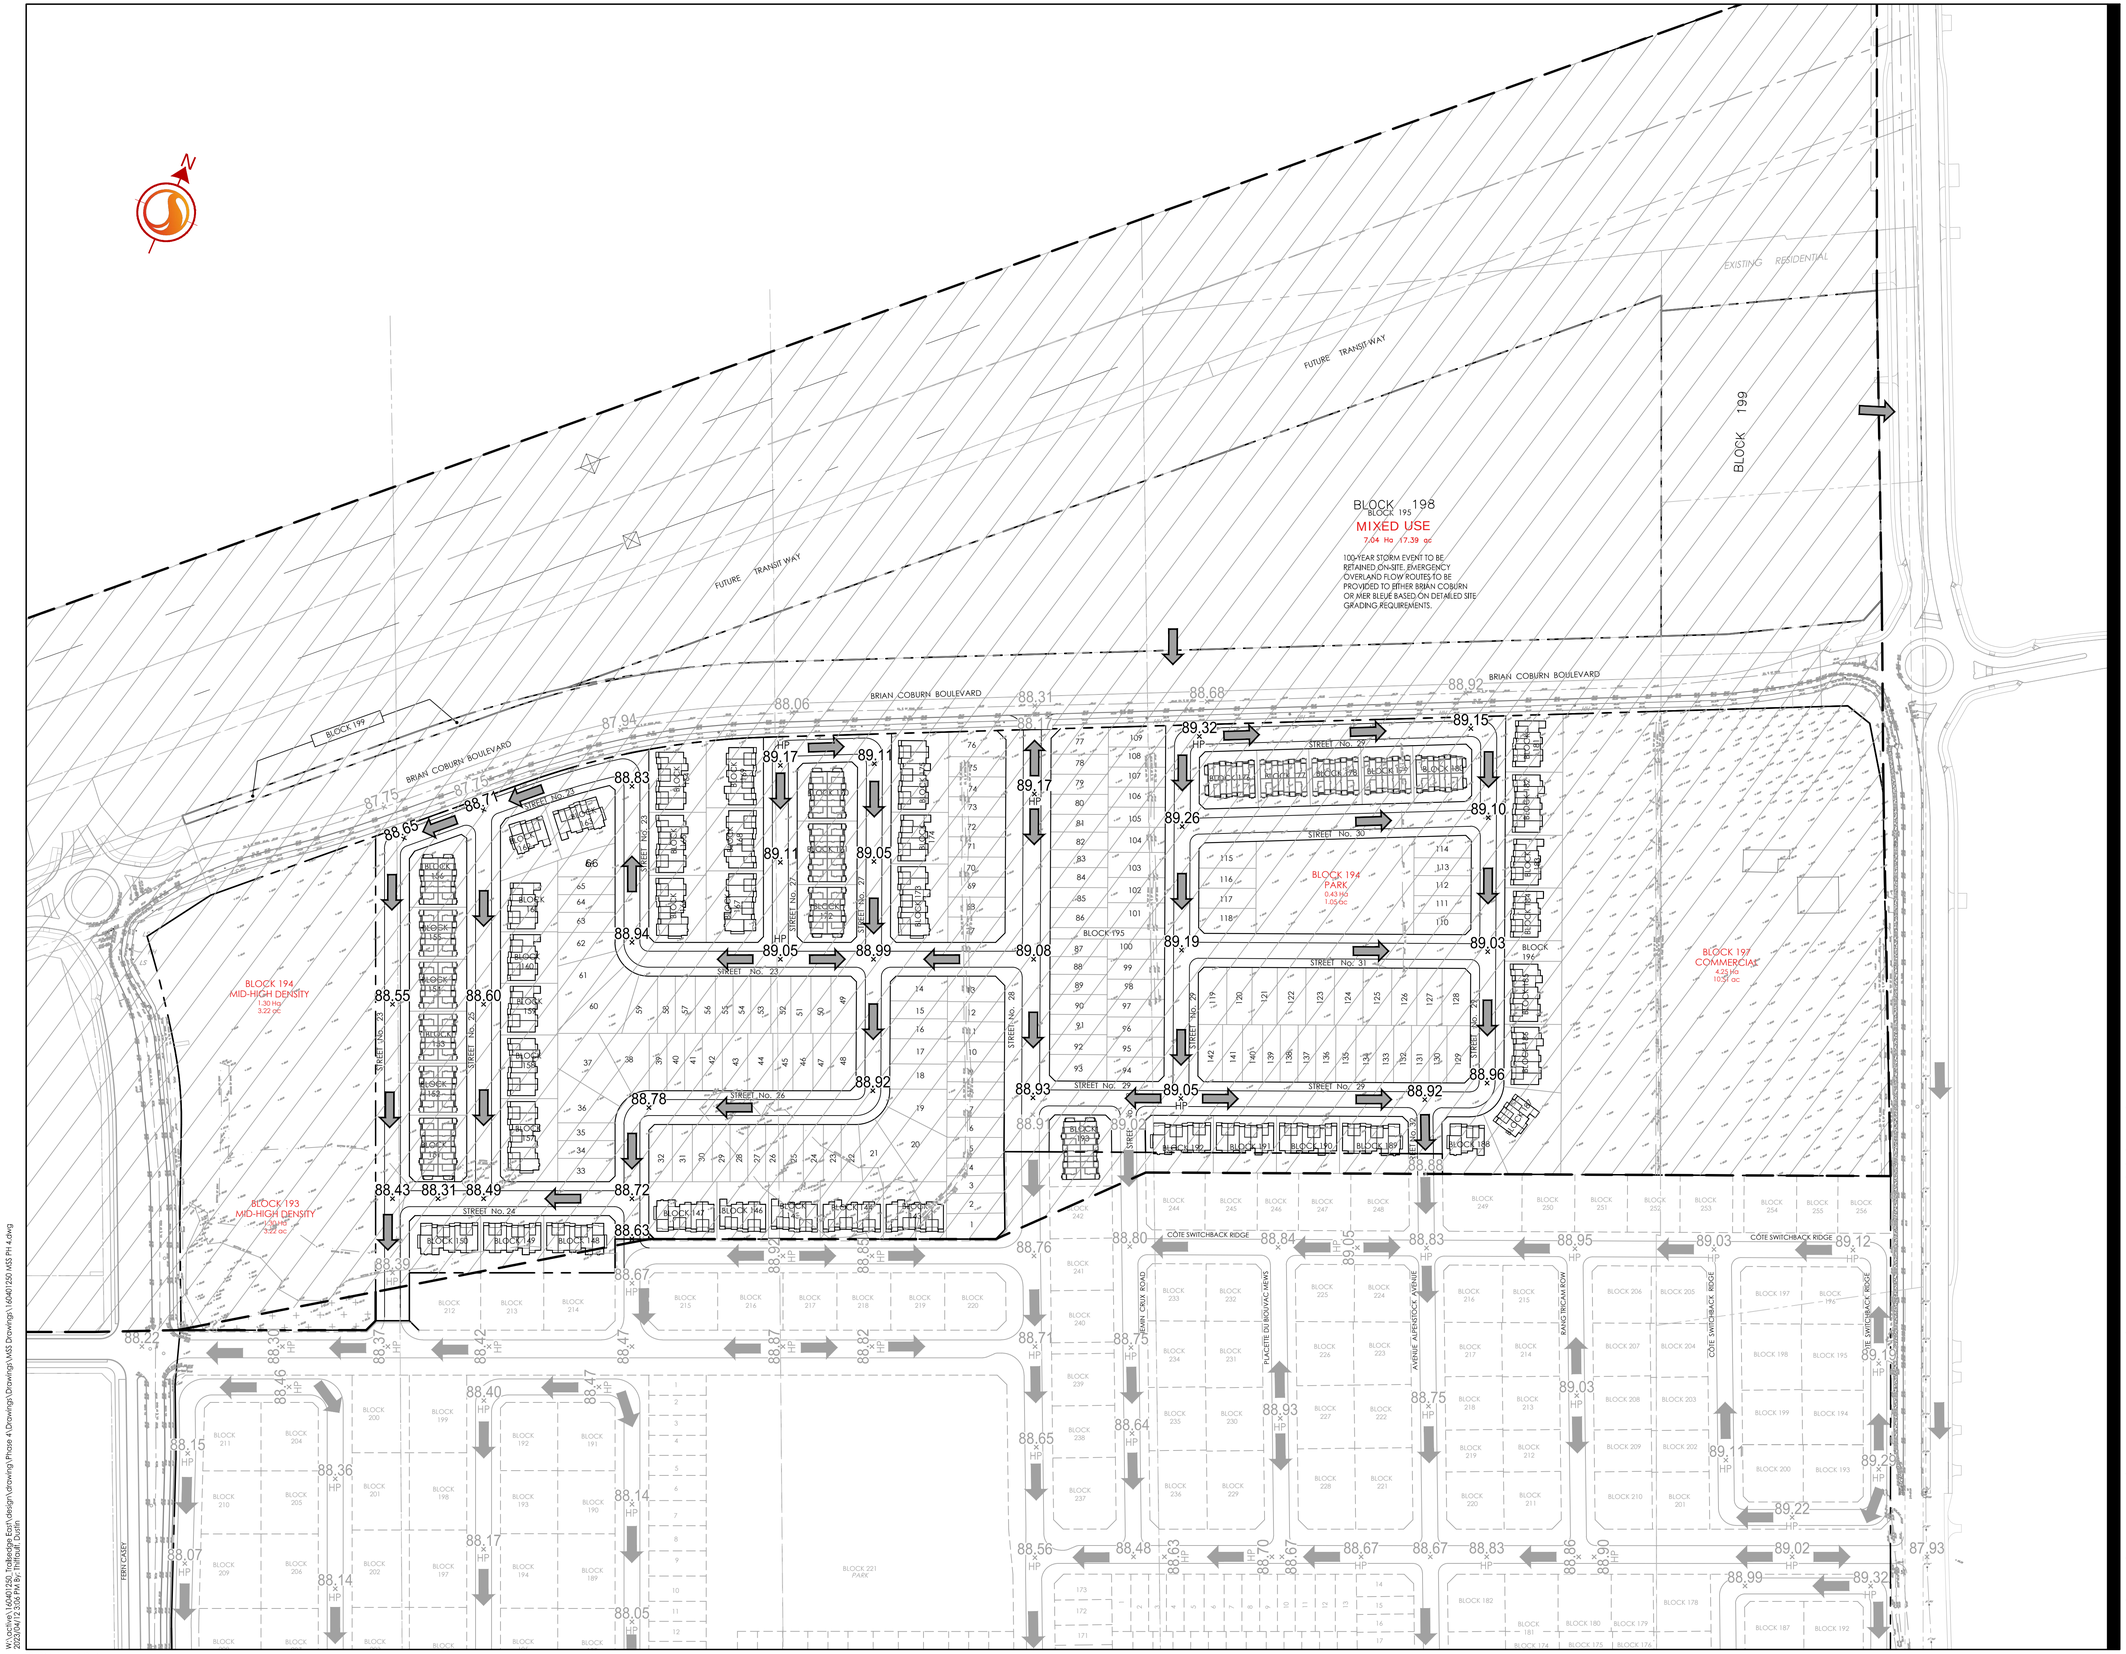

Stantec

Stantec Consulting Ltd.
400 - 1331 Clyde Avenue
Ottawa ON
Tel. 613.722.4420
www.stantec.com

Copyright Reserved

The Contractor shall verify and be responsible for all dimensions. DO NOT scale the drawing - any errors or omissions shall be reported to Stantec without delay.
The Copyrights to all designs and drawings are the property of Stantec. Reproduction or use for any purpose other than that authorized by Stantec is forbidden.

Legend

× 87.65	EXISTING ELEVATION
89.40	PROPOSED ELEVATION
	MAJOR OVERLAND FLOW ROUTE
	EXISTING MAJOR OVERLAND FLOW ROUTE

PROPOSED GRADE RAISE PROVIDED BY PATERSON GROUP BASED ON THE FOLLOWING REPORTS. REPORT TITLED - GEOTECHNICAL INVESTIGATION - PROPOSED RESIDENTIAL DEVELOPMENT - EDEN PARK - EAST PORTION - RENAUD ROAD, REPORT DATED DECEMBER 29, 2008, REPORT No. PG0861-3
REPORT TITLED - GEOTECHNICAL INVESTIGATION - PROPOSED RESIDENTIAL DEVELOPMENT - TRAILSEDGE BLOCK 193 AND 194, REPORT DATED JULY 24, 2020, REPORT No. PG5397-1,
REPORT TITLED - GEOTECHNICAL - EXISTING CONDITIONS REPORT - EAST URBAN COMMUNITY MIXED USE CDP - MER BLEUE ROAD - OTTAWA, ON, REPORT DATED JULY 7, 2019, REPORT No. PG3130-2 REVISION 2.

GRADE RAISES FROM 0.5m UP TO 1.2m ARE PERMITTED.

GRADE RAISES FROM 0.5m UP TO 1.5m ARE PERMITTED.

Notes

Revision		By	Appd.	YY.MM.DD
3	DRAFT PLAN APPROVAL 3RD SUBMISSION	MJS	DT	23.04.12
2	DRAFT PLAN APPROVAL 2ND SUBMISSION	MJS	SG	21.11.17
1	DRAFT PLAN APPROVAL 1ST SUBMISSION	MJS	SG	21.02.01

File Name: 160401250 MSS PH 4	Dwn.	Chkd.	Dsgn.	YY.MM.DD
	MJS	SG	MJS	20.11.11

Permit-Seal

LICENSED PROFESSIONAL ENGINEER
D. C. THIFFAULT
100186107
2023-04-12
PROVINCE OF ONTARIO

Client/Project

RICHCRAFT GROUP OF COMPANIES
2280 ST. LAURENT BLVD
OTTAWA, ON, K1G 4K1

TRAILSEDGE EAST SUBDIVISION

Title

OVERALL GRADE CONTROL PLAN

Project No. 160401250

Scale 1:1500 (0 15 45 75m)

Drawing No. GP-1

Sheet 4 of 5

Revision 3

W:\active\160401250_Trailsedge East\design\drawing\Phase 4\Drawings\Drawings\MSS Drawings\160401250 MSS PH 4.dwg
2023/04/12 3:06 PM By: Thiffault, Dustin

ORIGINAL SHEET - ARCH D