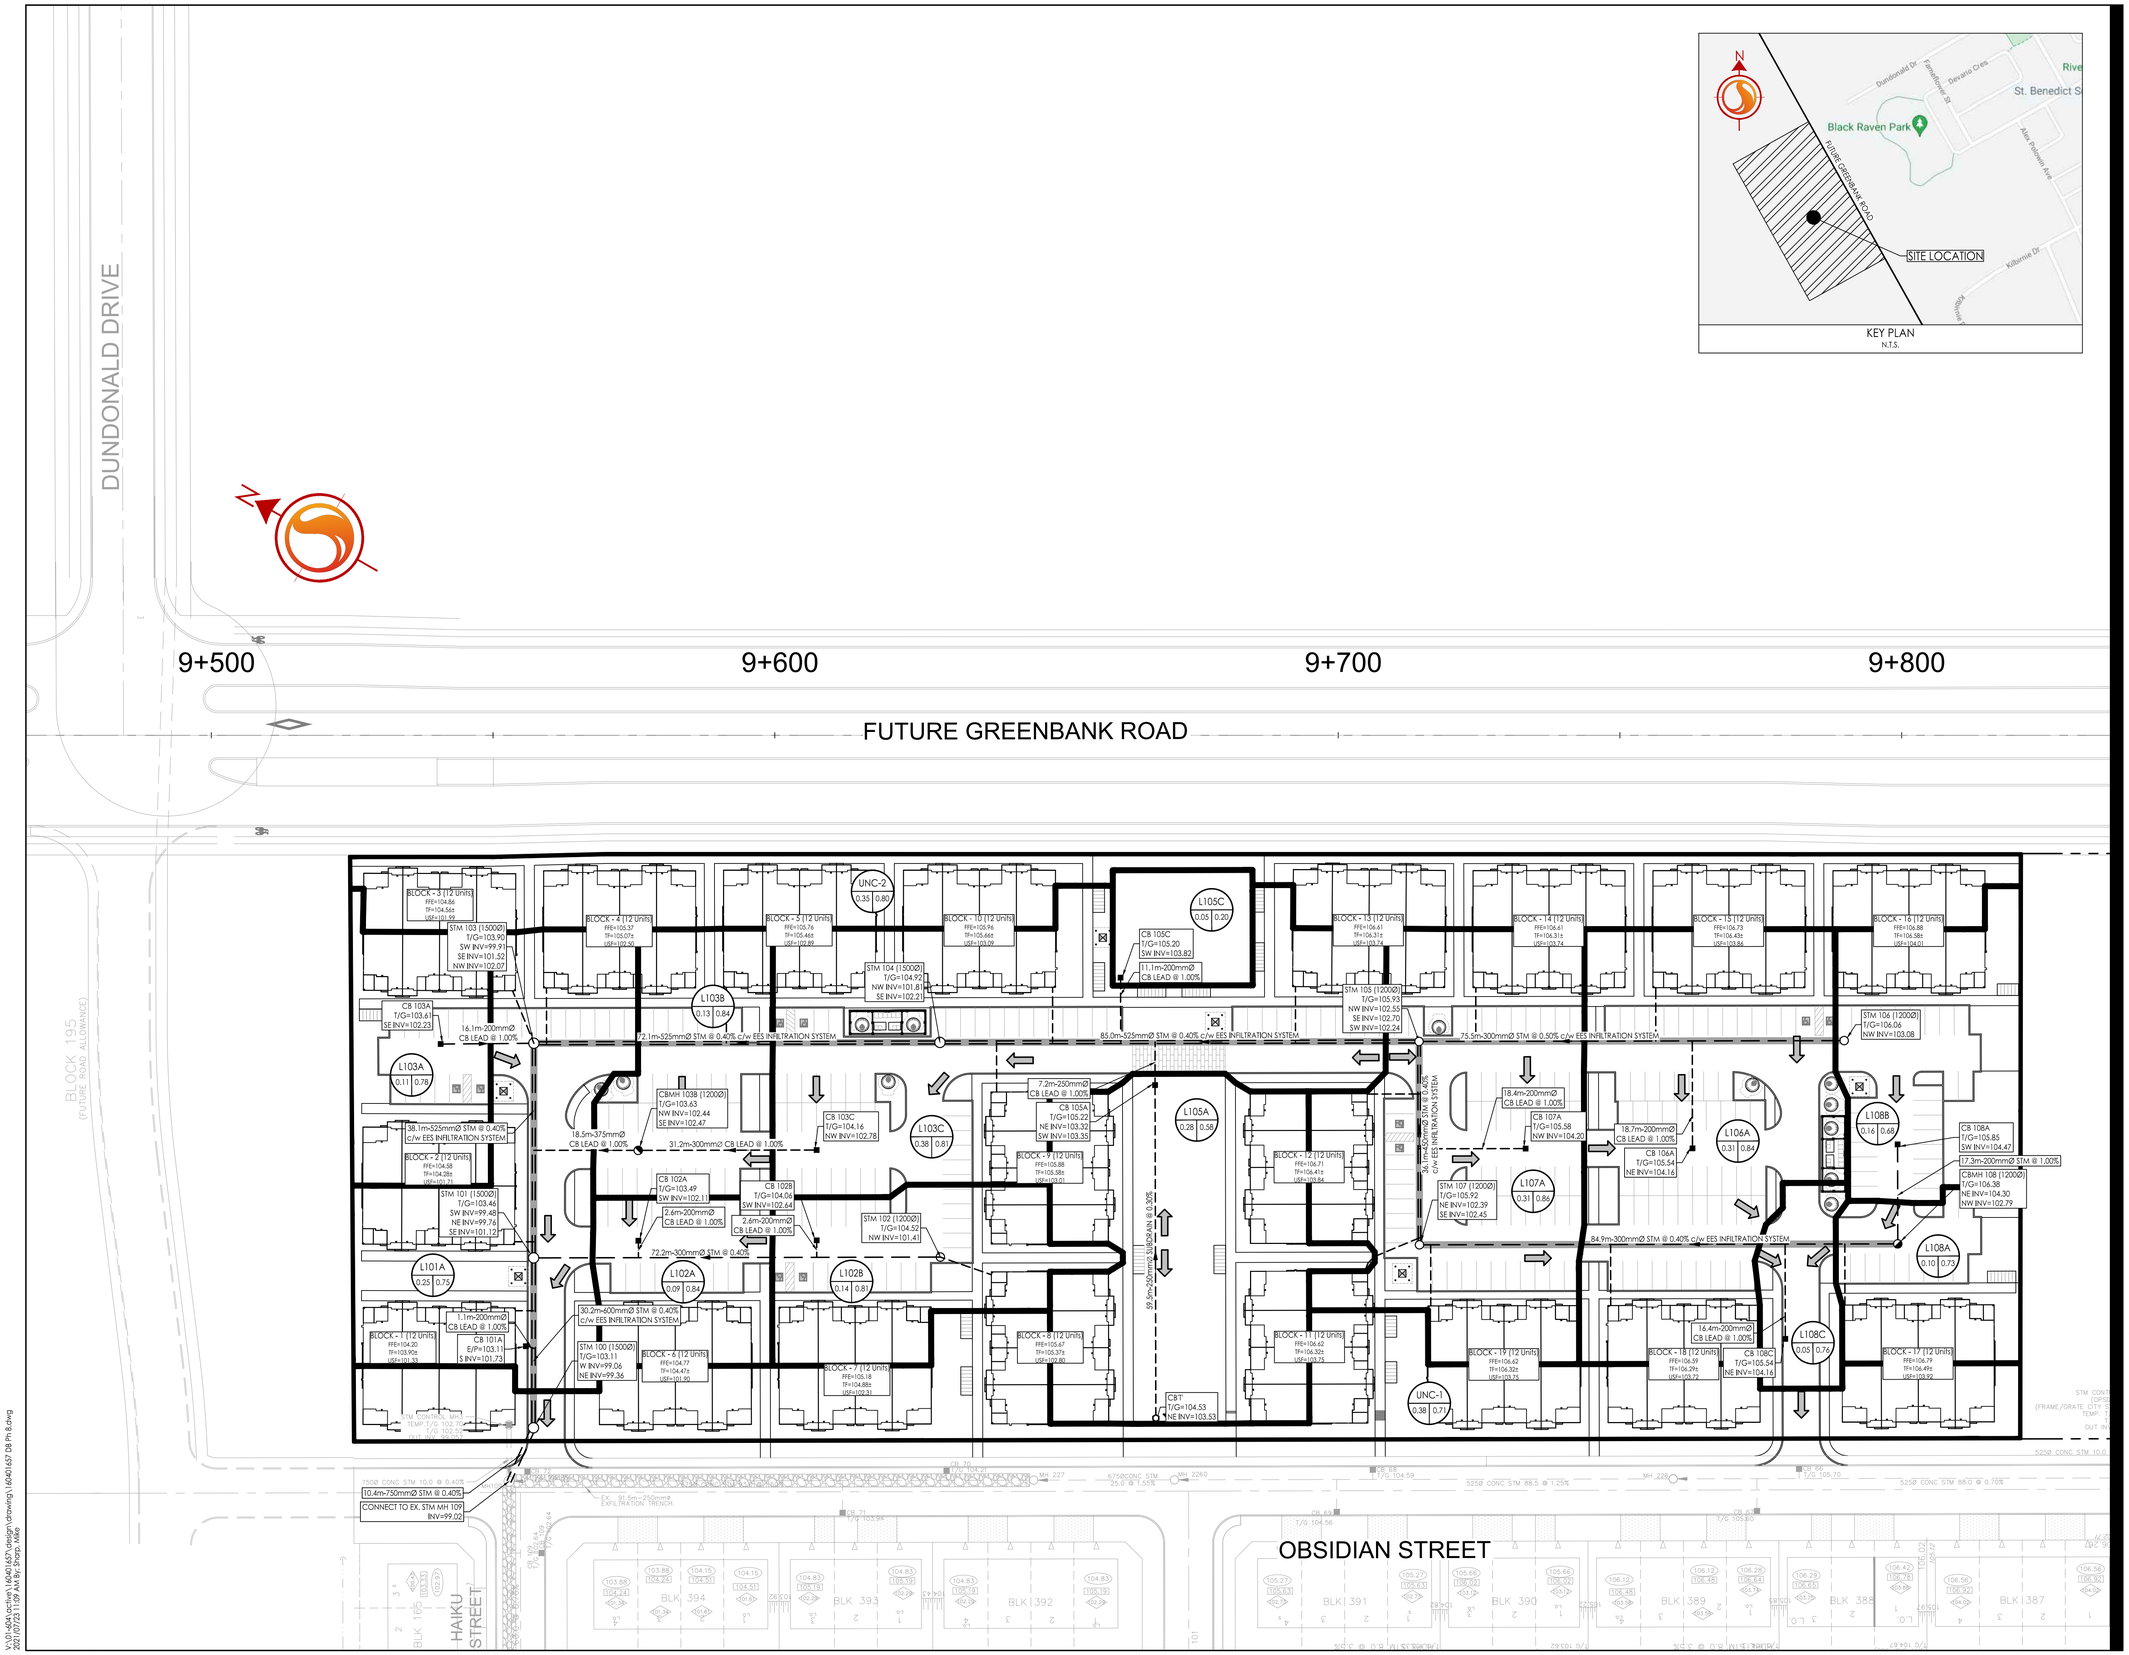

KEY PLAN
N.T.S.

Stantec

Stantec Consulting Ltd.
400 - 1331 Clyde Avenue
Ottawa ON
Tel. 613.722.4420
www.stantec.com

Copyright Reserved

The Contractor shall verify and be responsible for all dimensions. DO NOT scale the drawing - any errors or omissions shall be reported to Stantec without delay.
The Copyrights to all designs and drawings are the property of Stantec. Reproduction or use for any purpose other than that authorized by Stantec is forbidden.

Legend

- L101A / 1.00 / 0.85 — AREA ID; RUNOFF COEFFICIENT; STORM DRAINAGE AREA ha.
- STORM DRAINAGE BOUNDARY
- MAXIMUM STATIC PONDING LIMITS
- DIRECTION OF OVERLAND FLOW
- PROPOSED STORM SEWER
- PROPOSED CATCHBASIN MANHOLE
- PROPOSED CATCHBASIN
- CIRCULAR ORIFICE (SEE SEE ICD TABLE SD-1)
- EXISTING STORM SEWER
- EXISTING CATCHBASIN
- THERMAL INSULATION ON STORM SEWER WHERE COVER IS LESS THAN 1.5m. THERMAL INSULATION ON WATERMAIN WHERE COVER IS LESS THAN 2.4m AS PER W22.

Notes

0	ISSUED FOR DRAFT PLAN APPROVAL	MJS	SG	21.07.23
Revision		By	Appd.	YY.MM.DD

File Name: 160401657 D8	MJS	SG	MJS	21.06.29
	Dwn.	Chkd.	Dsgn.	YY.MM.DD

Permit-Seal

LICENSED PROFESSIONAL ENGINEER
D. C. THIFFAULT
100186107
2021 - 07 - 23
PROVINCE OF ONTARIO

Client/Project
Mattamy Homes

HMB PHASE 8

OTTAWA, ON

Title
STORM DRAINAGE PLAN

Project No. 160401657

Scale 1:500 (0 5 15 25m)

Drawing No. SD-1

Sheet 4 of 5

Revision 0

V:\01-60_certified\160401657\data\cad\drawing\160401657 D8 Pt 8.dwg
2021/07/23 11:09 AM By: Sharp, Mike

ORIGINAL SHEET - ARCH D