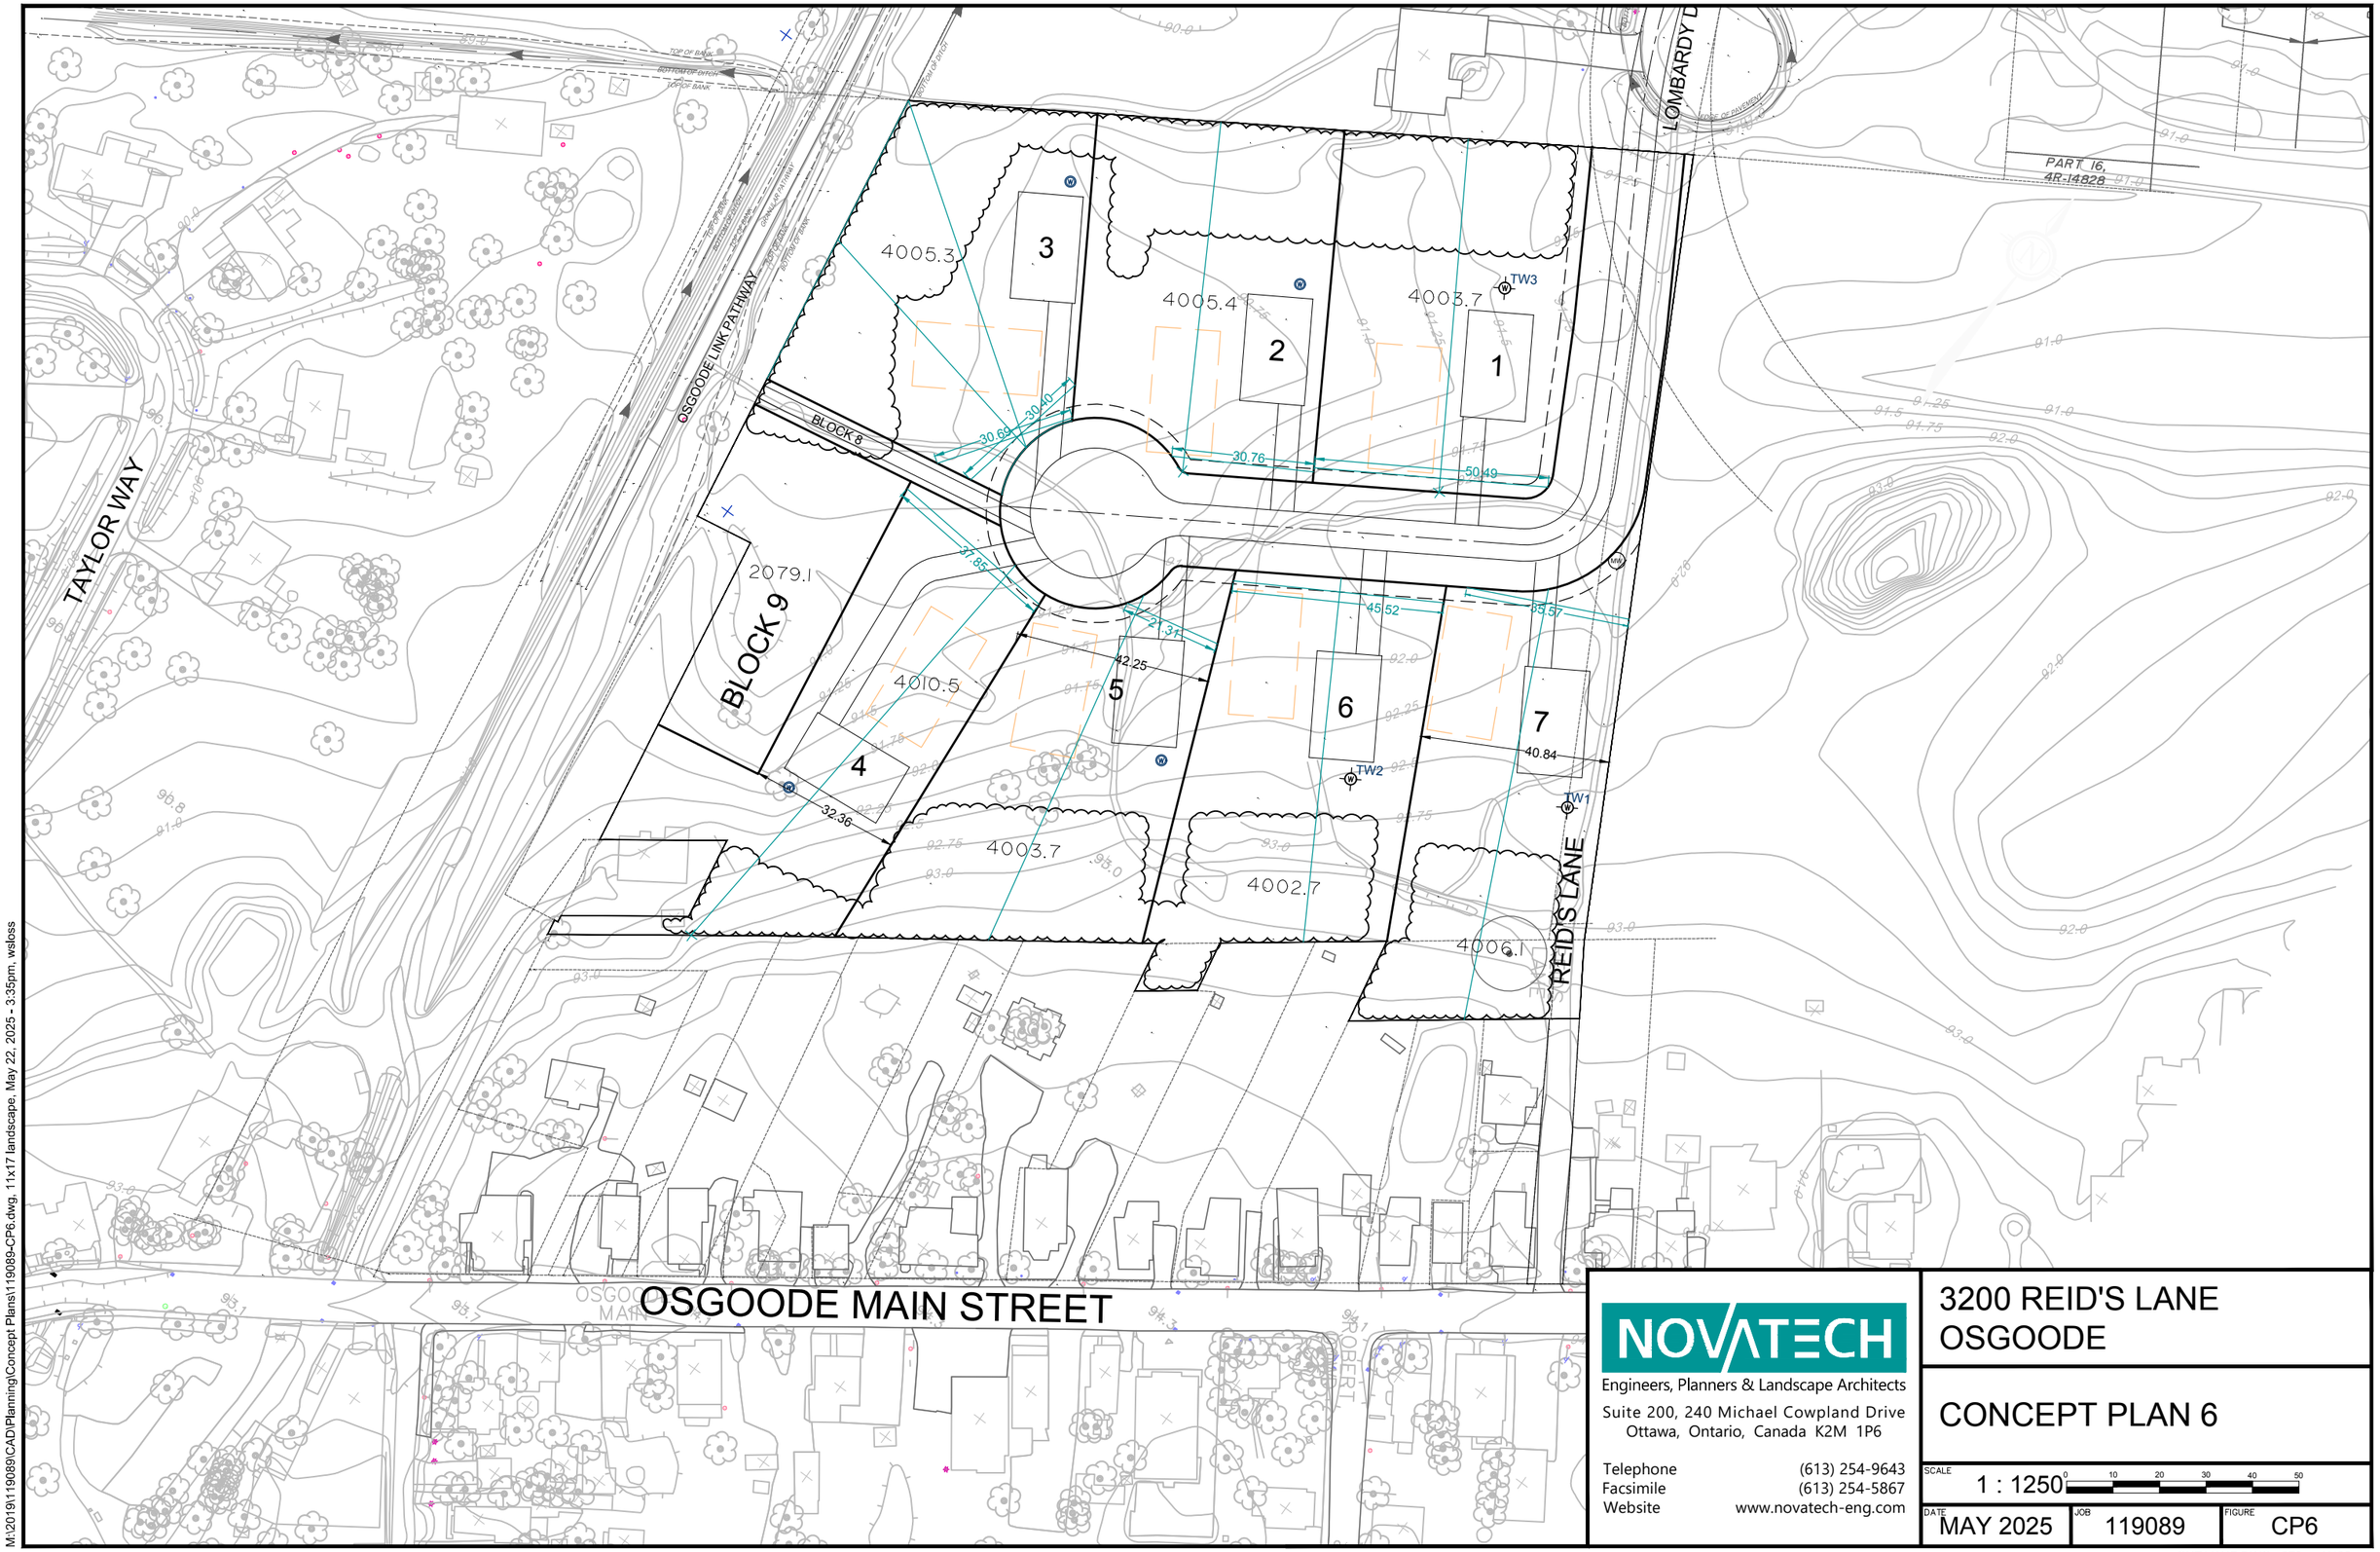

NOVATECH

Engineers, Planners & Landscape Architects

Suite 200, 240 Michael Cowpland Drive
Ottawa, Ontario, Canada K2M 1P6

Telephone (613) 254-9643
Facsimile (613) 254-5867
Website www.novatech-eng.com

3200 REID'S LANE OSGOODE

CONCEPT PLAN 6

SCALE 1 : 1250 (0 10 20 30 40 50)

DATE	JOB	FIGURE
MAY 2025	119089	CP6

SHT11X17.DWG - 279mmX432mm

M:\2019\119089\CAD\Planning\Concept Plans\119089-CP6.dwg, 11x17 landscape, May 22, 2025 - 3:35pm, wsloss