PARK 3 (7,400m²) - FIT PLAN

FOR DEMONSTRATION ONLY

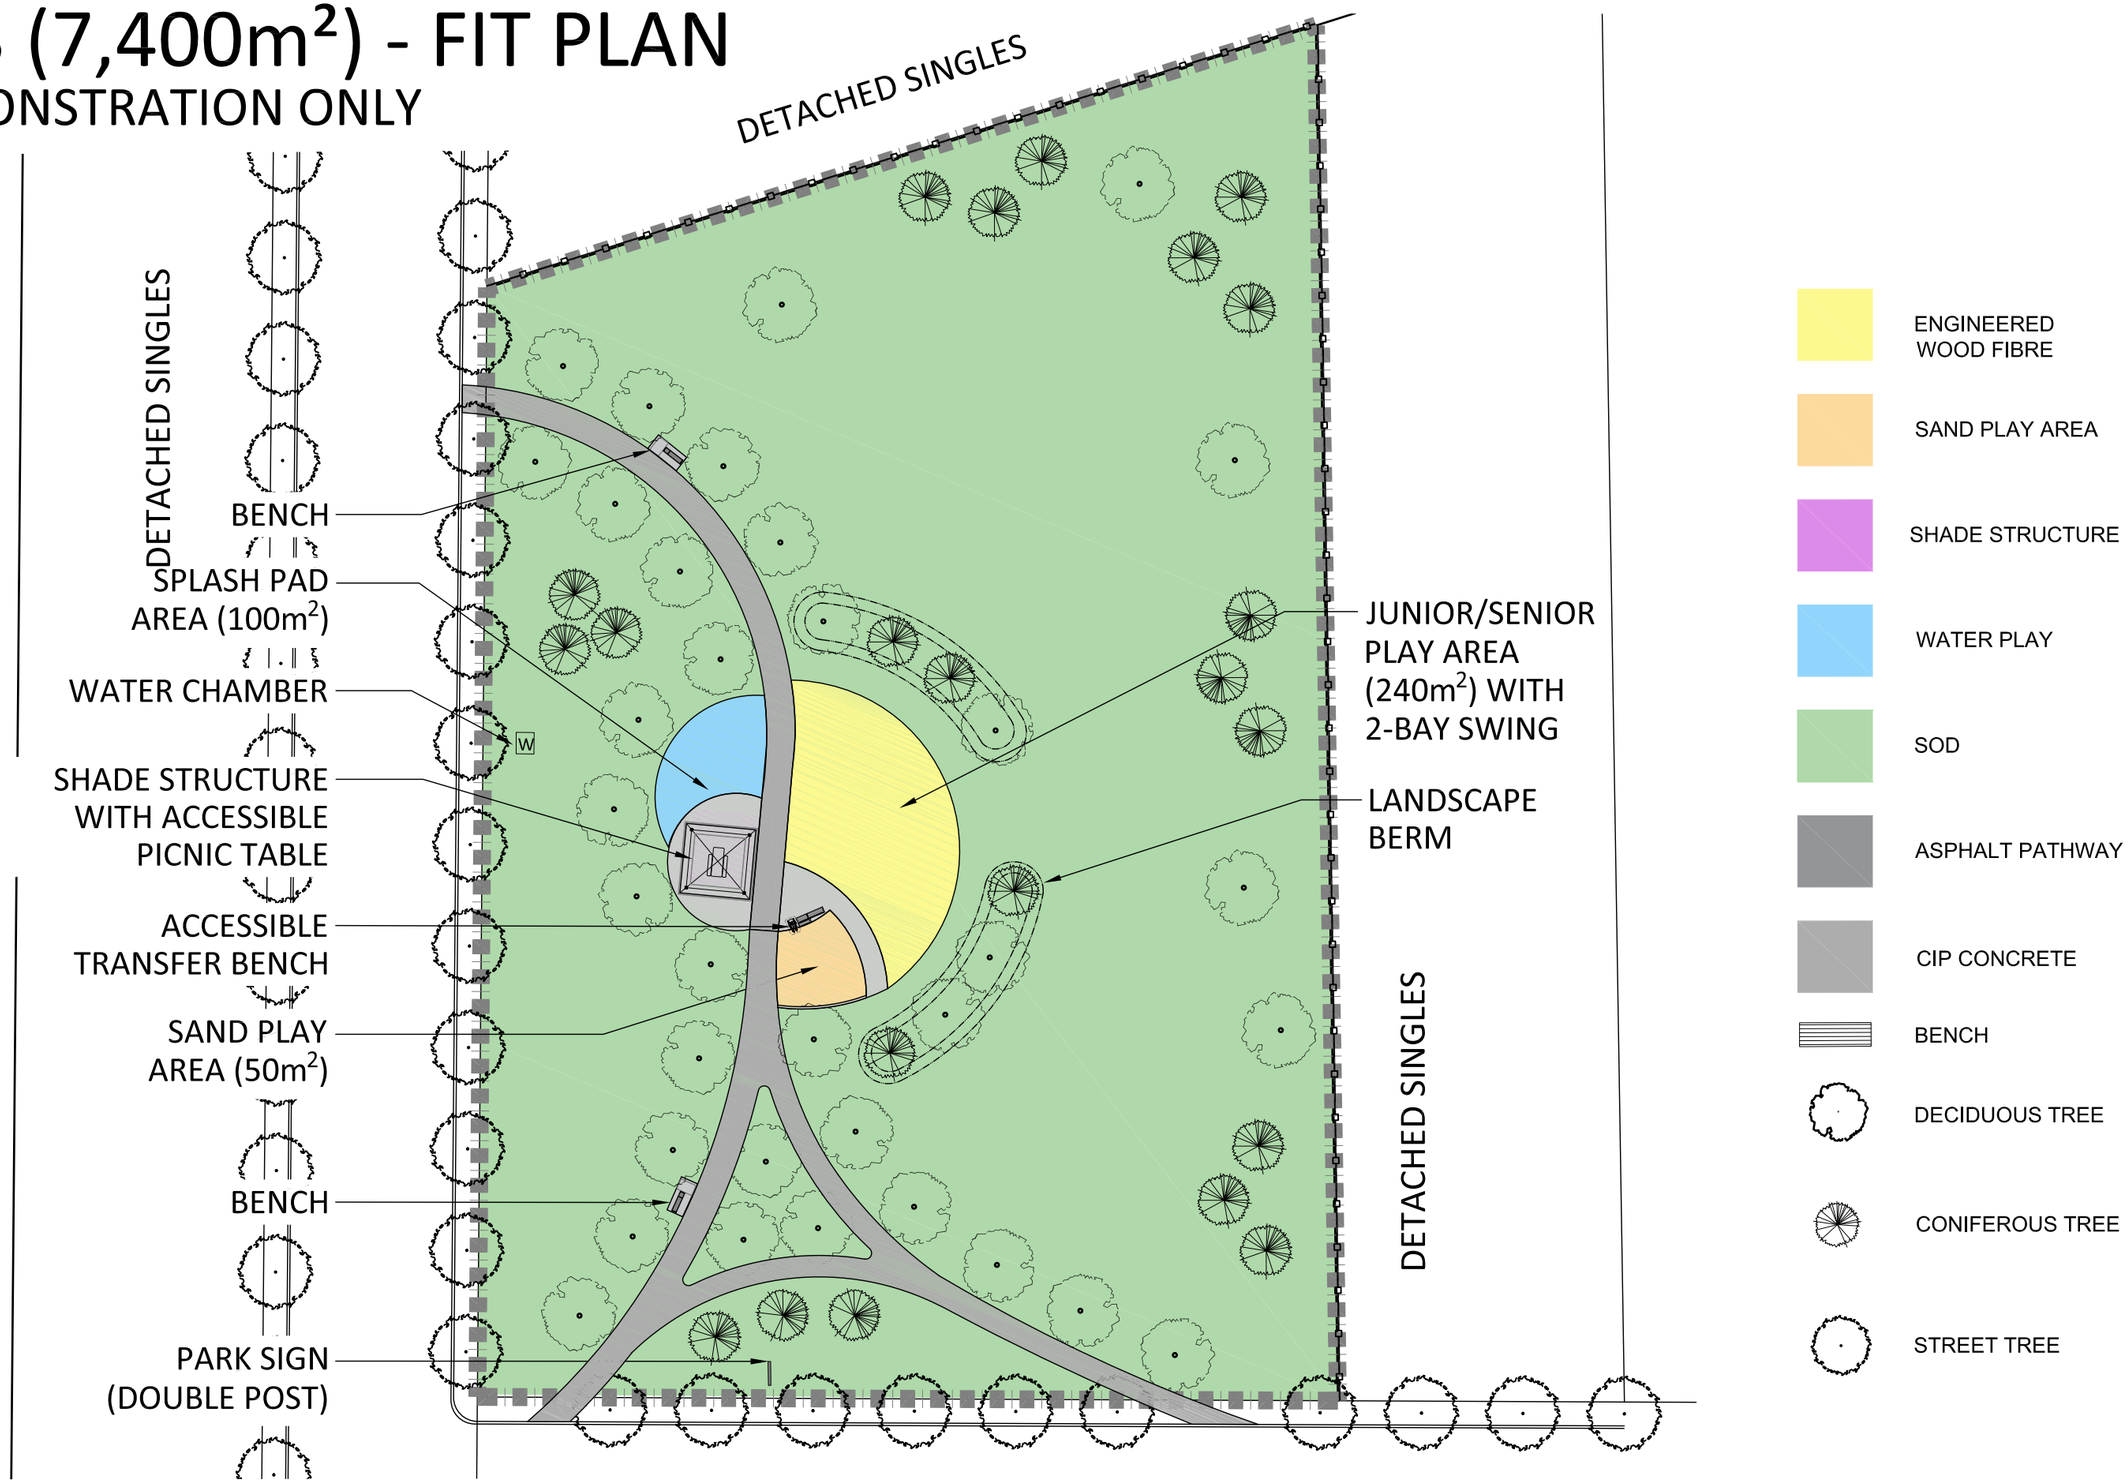

CONSERVANCY WEST

0 5 10 20 30 50m
SCALE 1:500

N

Date	DEC 2022
Scale	1:500
Job No.	21-247

NAK design strategies
11285 WELLINGTON ST. W. OTTAWA, ON K1Y 3A8 CANADA
T 613.237.234 NAKDESIGNSTRATEGIES.COM