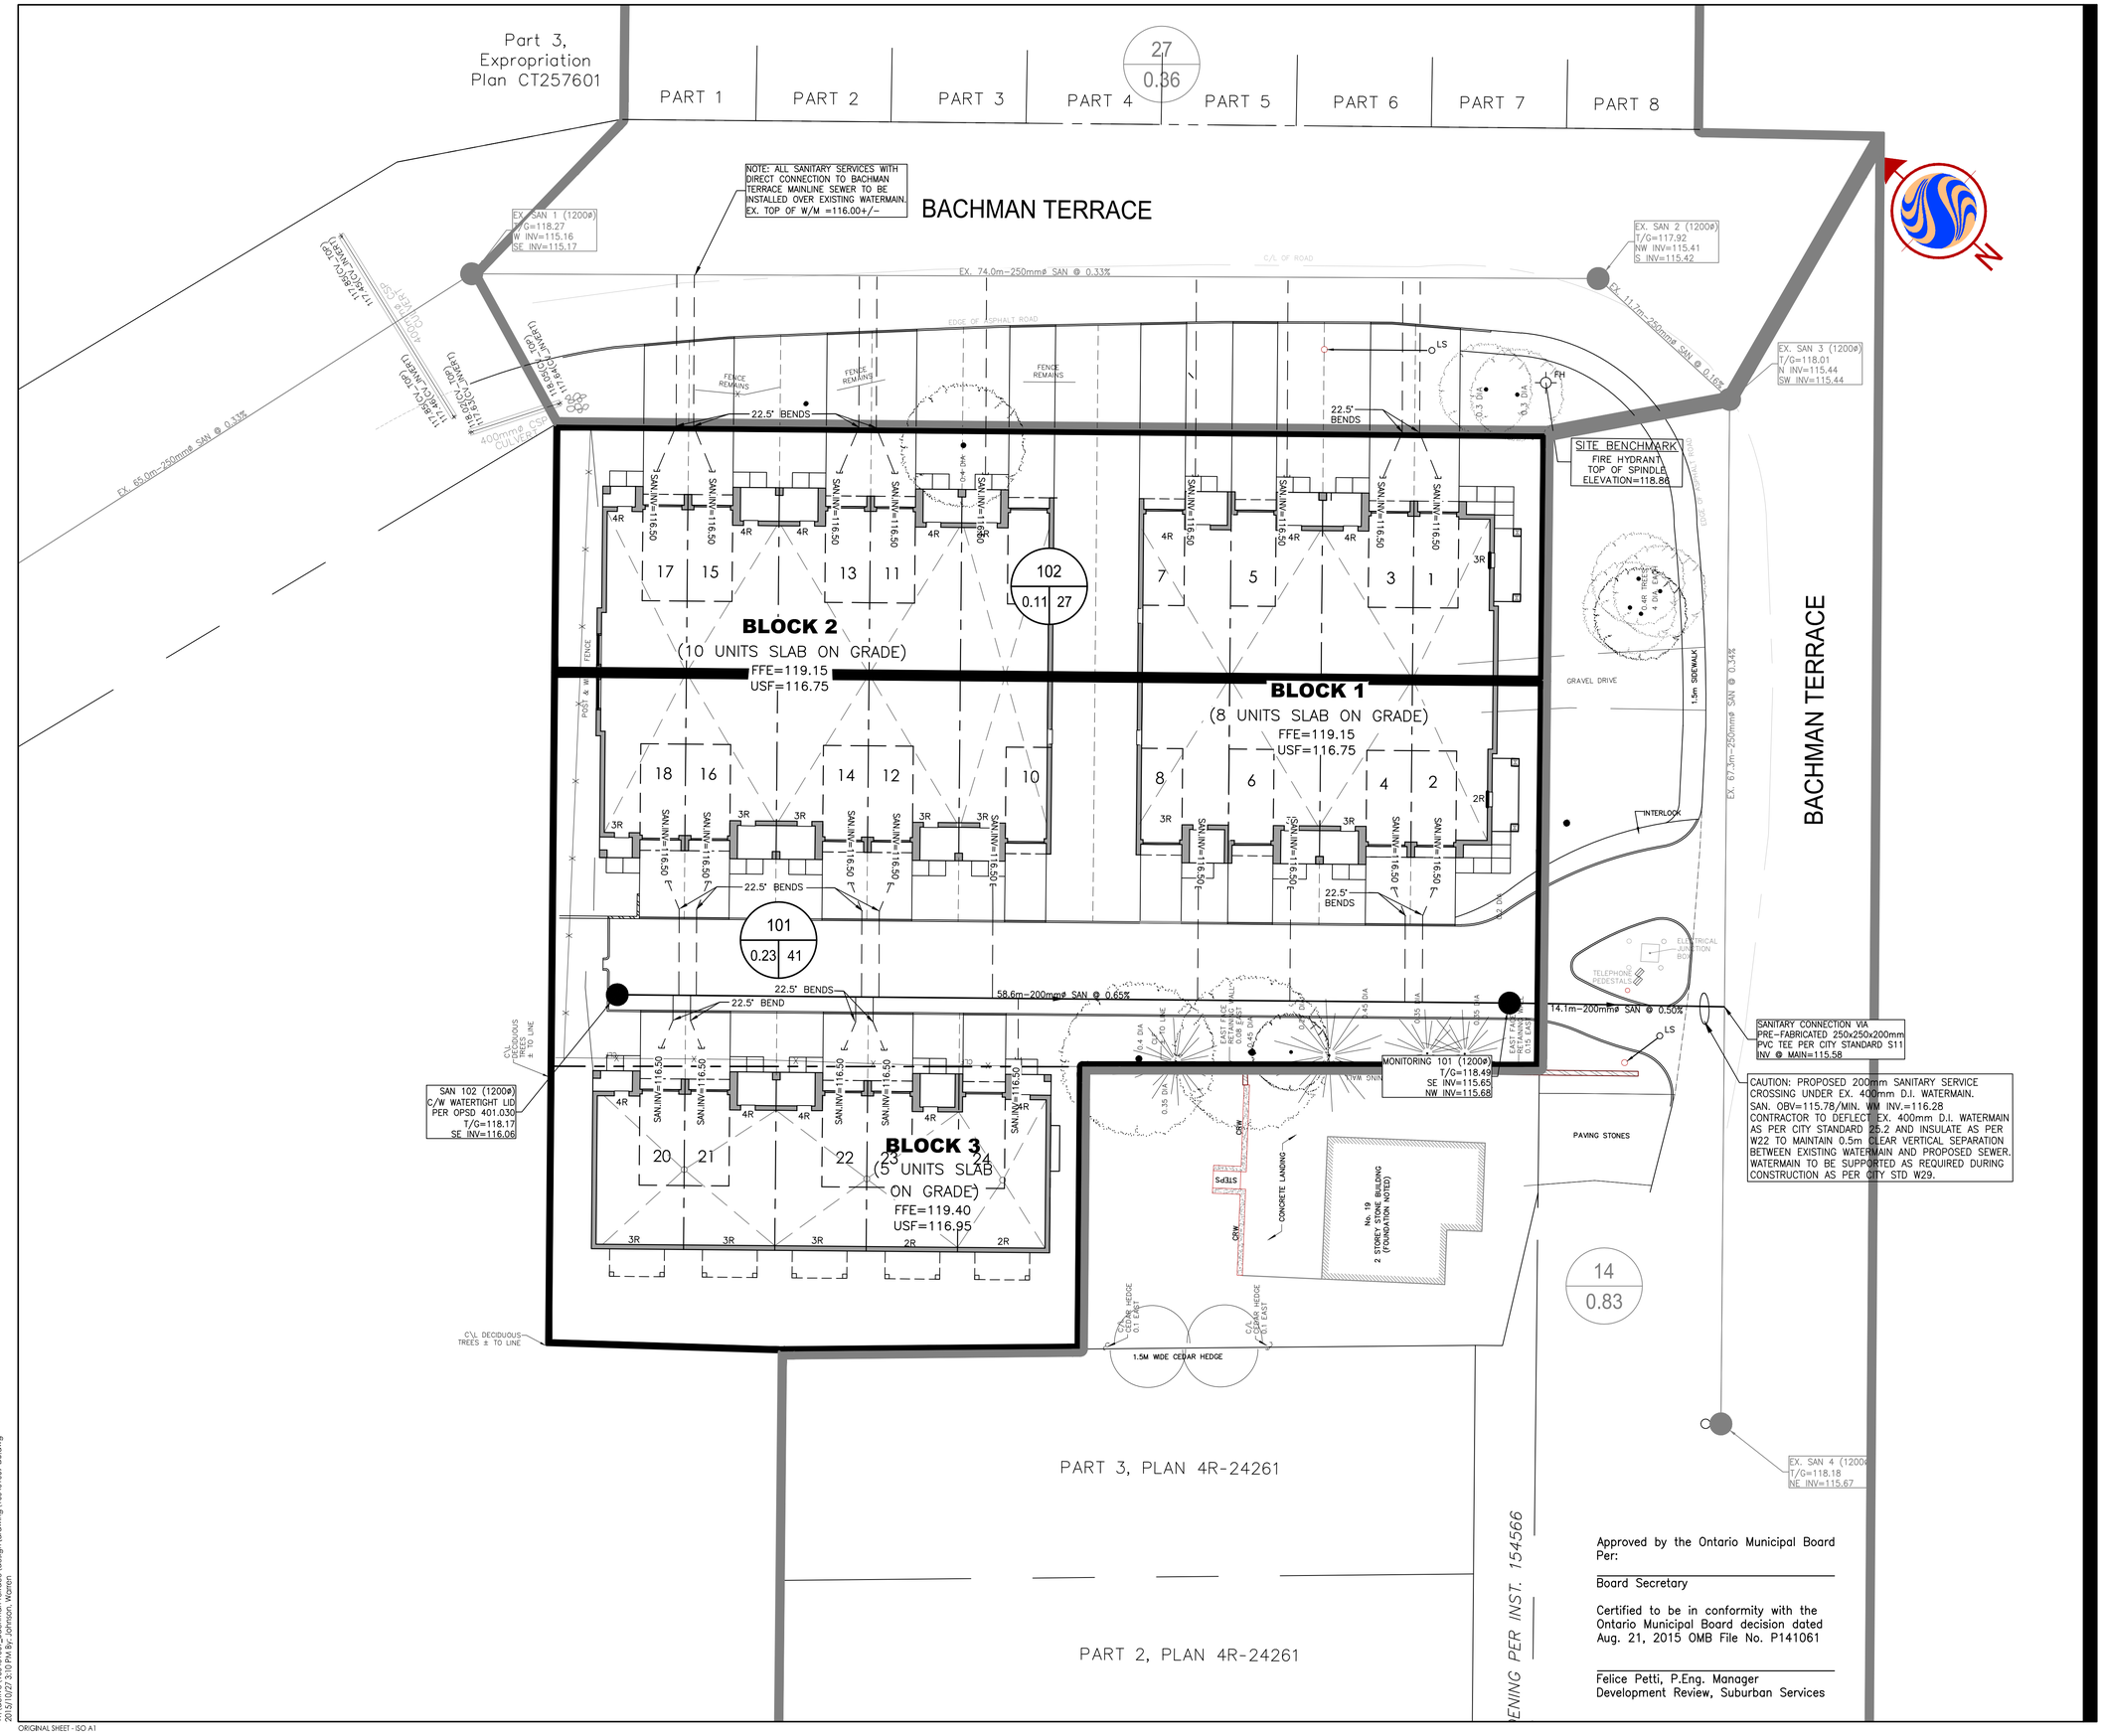

Stantec
1331 Clyde Avenue
Ottawa, ON, K2C 3G4
Tel. 613.722.4420
www.stantec.com

Copyright Reserved
The Contractor shall verify and be responsible for all dimensions. DO NOT scale the drawing - any errors or omissions shall be reported to Stantec without delay.
The Copyrights to all designs and drawings are the property of Stantec. Reproduction or use for any purpose other than that authorized by Stantec is forbidden.

Consultants

Legend

- 1 / 0.11 27 — SANITARY DRAINAGE AREA ID# / POPULATION / SANITARY DRAINAGE AREA ha.
- SANITARY DRAINAGE AREA
- PROPOSED SANITARY SEWER
- EXISTING SANITARY SEWER

Revision	By	Appd.	YY.MM.DD
3. ISSUED FOR SITE PLAN APPROVAL	WAJ	SGG	15.10.27
2. ISSUED FOR 2ND SUBMISSION	SGG	TJW	15.06.03
1. ISSUED FOR SITE PLAN APPROVAL	SGG	TJW	14.04.11

File Name: 160401069	Dwn.	Chkd.	Dsgn.	YY.MM.DD
	SG	TW	SG/DT	14.03.21

Permit-Seal

LICENSED PROFESSIONAL ENGINEER
D. C. THIFFAULT
100186107
27/10/2015
PROVINCE OF ONTARIO

Client/Project
TEGA DEVELOPMENTS

19 & 23 BACHMAN TERRACE
OTTAWA

Title
SANITARY DRAINAGE PLAN

Project No.	Scale	Drawing No.	Sheet	Revision
160401069	1:200 (0 2 6 10m)	SA-1	5 of 5	3

FILE No. D07-12-14-0076

ORIGINAL SHEET - ISO A1
W:\active\160401069_Bachman Terrace\design\drawing\160401069-02B.dwg
2015/10/27 3:10 PM By: Johnson, Warren