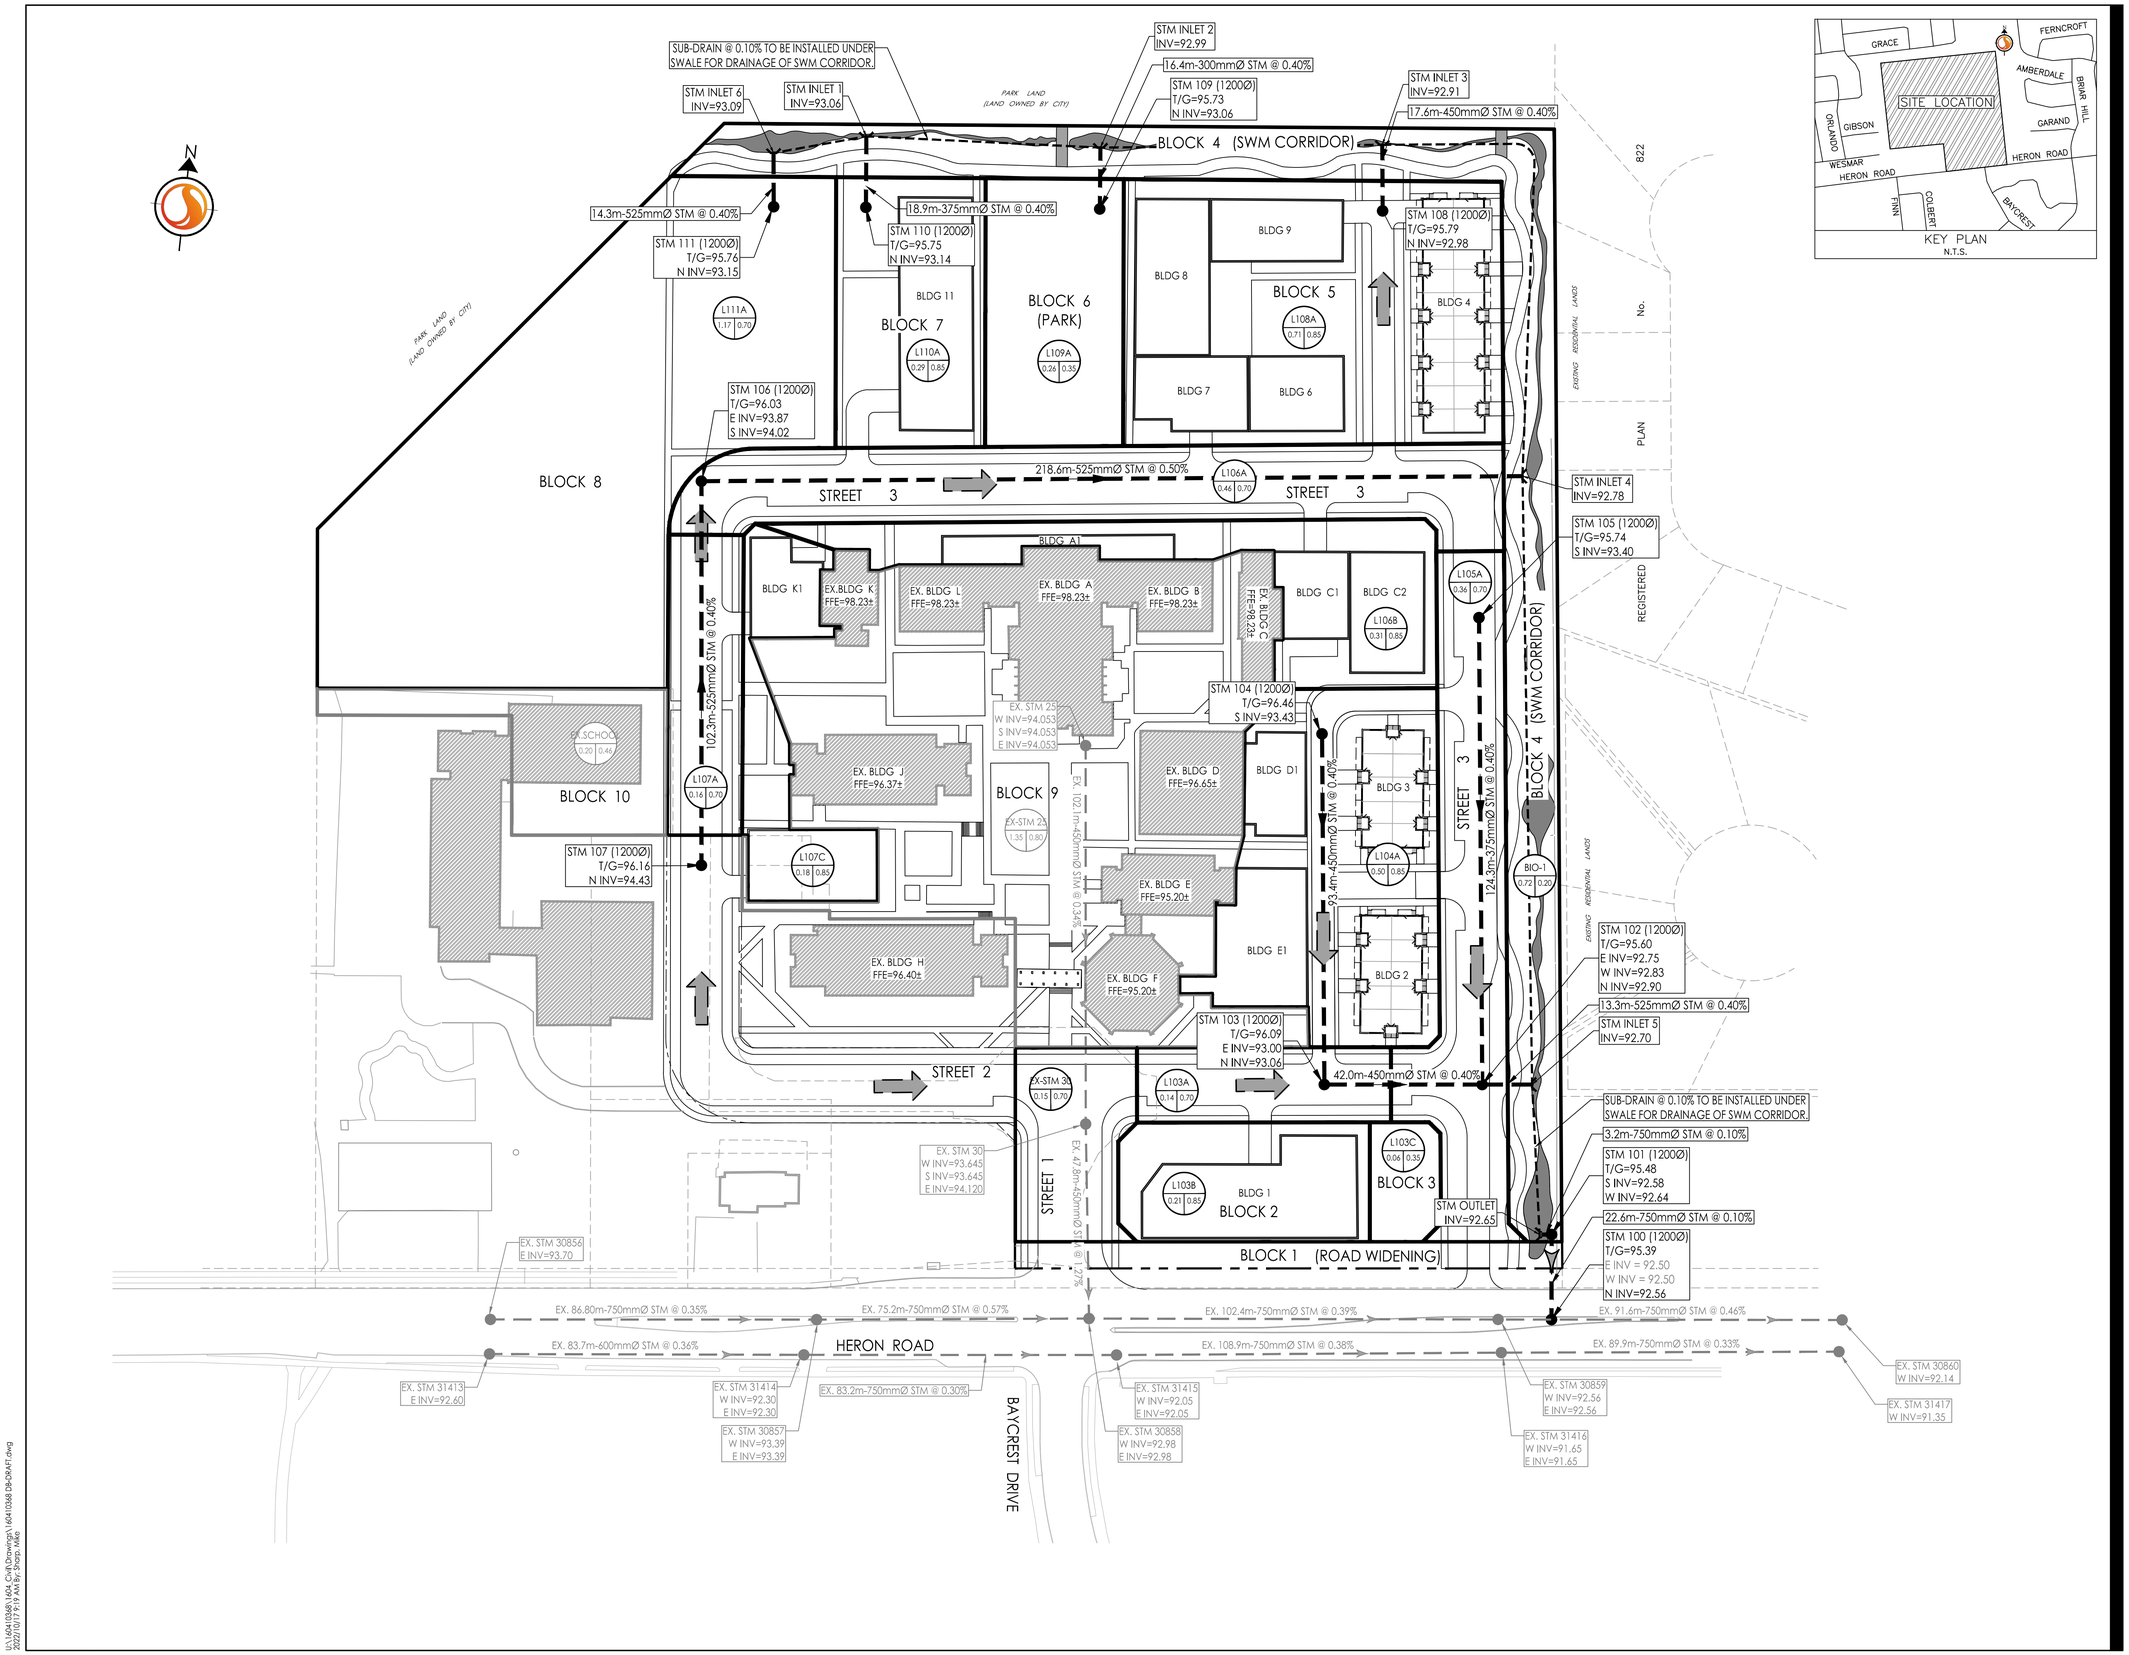


Stantec

Stantec Consulting Ltd.
400 - 1331 Clyde Avenue
Ottawa ON
Tel. 613.722.4420
www.stantec.com

Copyright Reserved

The Contractor shall verify and be responsible for all dimensions. DO NOT scale the drawing - any errors or omissions shall be reported to Stantec without delay.
The Copyrights to all designs and drawings are the property of Stantec. Reproduction or use for any purpose other than that authorized by Stantec is forbidden.

Legend

- PROPERTY LINE
- TRUNK STORM SEWER
- EXISTING TRUNK STORM SEWER
- MAJOR OVERLAND FLOW ROUTE
- EXISTING MAJOR OVERLAND FLOW ROUTE
- L4000A 1.00 0.80 — DRAINAGE AREA No.; RUNOFF COEFFICIENT; STORM DRAINAGE AREA (ha)
- STORM DRAINAGE BOUNDARY

Notes

| Revision | By | Appd. | YY.MM.DD |
|---|---|---|---|
| 0 ISSUED TO CITY FOR REVIEW | MJS | DT | 22.10.04 |

| File Name: 160410368 DB-DRAFT | Dwn. | Chkd. | Dsgn. | YY.MM.DD |
|---|---|---|---|---|
| | MJS | KS | MJS | 22.06.10 |

Permit-Seal

LICENSED PROFESSIONAL ENGINEER
K.L. SMADELLA
PROVINCE OF ONTARIO

Client/Project

CANADA LANDS COMPANY

1495 HERON ROAD

OTTAWA, ON, CANADA

Title

# OVERALL STORM SEWER SYSTEM

Project No. 160410368

Scale 1:750 (0 7.5 22.5 37.5m)

Drawing No. STM-1

Sheet 3 of 5

Revision 0

U:\160410368\16DA Civil\Drawings\160410368 DB-DRAFT.dwg
2022/10/17 9:19 AM By: Sharp, Mikayla

ORIGINAL SHEET - ARCH D