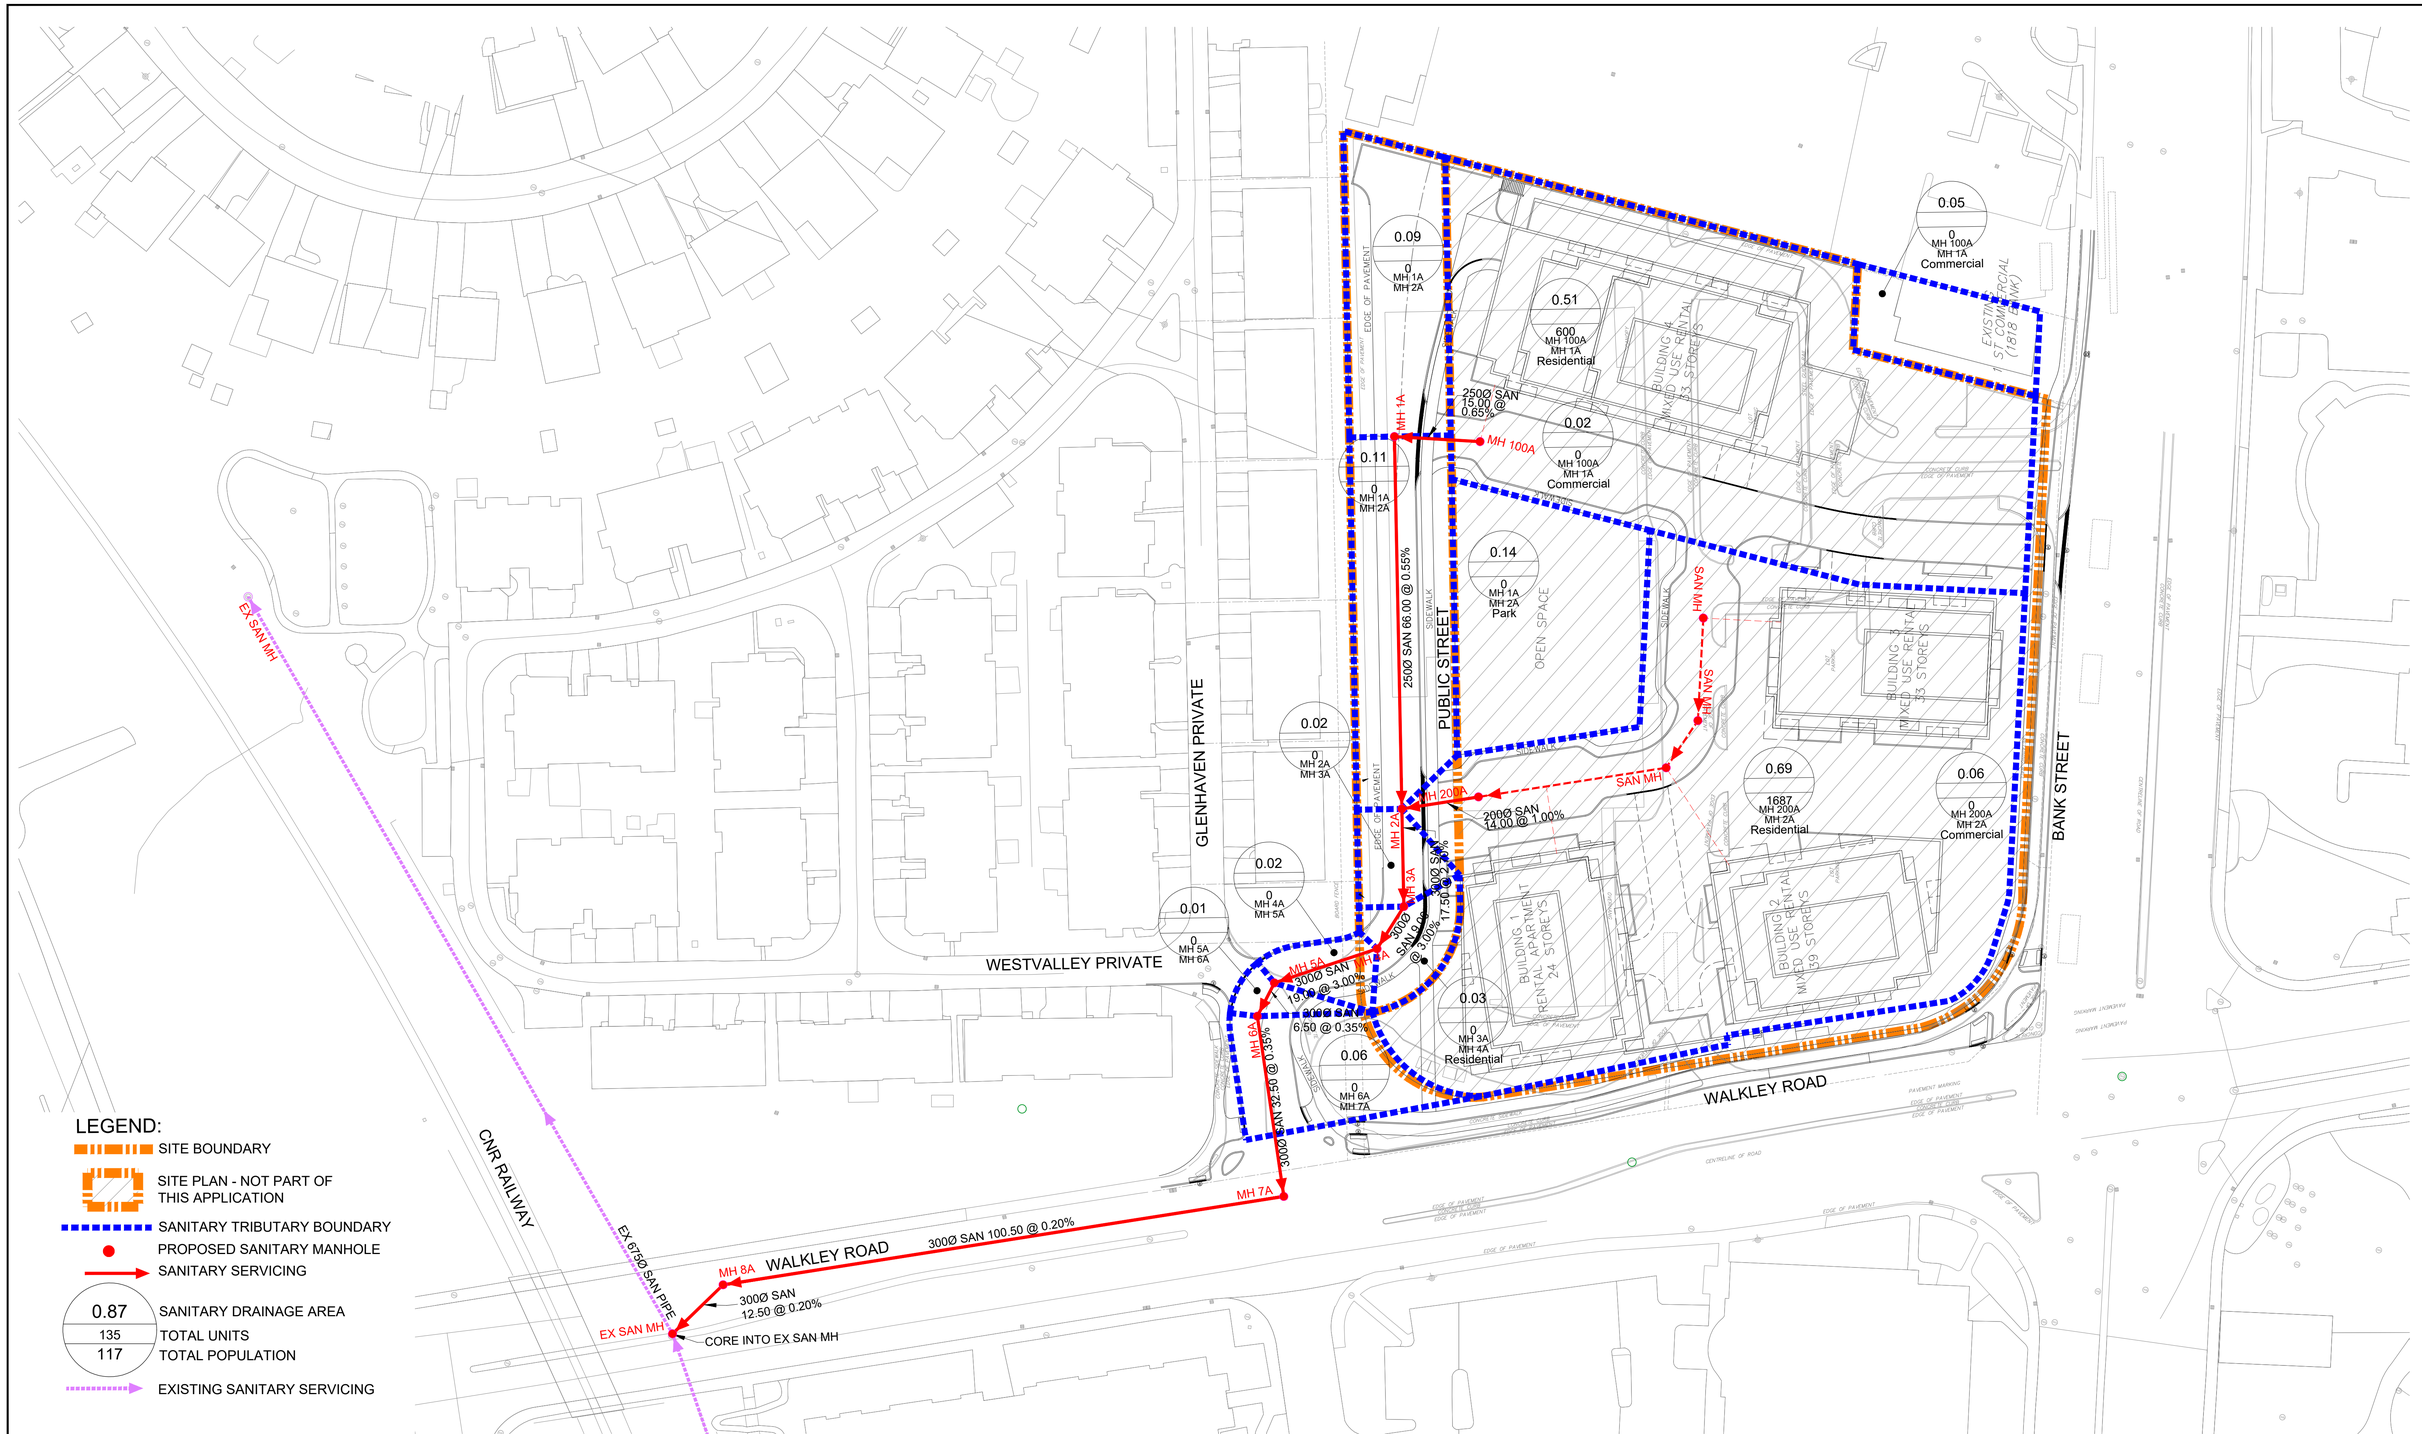

DSEL
120 Iber Road, Unit 203
Stittsville, ON K2S 1E9
TEL: (613) 836-0856
FAX: (613) 836-7183
www.DSEL.ca

BGO - 1822 BANK ST
SANITARY SERVICING PLAN
CITY OF OTTAWA

PROJECT No. :	23-1369
SCALE	1:500
DATE:	SEPTEMBER 2024
DRAWING No.	6