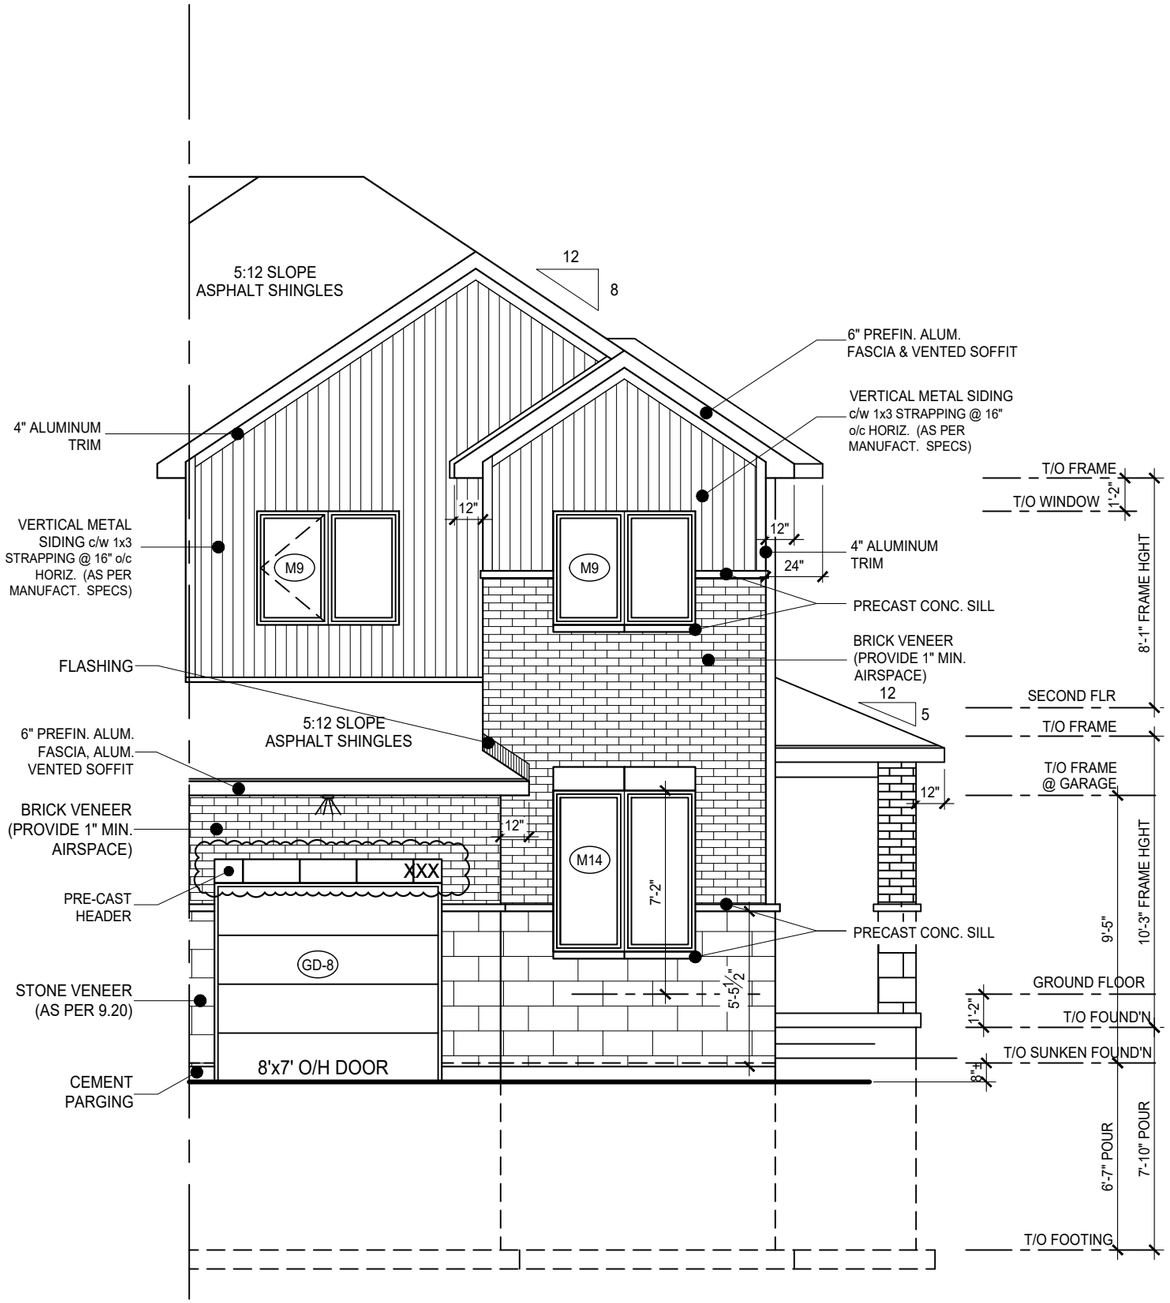

FRONT ELEVATION
(ELEV. M-1)

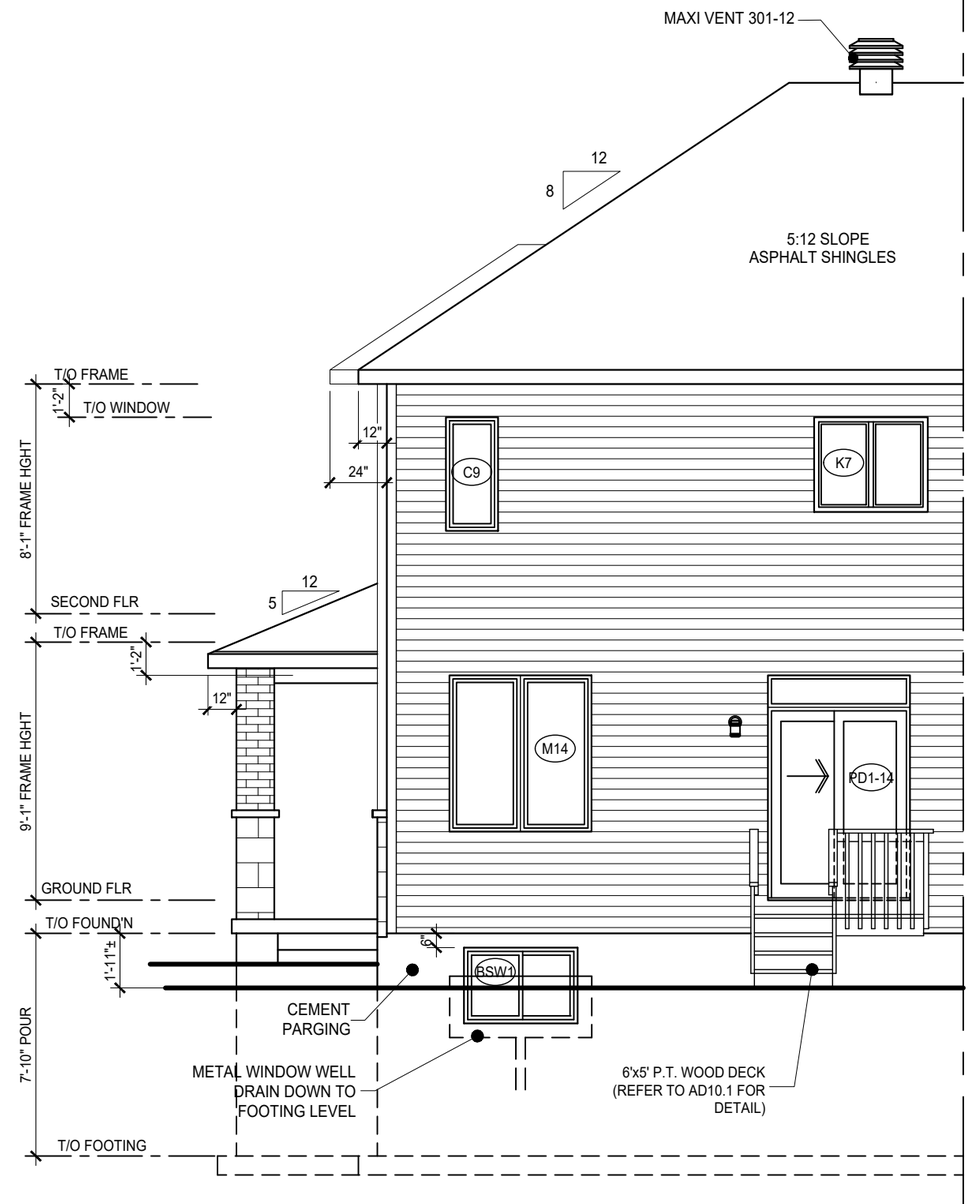

REAR ELEVATION

NO.	REVISION	BY	DATE
2	ROOF VENTS ADDED	EJ	APR. 05/24
1	STRUCTURAL LETTER		NOV. 17/23

ISSUED- MARSHALLS BAY/PH4A/B	APR.30/25
ISSUED- EQUINELLE/PH6B	APR.30/25
ISSUED- ALL SITES	NOV.17/23
TENDER	DATE

MODEL
THE TAYLOR END UNIT (2024)
(TOWNHOME) SALES SPECS. (SITE/PH.)

DRAWING
BUILDING ELEVATIONS
STANDARD ENTRY (ELEV. M)

PHASE

LOT
--

SCALE
3/16" = 1'-0"

Drawing # A5

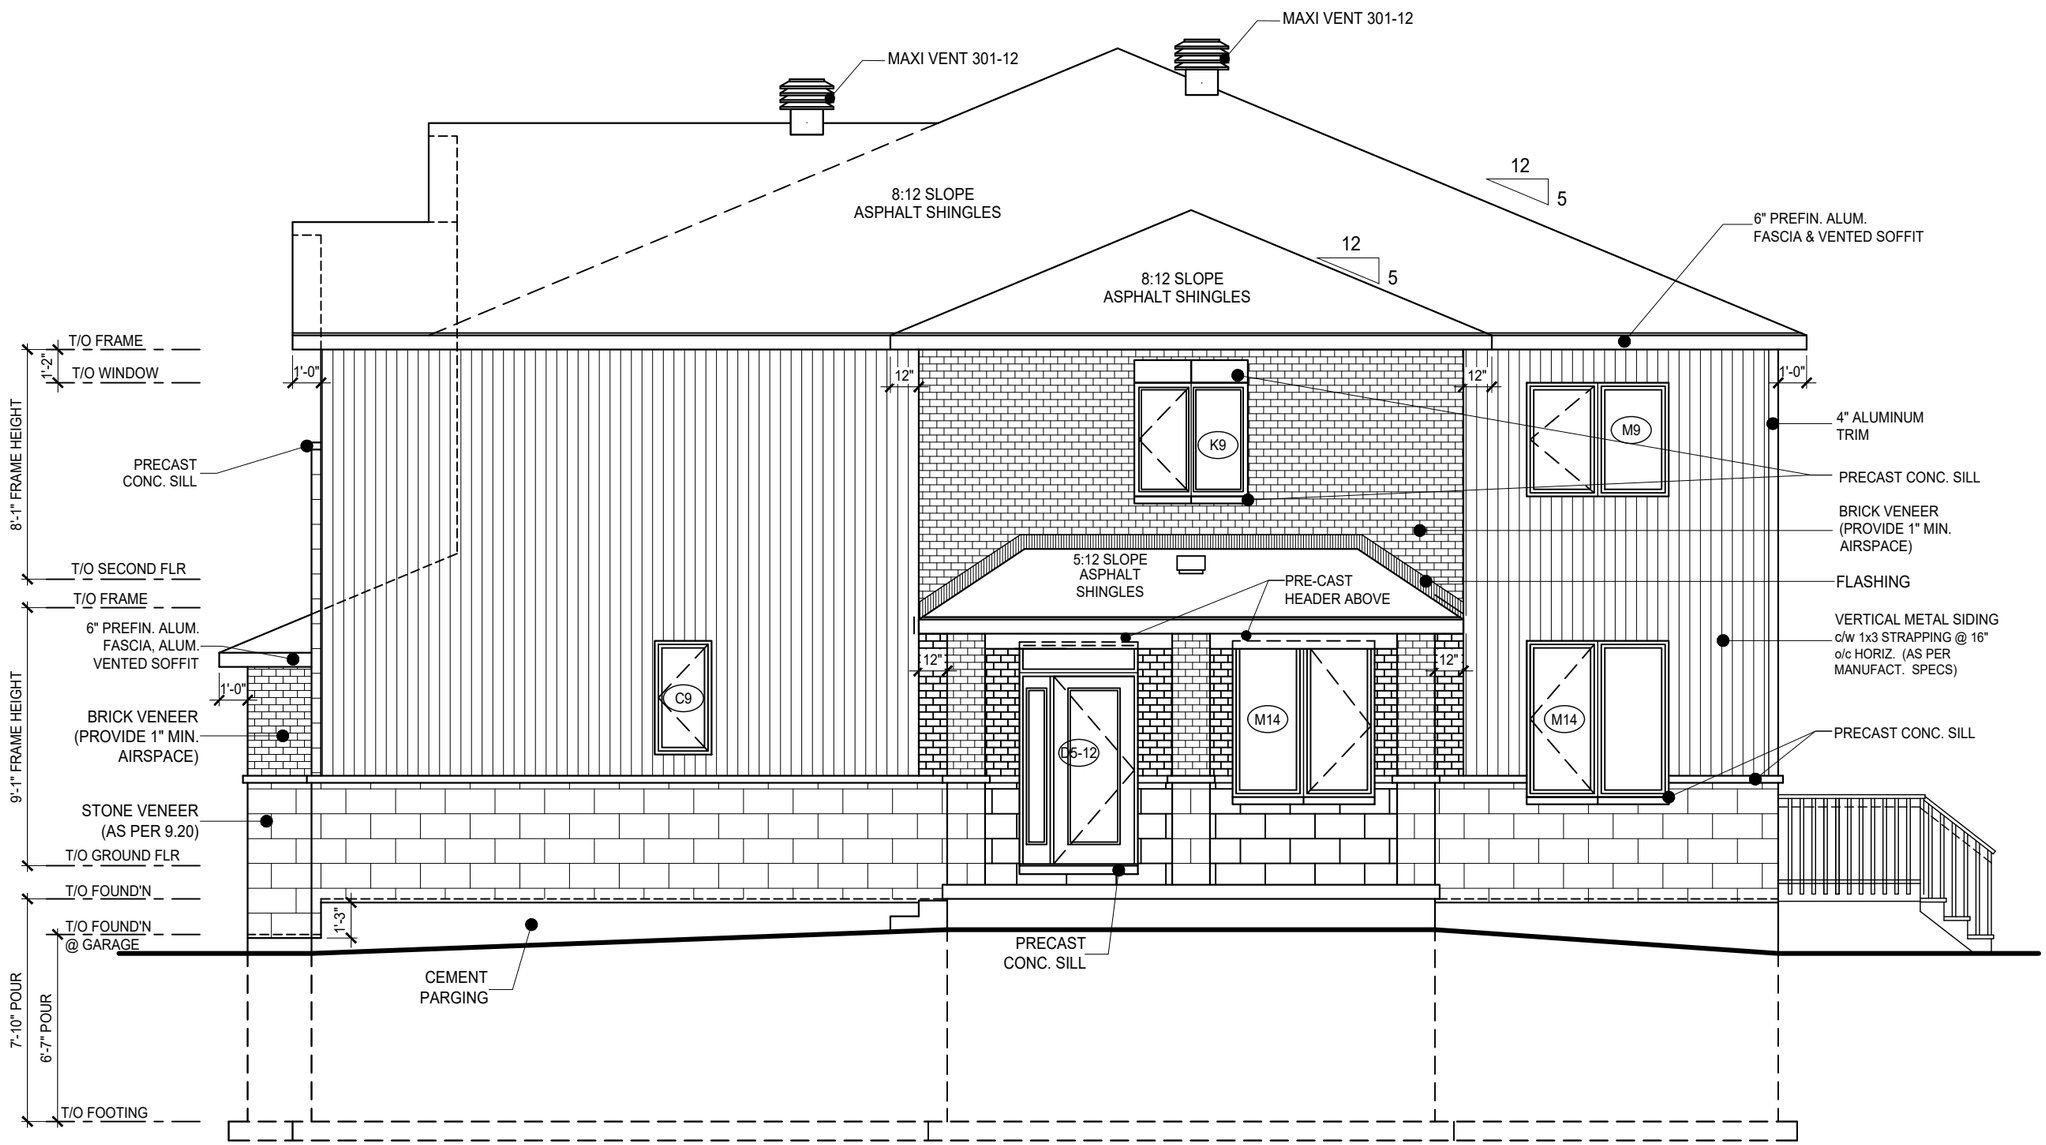

LEFT SIDE ELEVATION

TAYLOR (20' END UNIT)

NO.	REVISION	BY	DATE
3	ROOF VENTS ADDED	EJ	APR. 05/24
2	ADDEDN PRE-CAST HEADER NOTE	EH	FEB. 01/24
1	STRUCTURAL LETTER		NOV. 17/23

DATE	
APR.30/25	ISSUED- MARSHALLS BAY/PH4A/B
APR.30/25	ISSUED- EQUINELLE/PH6B
NOV.17/23	ISSUED- ALL SITES
	TENDER

MODEL
THE TAYLOR END UNIT (2024)
(TOWNHOME) SALES SPECS. (SITE/PH.)

DRAWING
BUILDING ELEVATIONS
STANDARD ENTRY (ELEV. M)

PHASE

LOT
--

SCALE
3/16" = 1'-0"

Drawing # A6