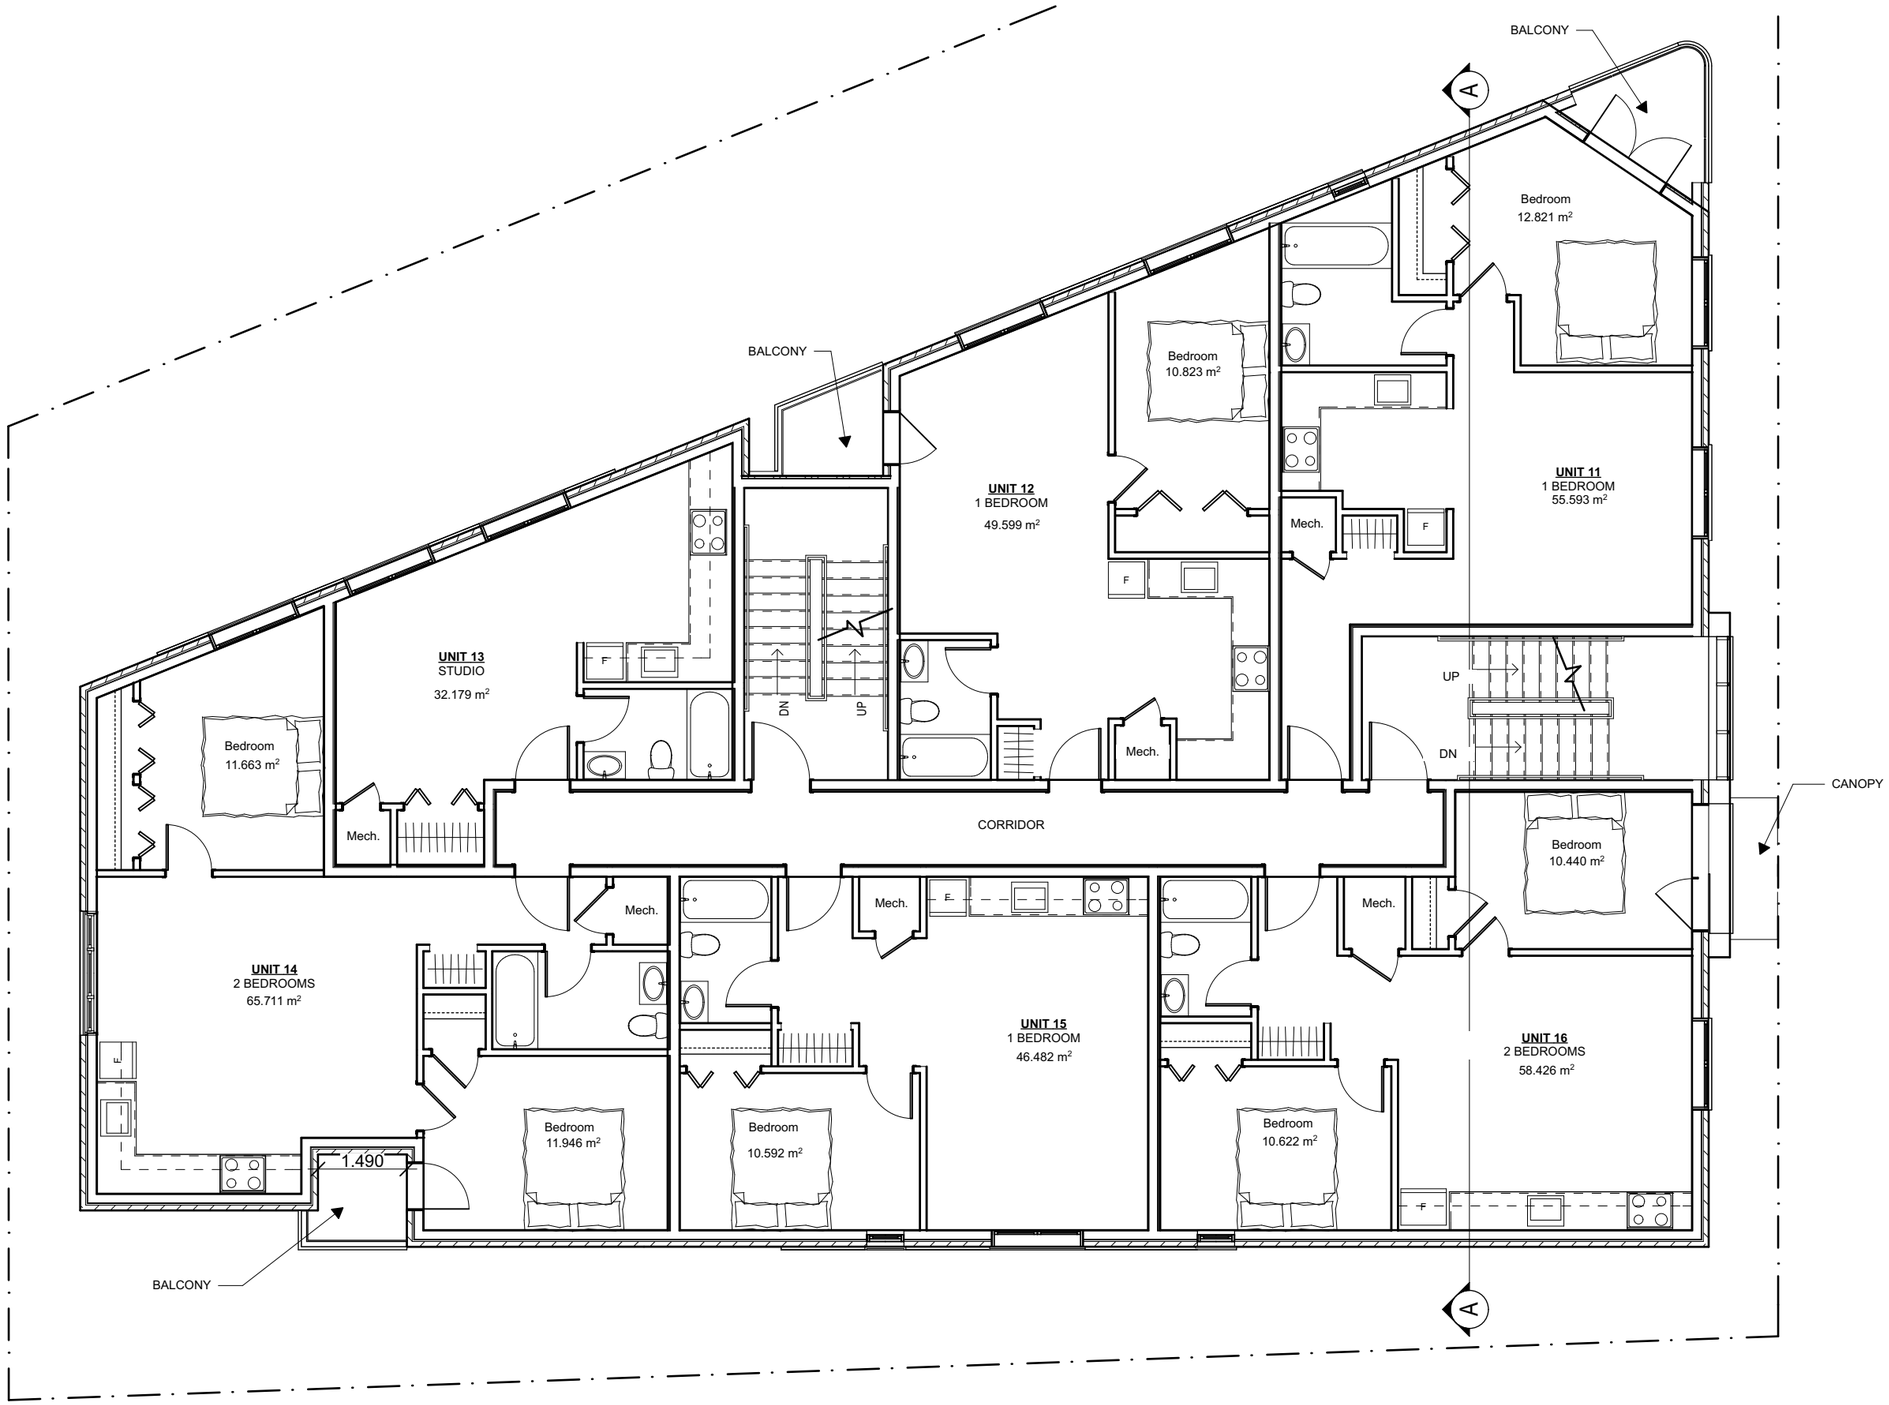

FLOOR AREA

395.569 m²

CONCORDE MANAGEMENT | DEVELOPMENT

2nd FLOOR PLAN - Scale 1:100

342 Roosevelt Avenue

November 30th 2017

ROBERTSON MARTIN ARCHITECTS