SUBJECT TO THE CONDITIONS, IF ANY, SET FORTH IN OUR LETTER DATED

_____

THIS DRAFT PLAN IS APPROVED BY THE CITY OF OTTAWA UNDER SECTION 51 OF THE PLANNING ACT.
THIS _____ DAY OF _____ 20__.

_____
ADAM BROWN, MANAGER
DEVELOPMENT REVIEW-RURAL
PLANNING, INFRASTRUCTURE AND ECONOMIC DEVELOPMENT DEPARTMENT, CITY OF OTTAWA

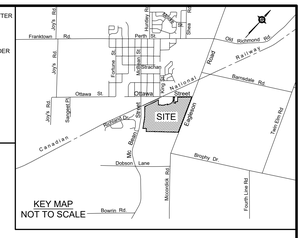

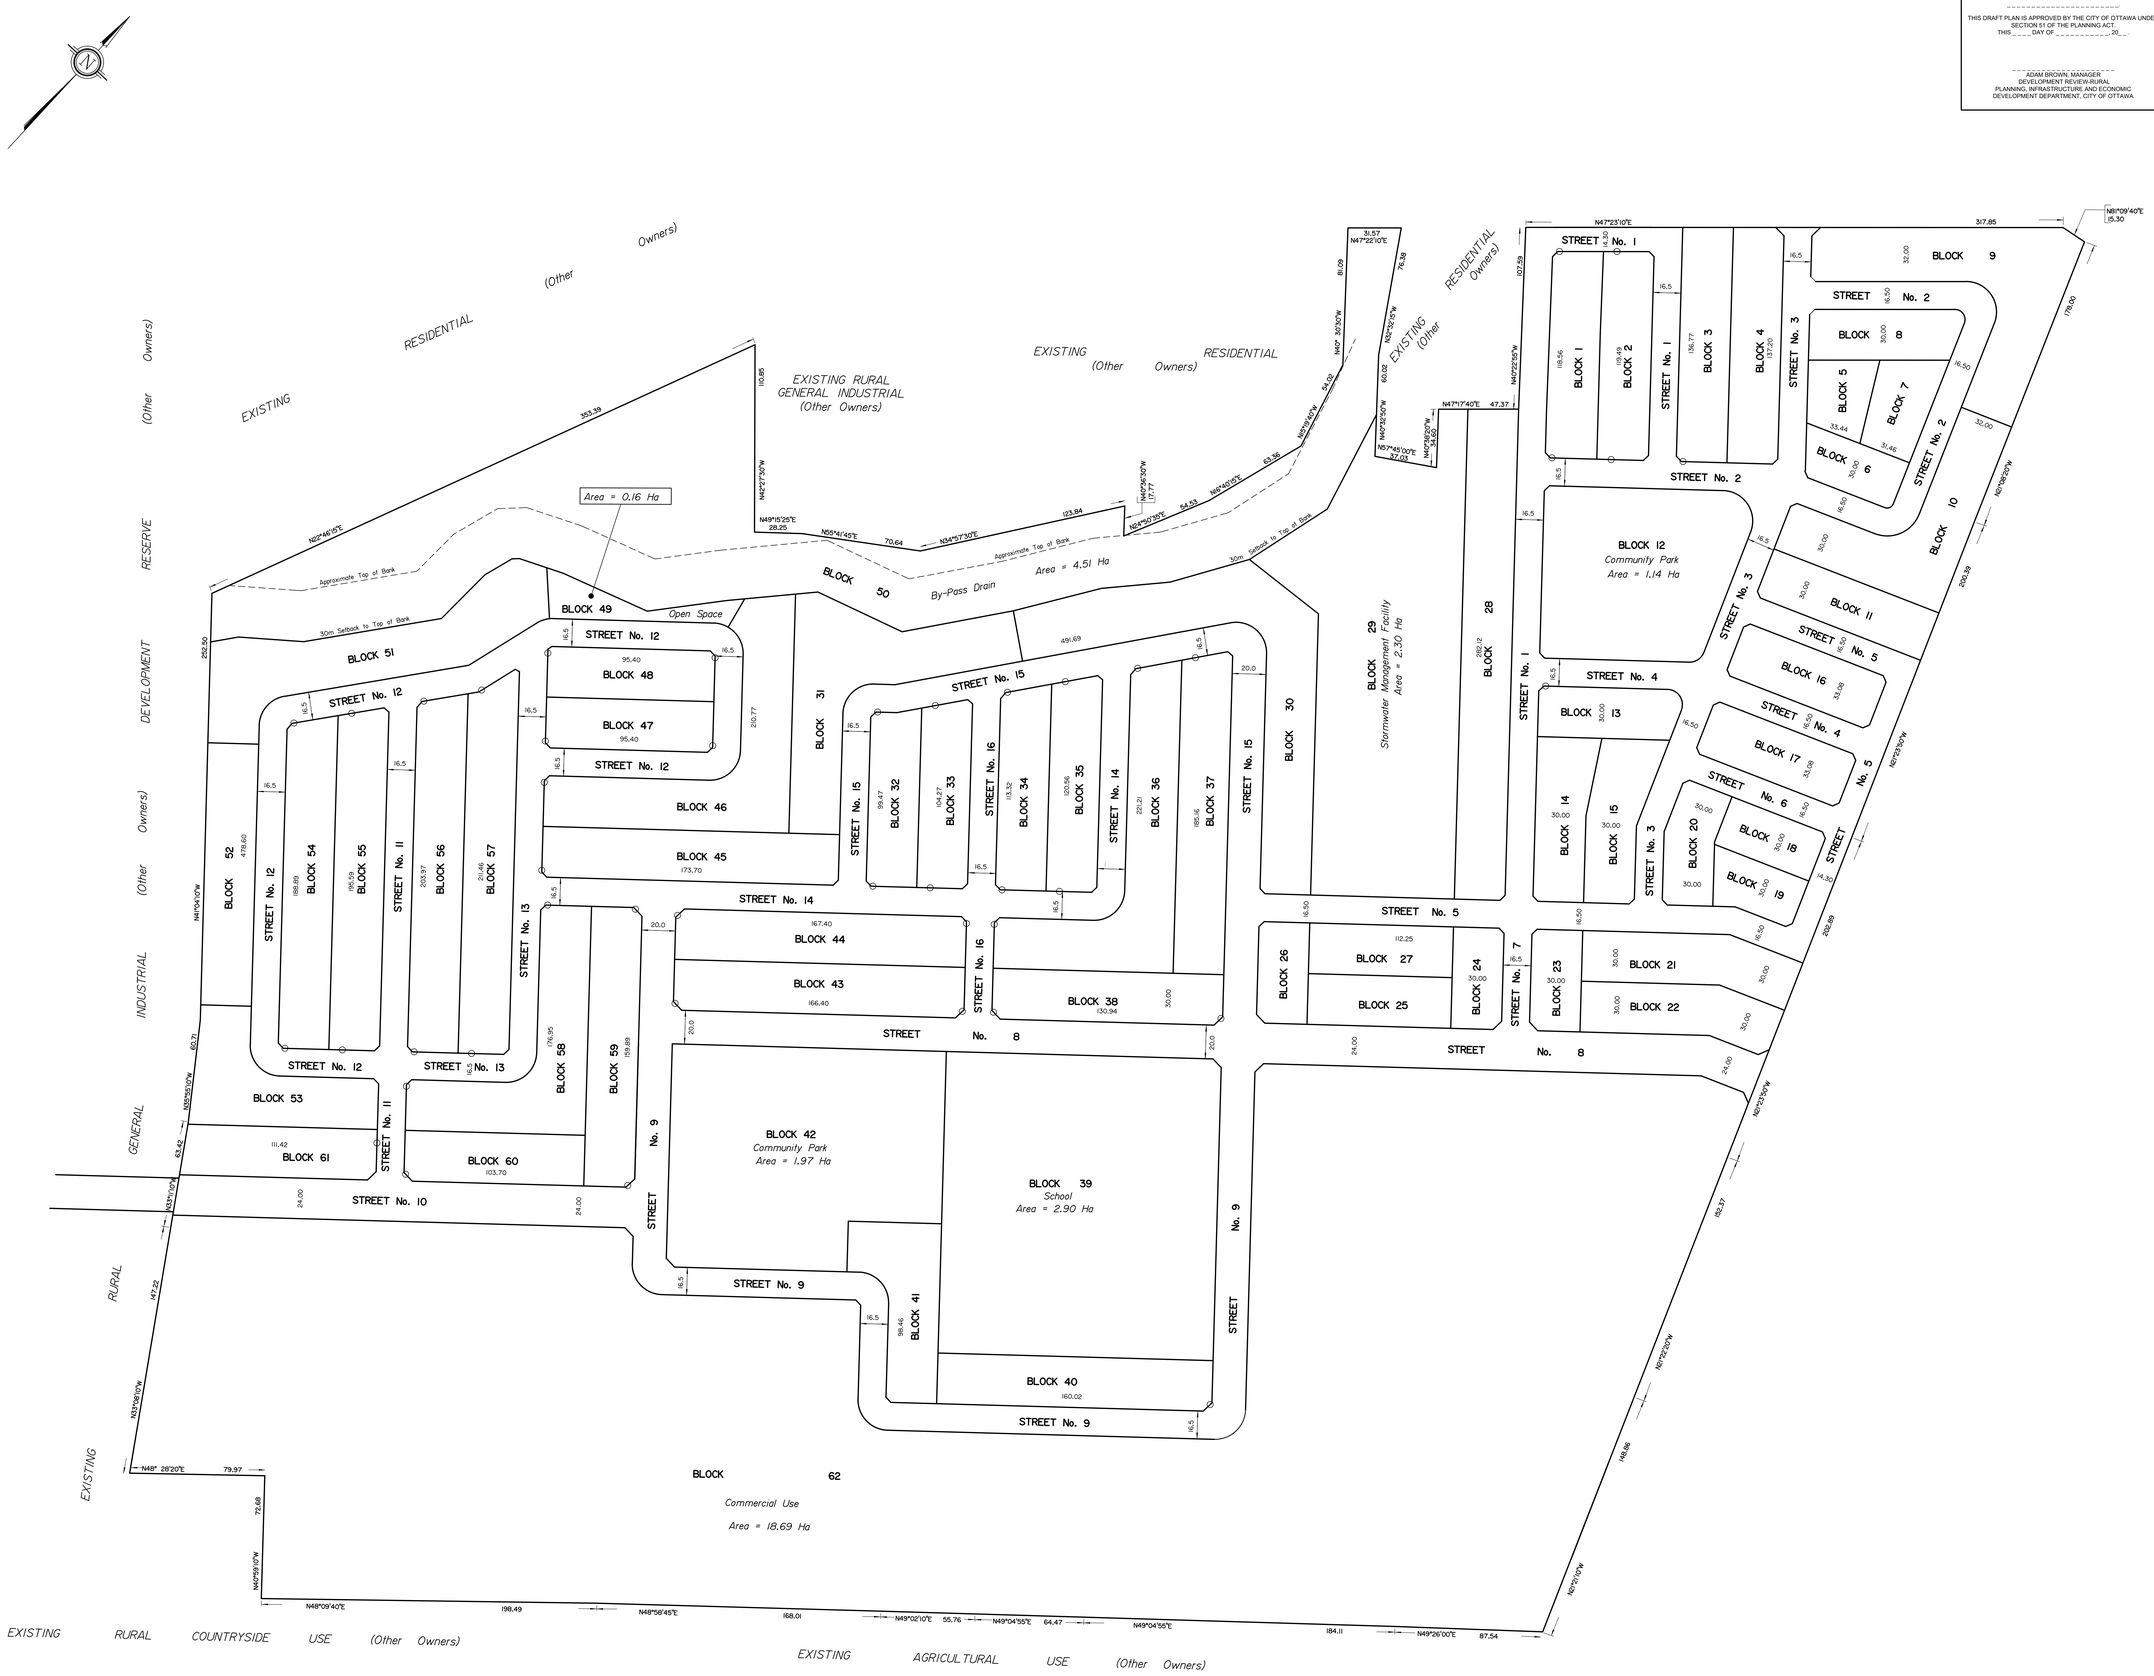

DRAFT PLAN OF SUBDIVISION OF
Concept B
PART OF LOT 26
CONCESSION 2
Geographic Township of Goulbourn
and
PARK LOTS 1 and 2 and
PART OF PARK LOT 3
(South Ottawa Street)
VILLAGE OF RICHMOND
and
PART OF UNITS 9, 11, 19, 23, 25
INDEX PLAN 4D-24
CITY OF OTTAWA

Prepared by Annis , O'Sullivan , Vollebekk Ltd.
February 13, 2020

Scale 1 : 1250
50 37.5 25 12.5 0 25 50 Metres

Metric
DISTANCES SHOWN ON THIS PLAN ARE IN METRES AND CAN BE CONVERTED TO FEET BY DIVIDING BY 0.3048

SURVEYOR'S CERTIFICATE

I CERTIFY THAT :
The boundaries of the lands to be subdivided and their relationship to adjoining lands have been accurately and correctly shown.

_____ Date

_____ T. Hartwick
ONTARIO LAND SURVEYOR

OWNER'S CERTIFICATE

This is to certify that we are the owners of the lands to be subdivided and that this plan was prepared in accordance with our instructions.

_____ Date

_____ XXXXXXXXXX
TAMARACK (RICHMOND EAST) CORPORATION
TAMARACK (RICHMOND WEST) CORPORATION
I have authority to bind the corporation.

ADDITIONAL INFORMATION REQUIRED UNDER SECTION 51-17 OF THE PLANNING ACT

(a) see plan
(b) see plan
(c) see plan
(d) single family residential housing, commercial, park land, institutional, open space, stormwater management/drain
(e) see plan
(f) see plan
(g) see plan
(h) City of Ottawa
(i) see soils report
(j) see plan
(k) sanitary, storm sewers, municipal water, bell, hydro, cable and gas to be available
(l) see plan

ANNIS, O'SULLIVAN, VOLLEBEKK LTD.
14 Concourse Gate, Suite 500
Nepean, Ont. K2E 7S6
Phone: (613) 727-0850 / Fax: (613) 727-1079
Email: Nepean@aovltd.com
Ontario Land Surveyors

Job No. 20005-20 Tamarack Pt Lt 26 C2 DPS 02 | PD

C:\Users\Frank\Desktop\20005-20 Tamarack Pt Lt 26 C2 GO DPS D2 Concept B.dwg, 2020-03-05 8:20:26 AM