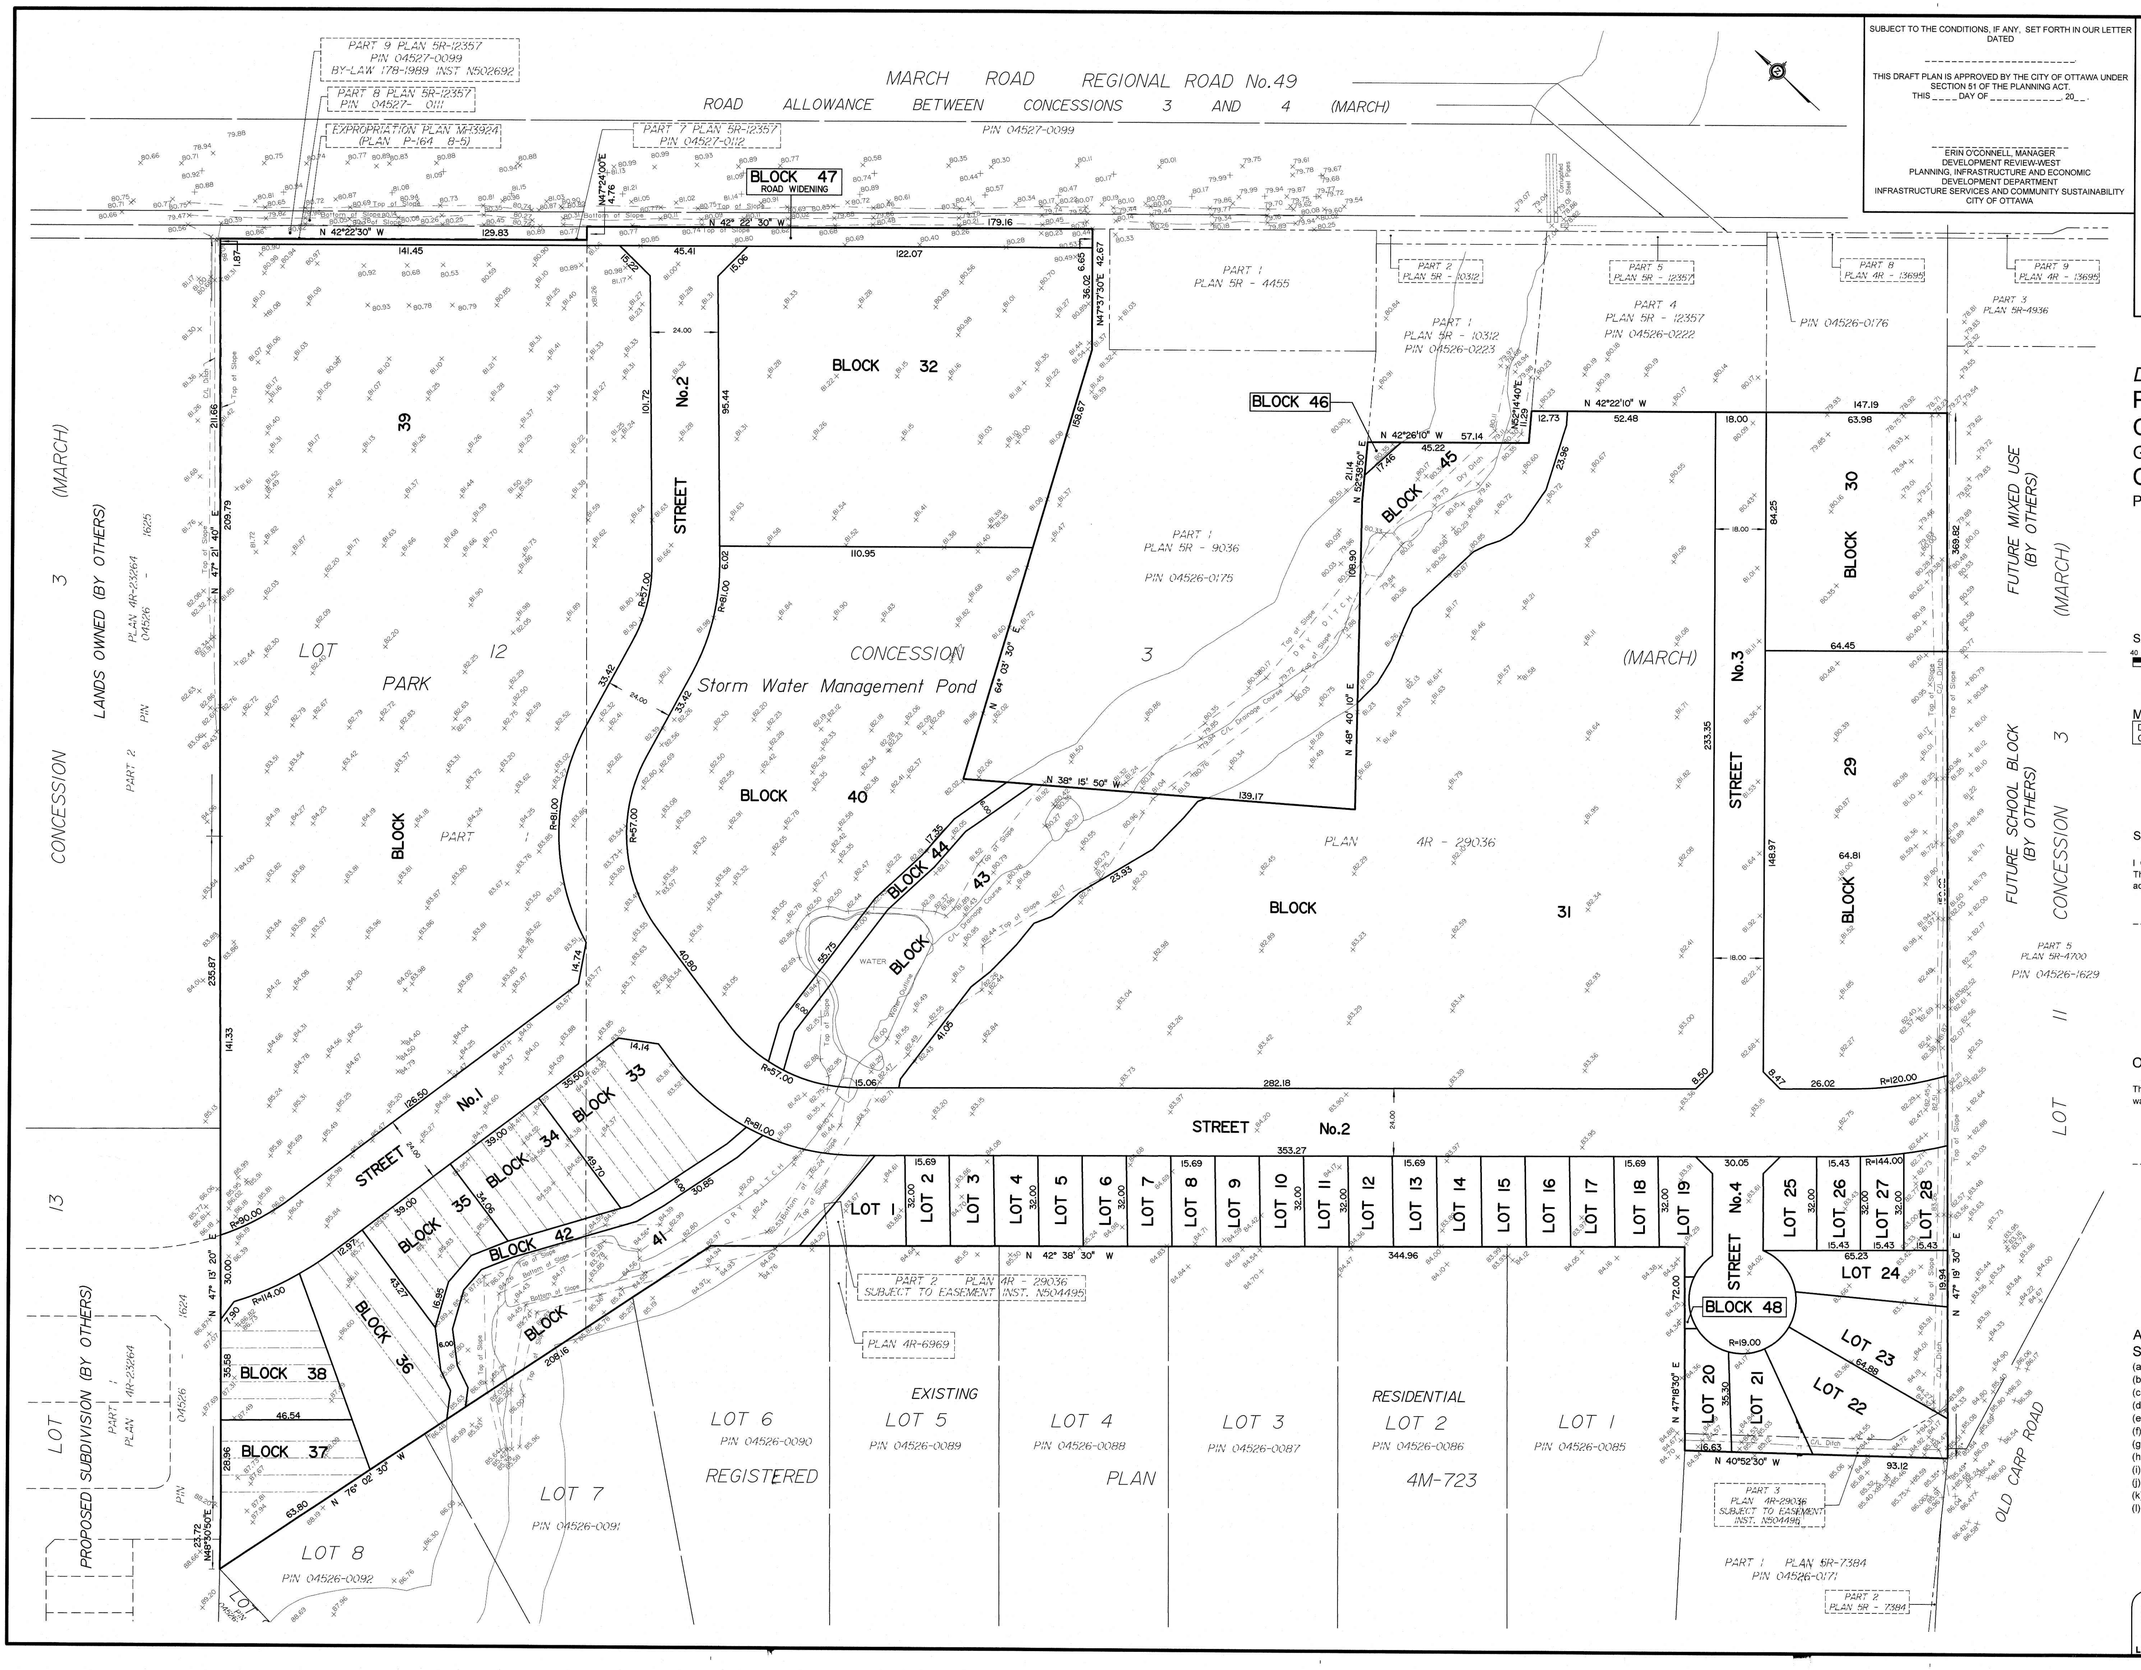

SUBJECT TO THE CONDITIONS, IF ANY, SET FORTH IN OUR LETTER DATED

THIS DRAFT PLAN IS APPROVED BY THE CITY OF OTTAWA UNDER SECTION 51 OF THE PLANNING ACT
THIS ____ DAY OF _____, 20__.

ERIN O'CONNELL, MANAGER
DEVELOPMENT REVIEW-WEST
PLANNING, INFRASTRUCTURE AND ECONOMIC DEVELOPMENT DEPARTMENT
INFRASTRUCTURE SERVICES AND COMMUNITY SUSTAINABILITY
CITY OF OTTAWA

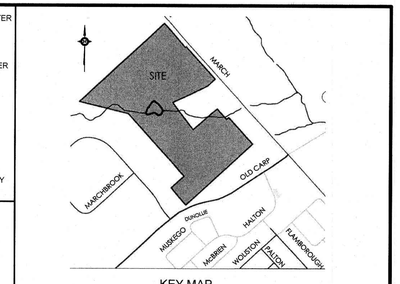

KEY MAP
NOT TO SCALE

DRAFT PLAN OF SUBDIVISION OF
PART OF LOT 12
CONCESSION 3
Geographic Township of March
CITY OF OTTAWA
Prepared by Annis , O'Sullivan , Vollebekk Ltd.

Scale 1 : 1000
40 30 20 10 0 20 40 Metres

Metric
DISTANCES SHOWN ON THIS PLAN ARE IN METRES AND CAN BE CONVERTED TO FEET BY DIVIDING BY 0.3048

SURVEYOR'S CERTIFICATE

I CERTIFY THAT :
The boundaries of the lands to be subdivided and their relationship to adjoining lands have been accurately and correctly shown.

_____ Date

_____ E. H. Herweyer
Ontario Land Surveyor

OWNER'S CERTIFICATE

This is to certify that we are the owners of the lands to be subdivided and that this plan was prepared in accordance with our instructions.

_____ Date

_____ J.L. Rivard
3223701 Canada Inc.
I have the authority to bind the corporation.

ADDITIONAL INFORMATION REQUIRED UNDER SECTION 51-17 OF THE PLANNING ACT

(a) see plan
(b) see plan
(c) see plan
(d) Residential/Commercial
(e) see plan
(f) see plan
(g) see plan
(h) City of Ottawa
(i) see soils report
(j) see plan
(k) (municipal services available or to be available)
(l) see plan

© Annis, O'Sullivan, Vollebekk Ltd, 2019. "THIS PLAN IS PROTECTED BY COPYRIGHT"

Ontario Land Surveyors
ANNIS, O'SULLIVAN, VOLLEBEKK LTD.
14 Concourse Gate, Suite 500
Nepean, Ont. K2E 7S6
Phone: (613) 727-0850 / Fax: (613) 727-1079
Email: Nepean@aovltd.com

Job No. 20530-20 Brigil PrtL12Con3 Mrch DPS D2 DG