TITLEBLOCK 24x36 VERT ENG 3.0

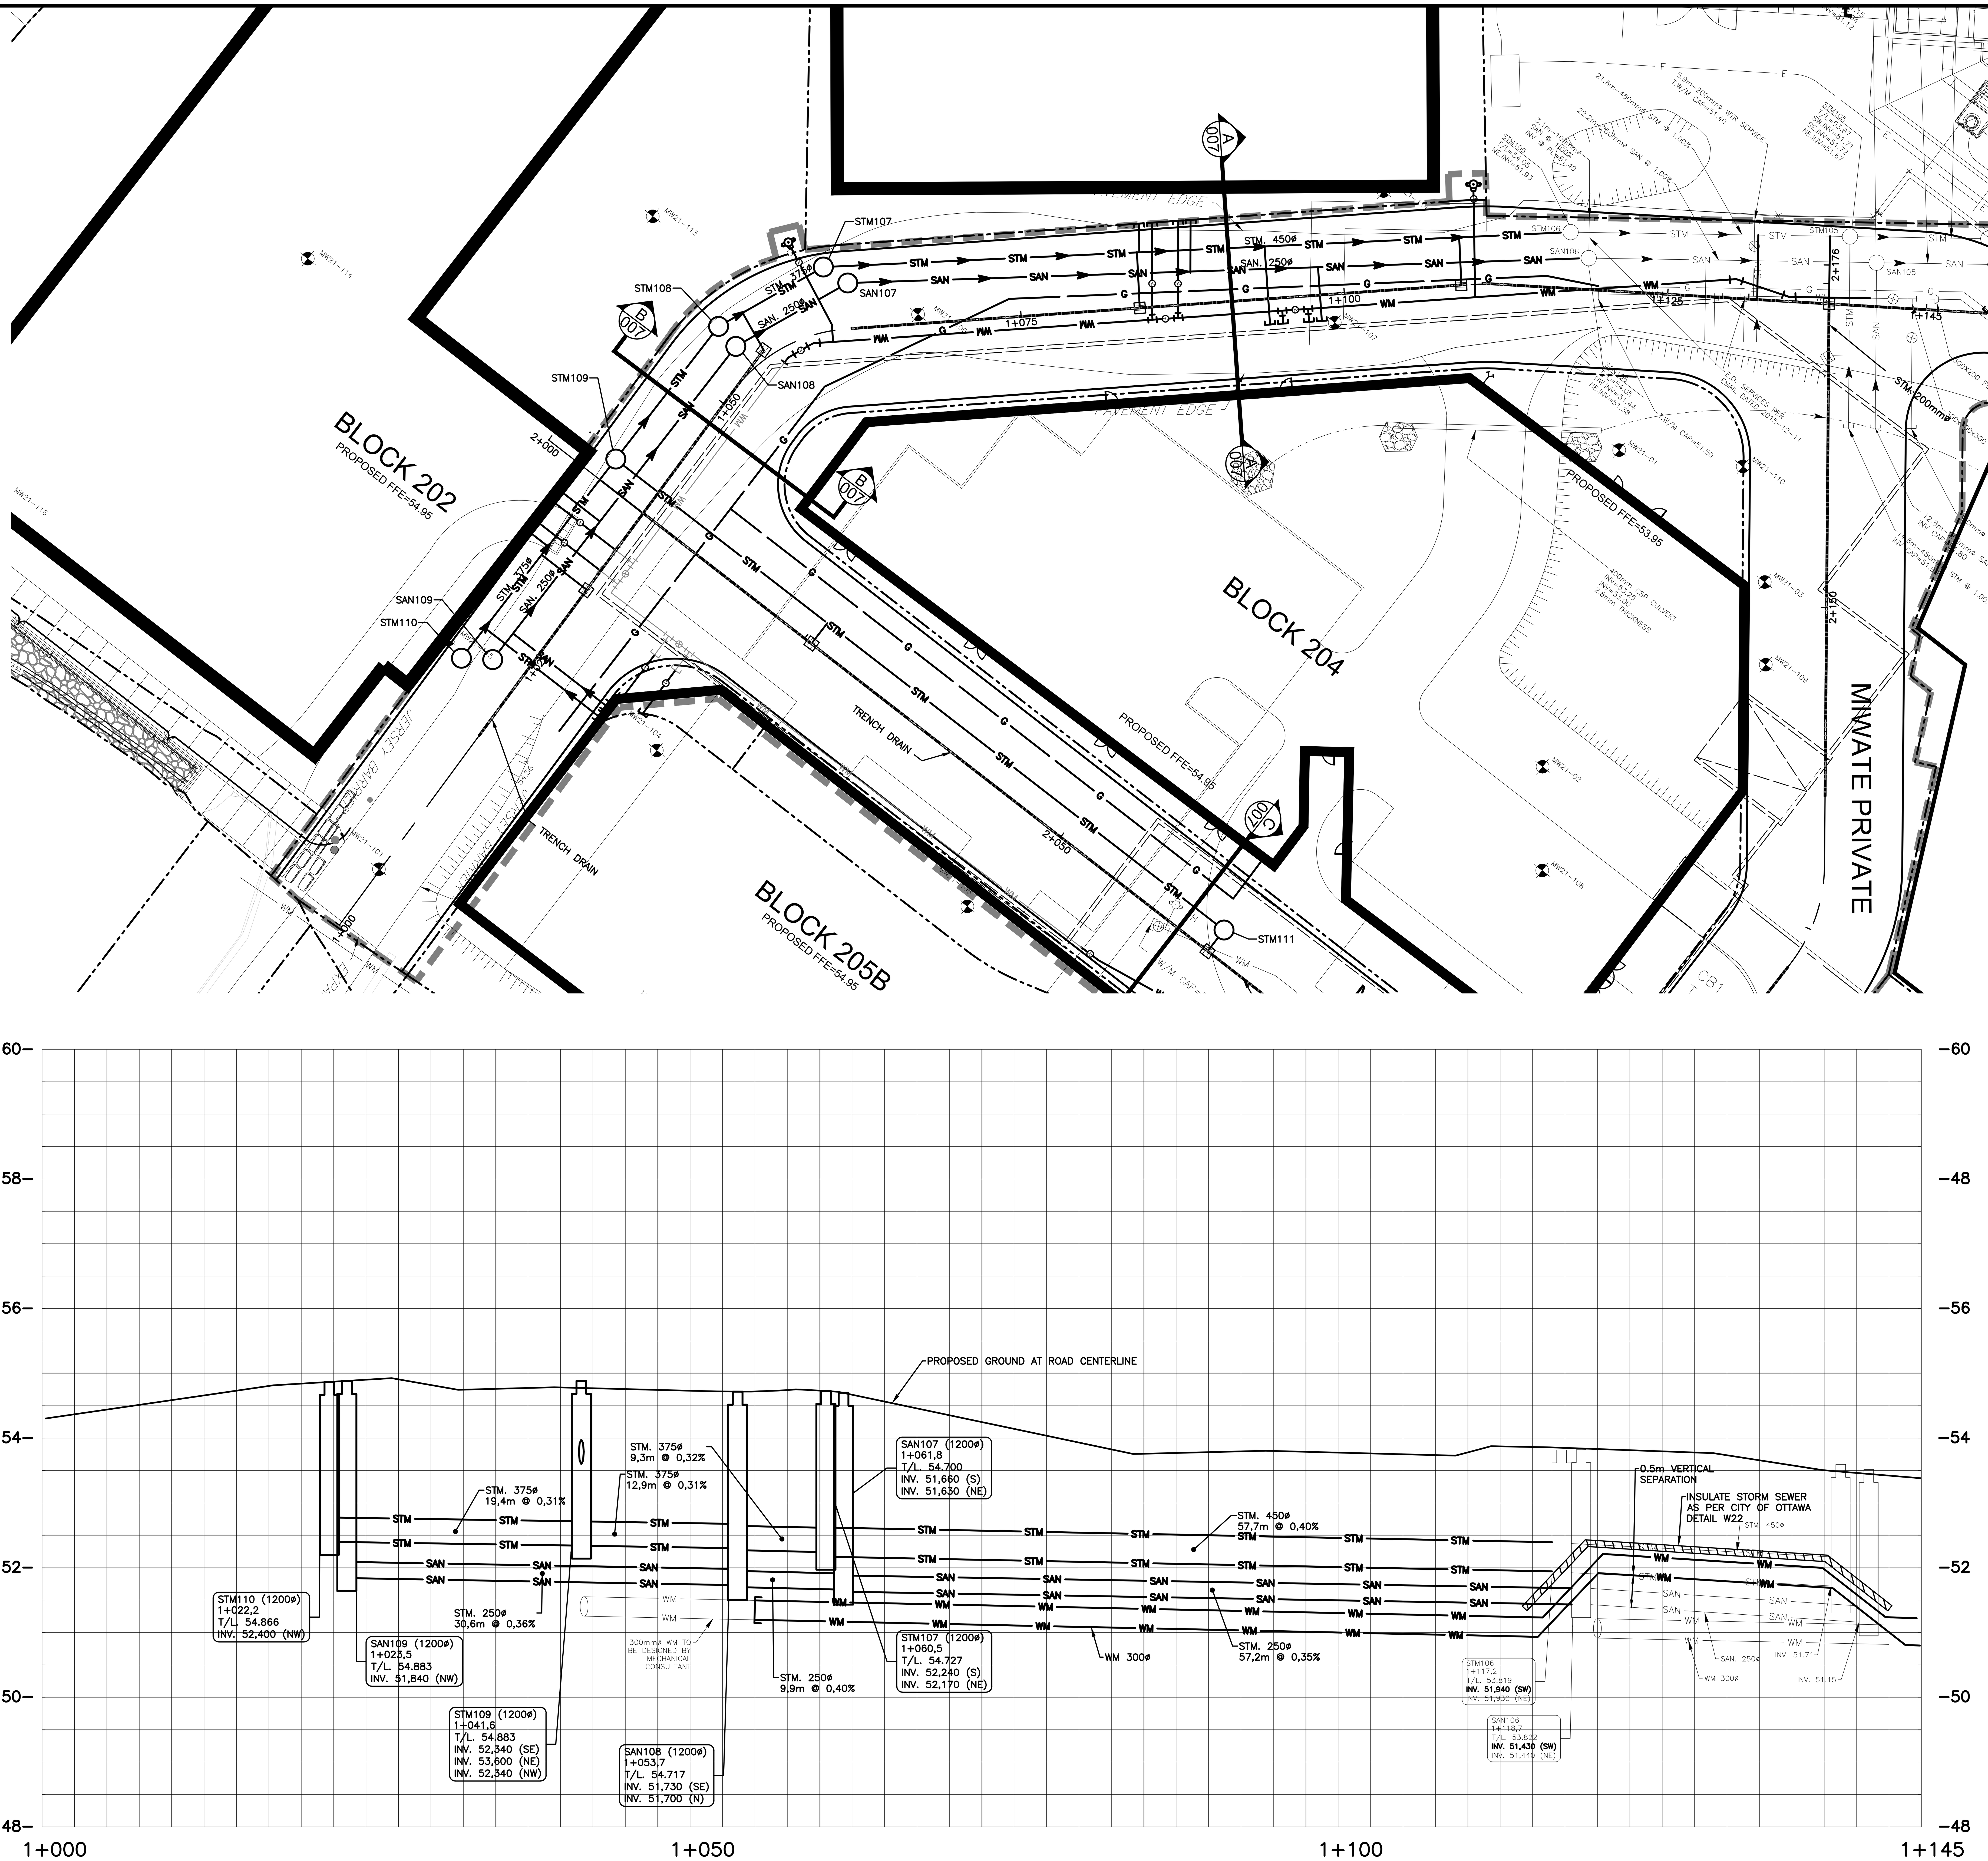

EXISTING		PROPOSED
WM	WATERMAIN	WM
SAN	SANITARY SEWER	SAN
STM	STORM SEWER	STM
D	DRAIN	D
G	GAS LINE (APPROX. LOC.)	G
T	UNDERGROUND TELEPHONE (APPROX. LOC.)	
CA	UNDERGROUND TAFFIC CABLE (APPROX. LOC.)	
X	FENCE	
E	UNDERGROUND ELECTRICITY (APPROX. LOC.)	
	OVERHEAD WIRES	
	LOT LINE	
	RIGHT-OF-WAY LIMITS	
	EASEMENT	
	TOP OF SLOPE	
	DITCH CENTER	
	BOTTOM OF SLOPE	
	CATCHBASIN	
	MANHOLE/CATCHBASIN	
	MANHOLE	
	FIRE HYDRANT	
	VALVE	
	REDUCER	
	TEE	
	VALVE CHAMBER	
S	PRIVATE UTILITIES (WATERMAIN)	S
	NATURAL GAS VALVE	
	TRENCH DRAIN	
	SIGN	
	STOP SIGN	
	TRAFFIC LIGHT	
E	ELECTRICITY POLE	
T	TELEPHONE POLE	
E,T	ELECT.-TEL.-STREET LIGHT POLE	
E,T	ELECT.-TEL.-TRANSFORMER POLE	
	PRIVATE STREET LIGHT	
E	ELECTICITY MANHOLE	
T	TELEPHONE MANHOLE	
PK	SURVEY STATION	
	WATERMAIN INSULATION	
	UNDERGROUND PARKING GARAGE OUTLINE	
MW21-01	BOREHOLE (LOC. APPROX.)	
	WORK LIMIT	

ABBREVIATIONS

STM	→	STORM
SAN	→	SANITARY
WM	→	WATERMAIN
WTR	→	WATER
INV	→	INVERT
MH	→	MANHOLE
CB	→	CATCHBASIN
T/L	→	TOP OF LID
OBV	→	OBVERT
FFE	→	FINISHED FLOOR ELEVATION
BLDG	→	BUILDING
SERV	→	SERVICE

1:250 0 2.5 5 10 15m

No.	Date	Description	By
1	APR. 18, 2022	ISSUED FOR SITE PLAN APPLICATION	A.C.

STAMPS:

LICENSED PROFESSIONAL ENGINEER 22-04-19 J. A. SAUVE 100200100 PROVINCE OF ONTARIO

LICENSED PROFESSIONAL ENGINEER 2022-04-19 A. CHAUMONT 90409194 PROVINCE OF ONTARIO

DESIGNED BY APPROVED BY

ENGINEER:

CIMA+

CLIENT:

DREAM THEIA ONTARIO
BLOCK 204A LP

PROJECT NAME:

ZIBI ONTARIO
BLOCK 204
315 PRIVE MIWATE PRIVATE,
CHAUDIERE ISLAND
OTTAWA, ONTARIO

SHEET TITLE:

PLAN AND PROFILE
STA. 1+000 TO 1+145

DISCIPLINE:

CIVIL

DRAFTER: S.C.POGGIOLI	SCALE: H=1:250 V=1:50
DESIGNER: J.SAUVÉ	DATE: 2022/03/14
APPROVER: A.CHAUMONT	APPROVER: A.CHAUMONT
PROJECT No: A000931	DRAWING No: C006A
SHEET No: 8 of 11	

PRINT DATE: 2022/04/14 / PAPER SIZE: ----
PATH: Z:\Cima-C10\Ott_Projects\A\A000931_Zibi_Block 7_Ottawa\400_Drafting\460_Civil\C-5_Servicing.dwg / LAYOUT: C006A