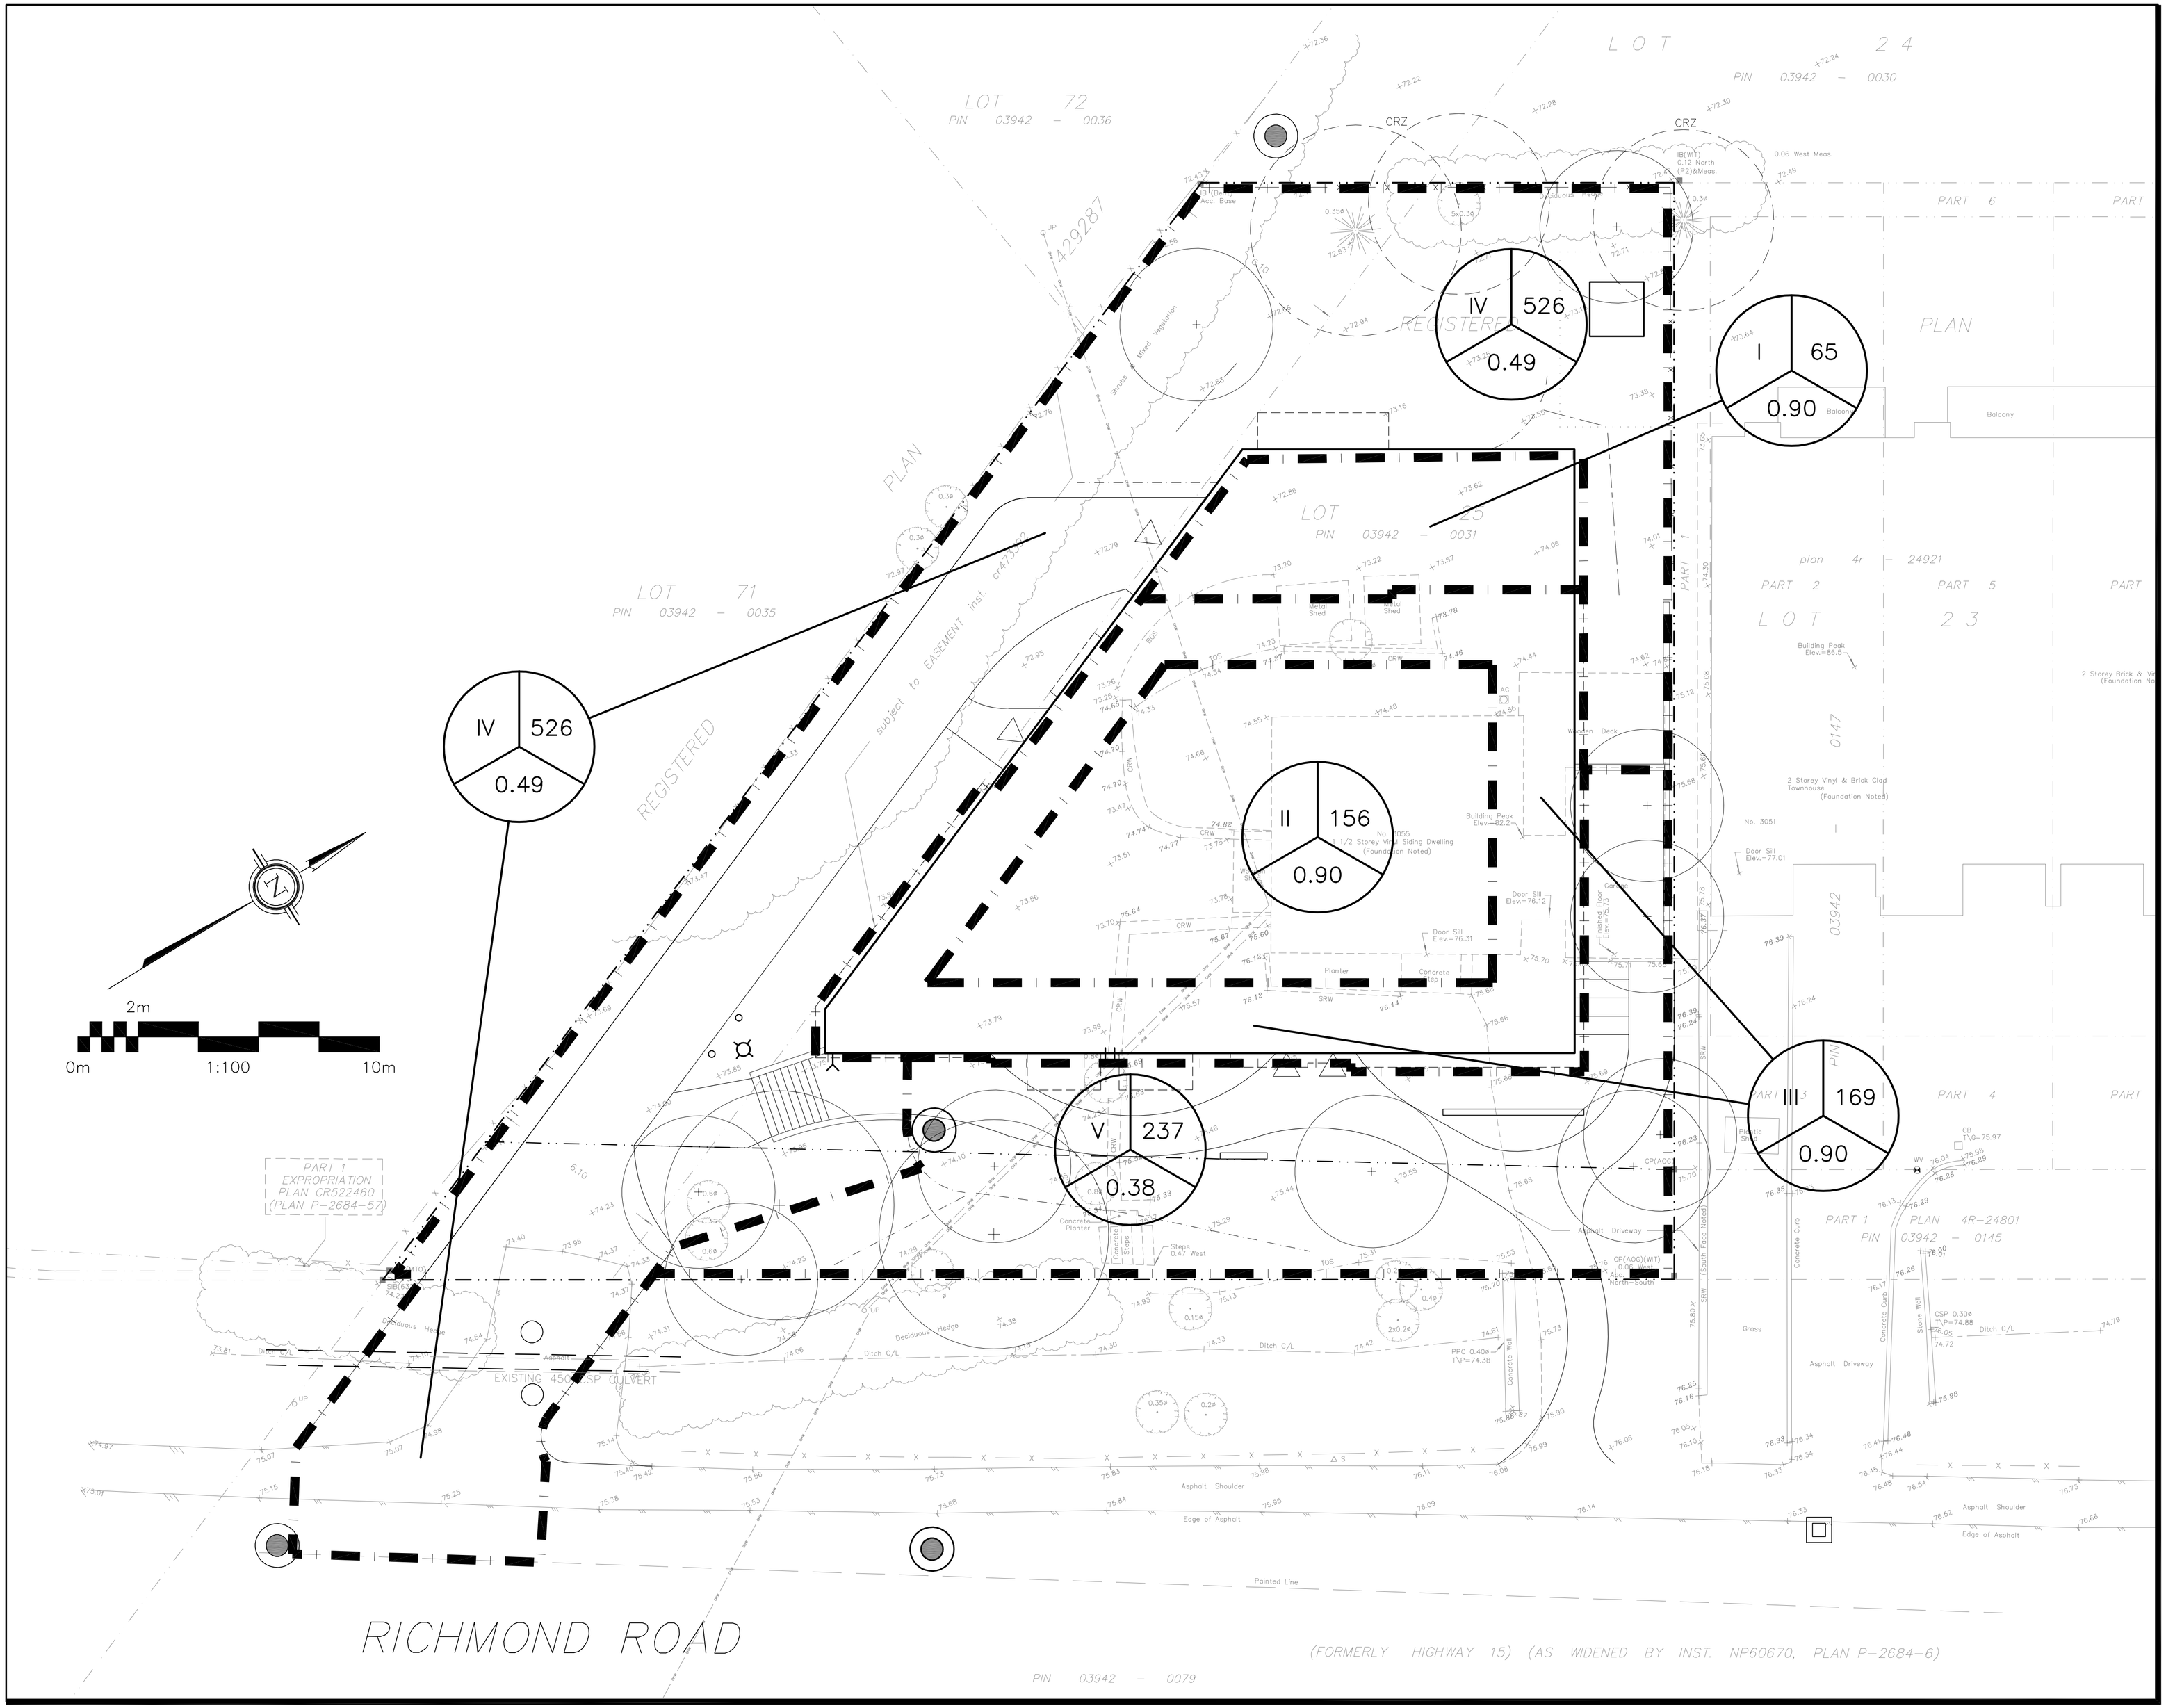

LEGEND

DRAINAGE AREA — AREA (sq.m)

X — XXX

0.XX

5 YEAR RUNOFF COEFFICIENT

KEY PLAN

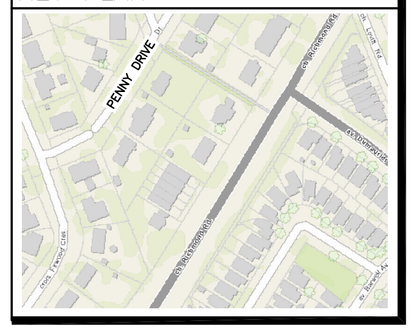

No.	DATE	REVISION
3	JUN 4-25	RE-ISSUED FOR APPROVAL
2	JAN 30-25	ISSUED FOR APPROVAL
1	JAN 9-25	ISSUED FOR COORDINATION

D. B. GRAY ENGINEERING INC.

Stormwater Management - Grading & Drainage - Storm & Sanitary Sewers - Watermains

700 Long Point Circle 613-425-8044

Ottawa, Ontario d.gray@dbgrayengineering.com

Project

PROPOSED 5-STOREY APARTMENT BUILDING
3055 RICHMOND RD

OTTAWA, ONTARIO

Drawing Title

POST-DEVELOPMENT DRAINAGE PLAN

Engineer's Seal

LICENSED PROFESSIONAL ENGINEER
D.B. GRAY
17016502
JUN 4-25
PROVINCE OF ONTARIO

NOT VALID UNLESS SIGNED & DATED

Drawn	D.B.G
H. Scale	1:100
V. Scale	
Date	JAN 9-25
Job No.	24044

Drawing No.

C-7 of 7