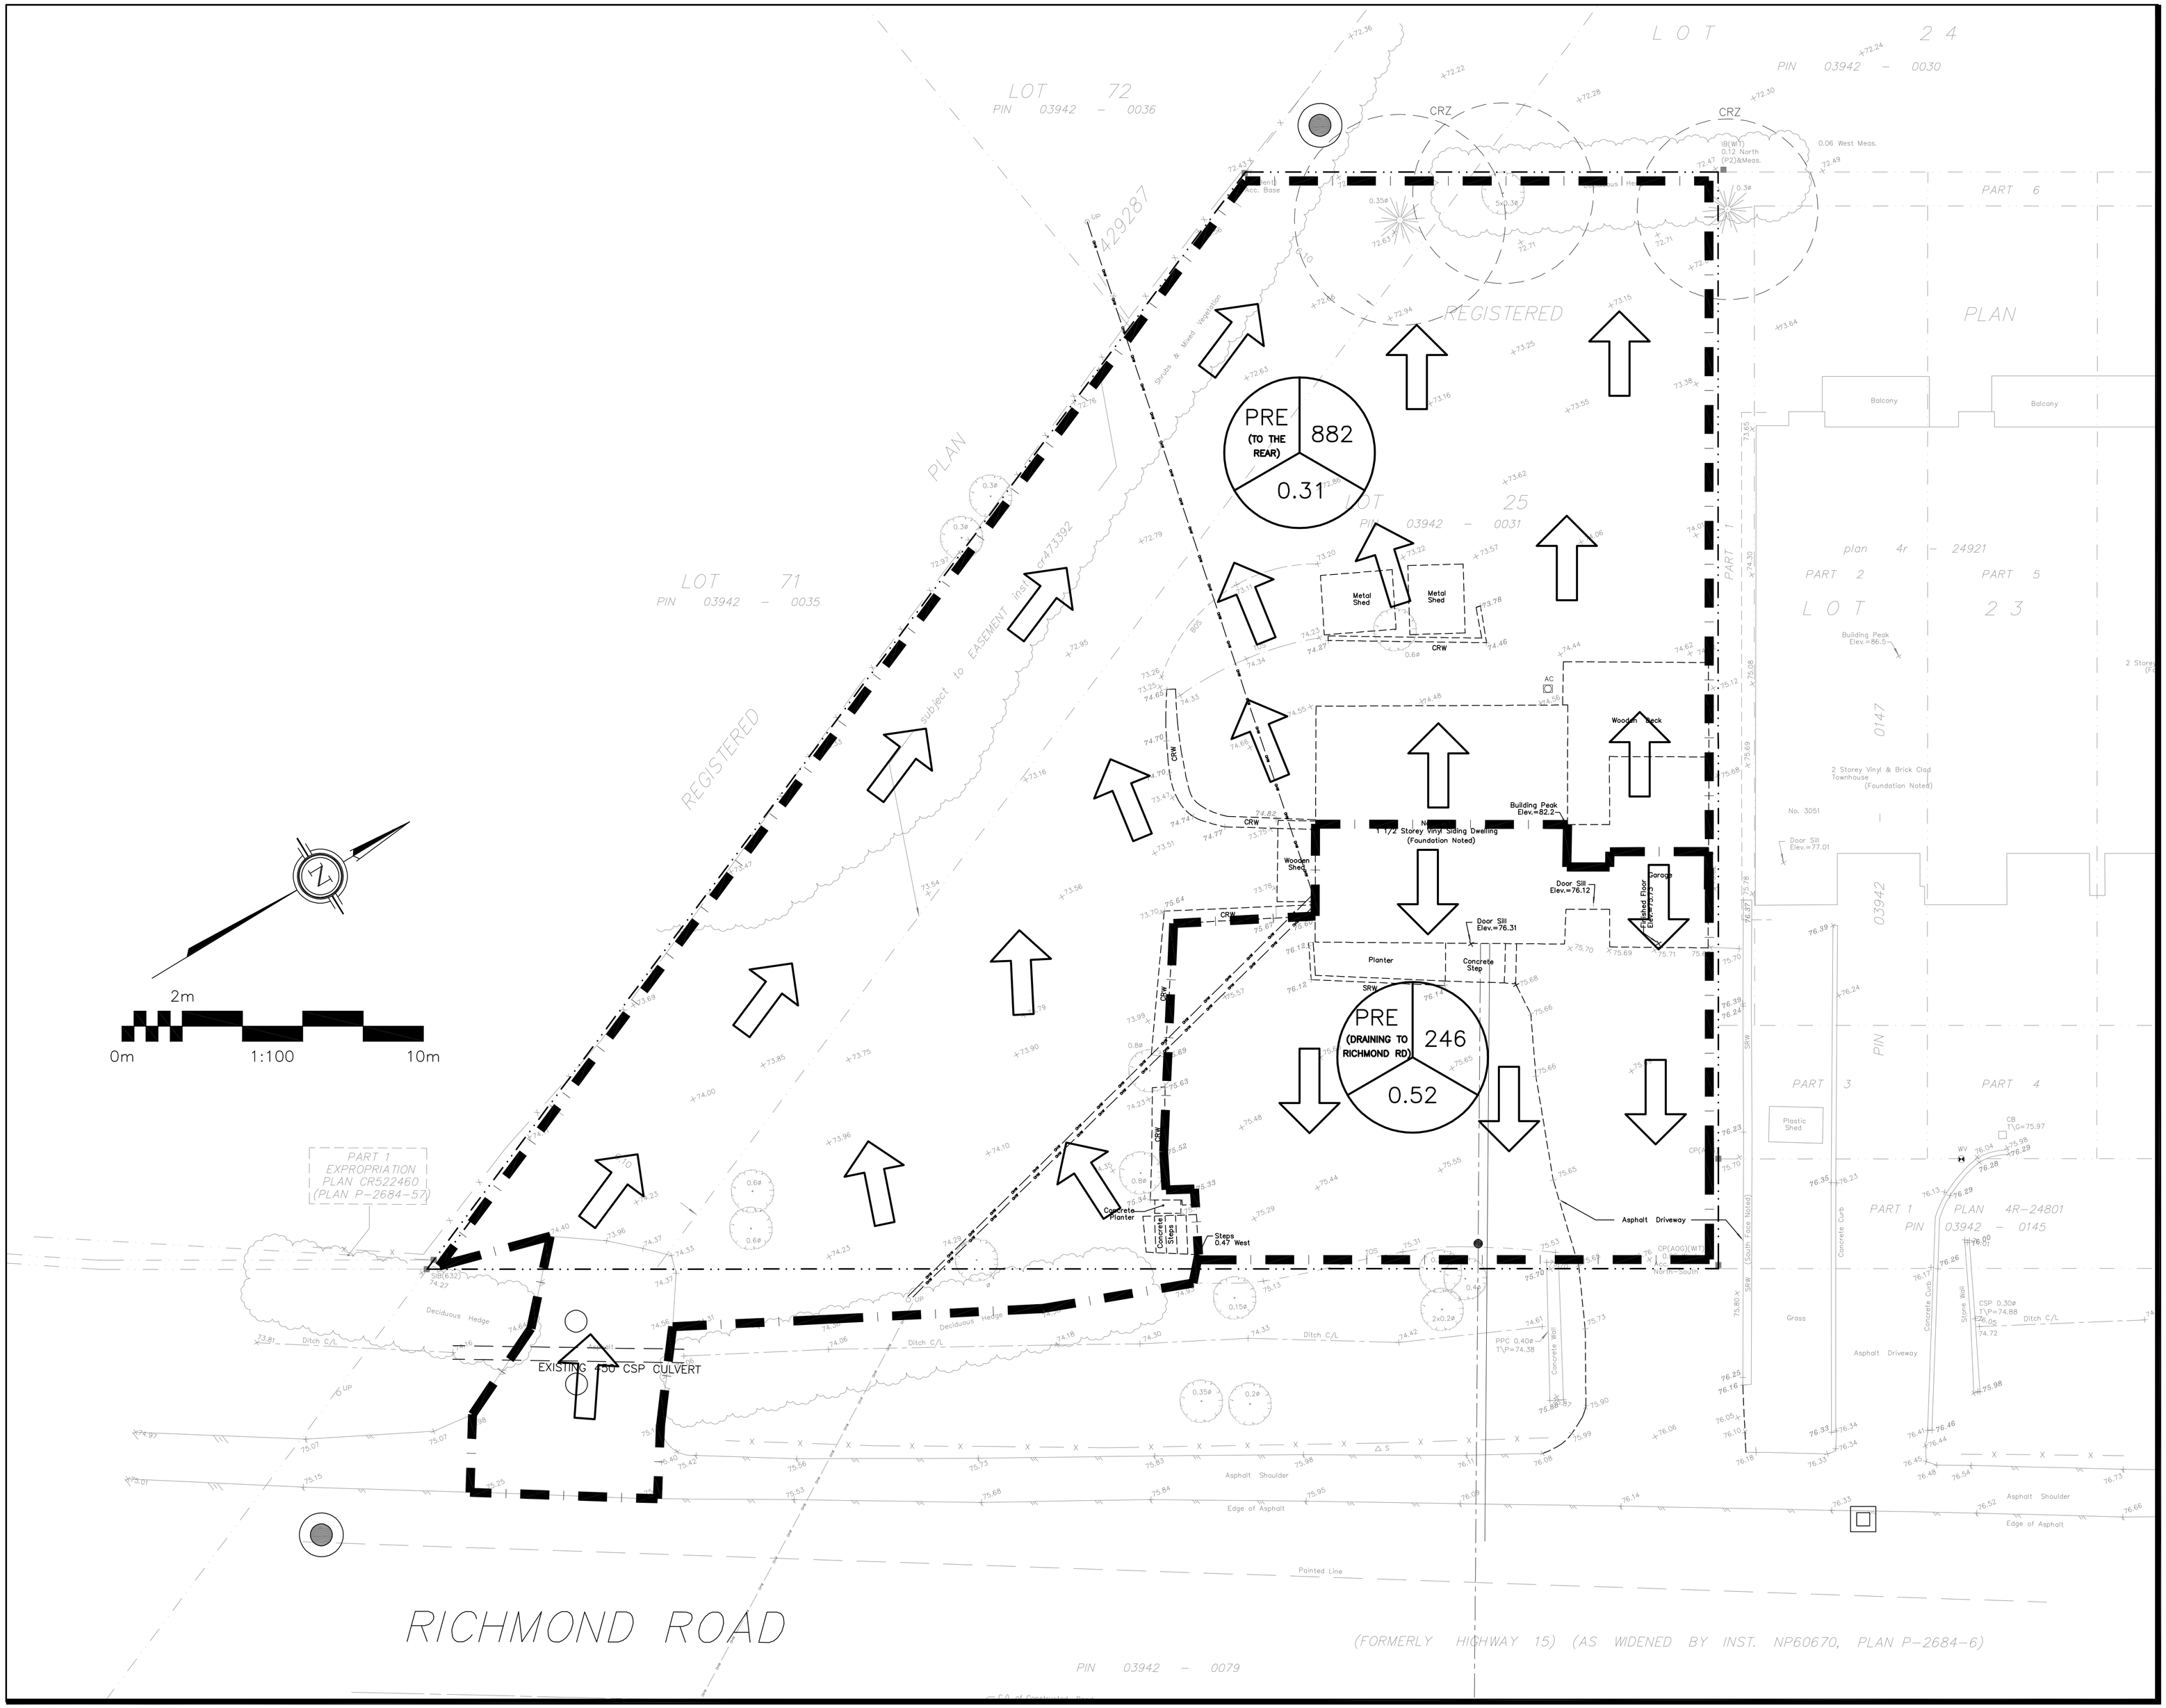

LEGEND

DRAINAGE AREA — AREA (sq.m)

X — XXX

0.XX

5 YEAR RUNOFF COEFFICIENT

DRAINAGE PATTERN

KEY PLAN

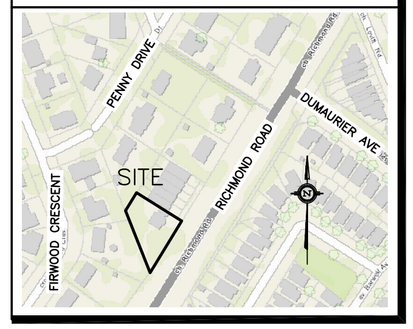

No.	DATE	REVISION
3	JUN 4–25	RE–ISSUED FOR APPROVAL
2	JAN 30–25	ISSUED FOR APPROVAL
1	JAN 9–25	ISSUED FOR COORDINATION

D. B. GRAY ENGINEERING INC.

Stormwater Management · Grading & Drainage · Storm & Sanitary Sewers · Watermains

700 Long Point Circle 613-425-8044

Ottawa, Ontario d.gray@dbgrayengineering.com

Project

PROPOSED 5–STOREY APARTMENT BUILDING 3055 RICHMOND RD

OTTAWA, ONTARIO

Drawing Title

PRE–DEVELOPMENT DRAINAGE PLAN

Engineer's Seal

LICENSED PROFESSIONAL ENGINEER
D.B. GRAY
17016502
JUN 4–25
PROVINCE OF ONTARIO

NOT VALID UNLESS SIGNED & DATED

Drawn	D.B.G
H. Scale	1:100
V. Scale	
Date	JAN 9–25
Job No.	24044

Drawing No.

C–6 of 7