


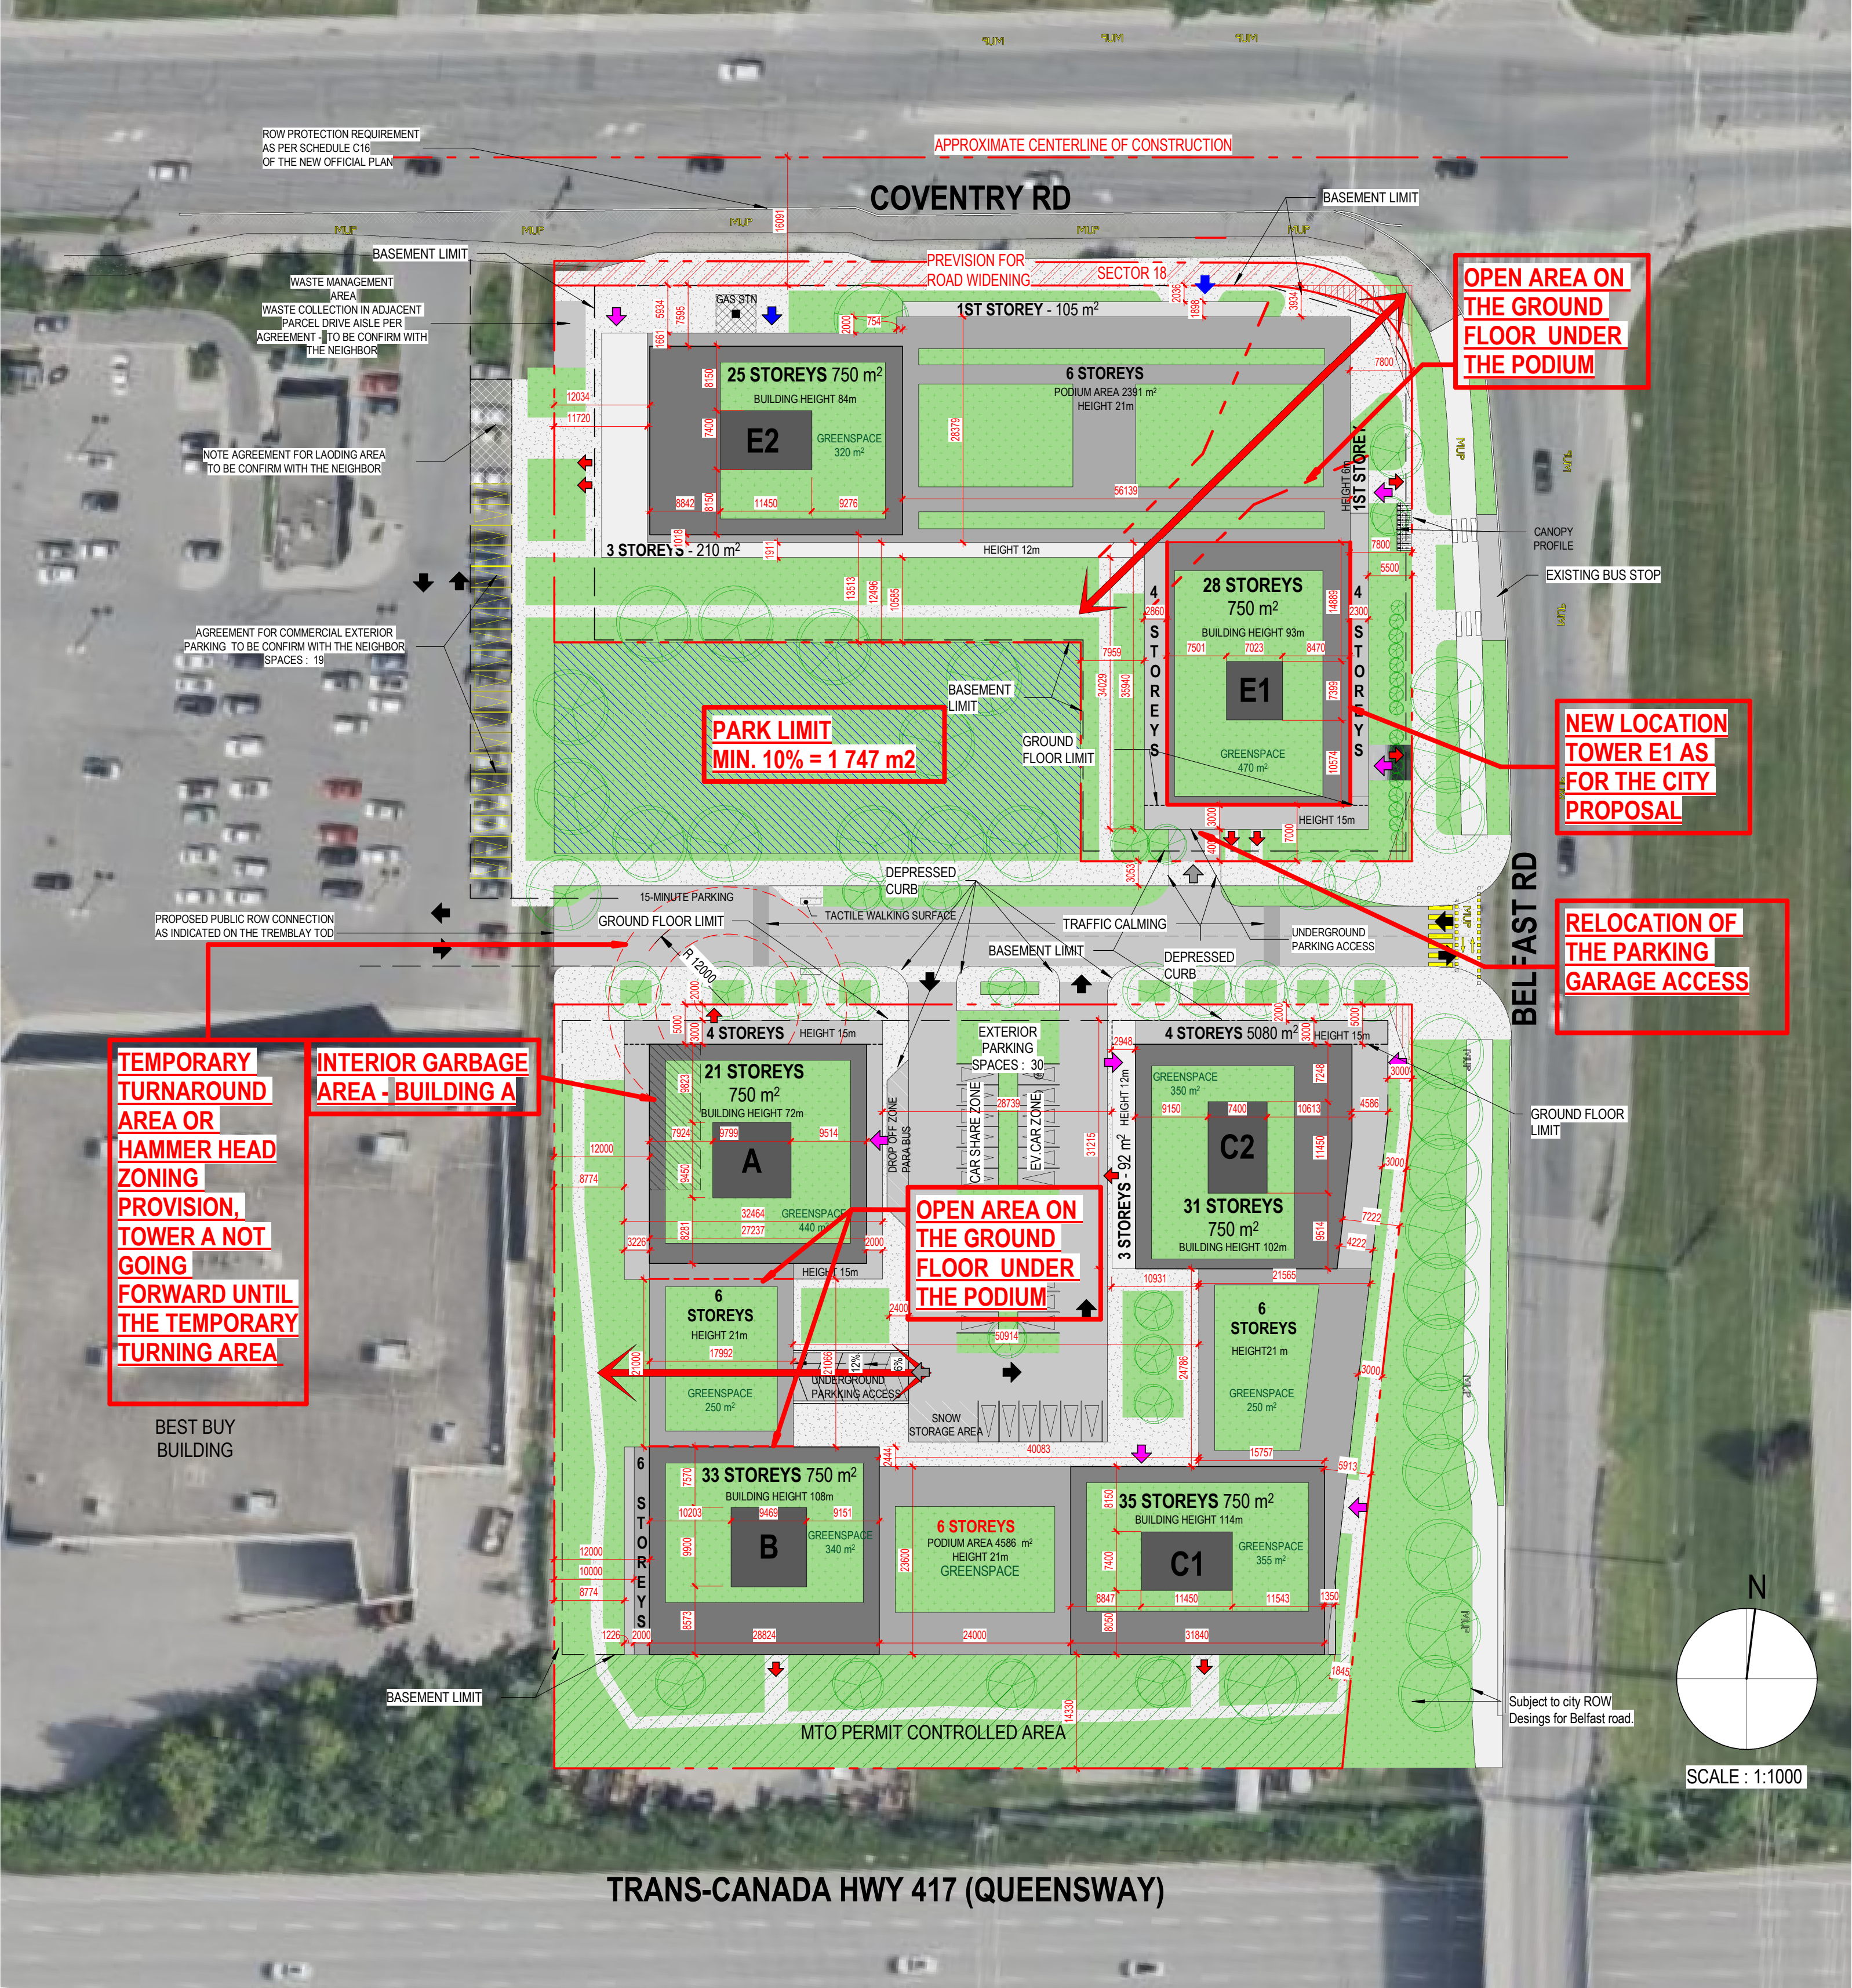

LEGEND OF SITE PLAN:	
	GRASS
	SIDE WALK
	ASPHALT
	PROHIBITED PARKING AREA
	3 STOREYS
	4 STOREYS
	10 STOREYS
	HIGH RISE
	TREE
	PLANT
	RESIDENTIAL BUILDING ENTRANCE
	COMMERCIAL ENTRANCE
	BASEMENT ENTRANCE
	DRIVEWAY DIRECTION
	EMERGENCY EXIT

SITE PLAN OPTION 1