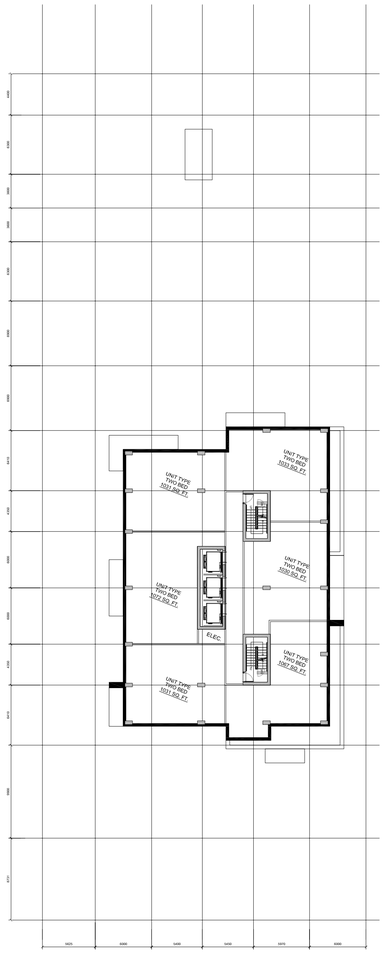

21TH FLOOR PLAN

FLOOR INFO.	
FLOOR AREA	682.7 sq. m.
RESIDENTIAL UNITS	6
ONE BEDROOM UNIT	
TWO BEDROOM UNIT	6

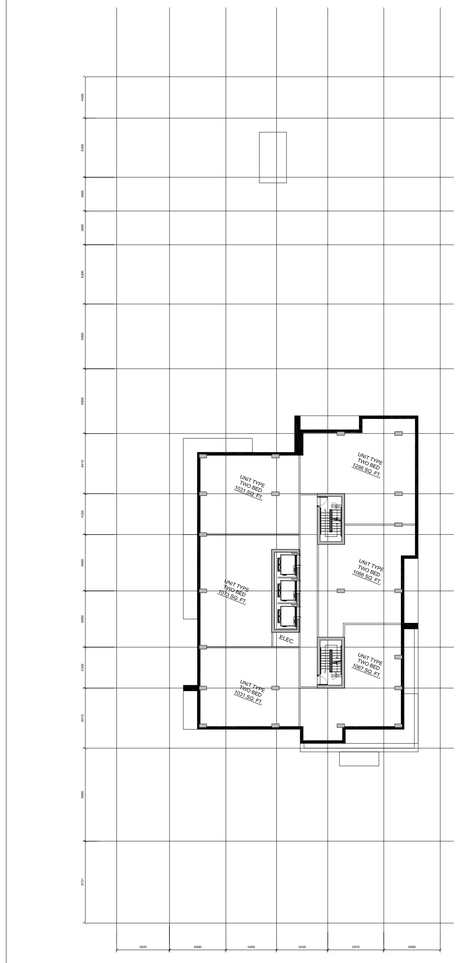

22TH FLOOR PLAN

FLOOR INFO.	
FLOOR AREA	712.7 sq. m.
RESIDENTIAL UNITS	6
ONE BEDROOM UNIT	
TWO BEDROOM UNIT	6

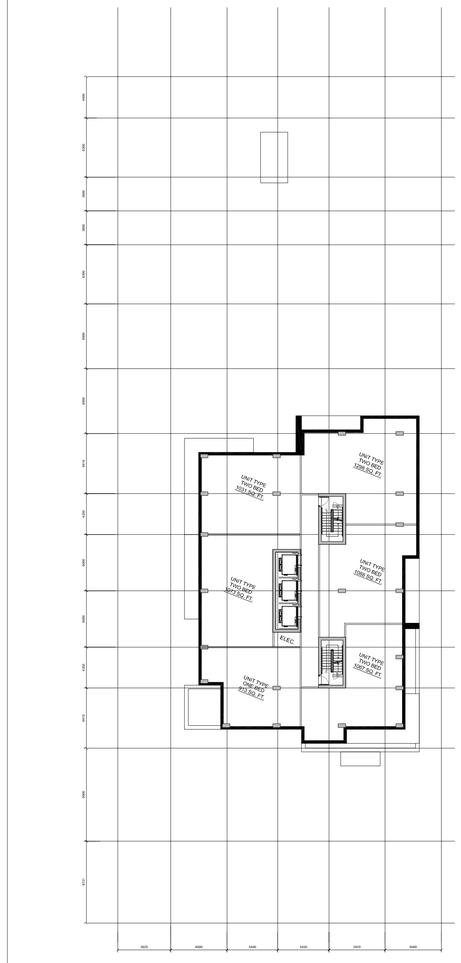

23TH-24TH FLOOR PLAN

FLOOR INFO.	
FLOOR AREA	701.7 sq. m.
RESIDENTIAL UNITS	6
ONE BEDROOM UNIT	1
TWO BEDROOM UNIT	5

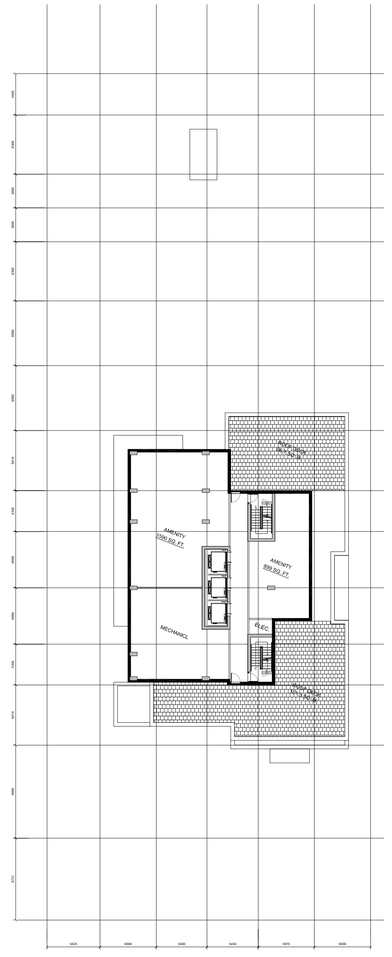

25TH FLOOR PLAN

FLOOR INFO.	
FLOOR AREA	424.0 sq. m.
RESIDENTIAL UNITS	

IT IS THE RESPONSIBILITY OF THE APPROPRIATE CONTRACTOR TO CHECK AND VERIFY ALL DIMENSIONS ON SITE AND TO REPORT ALL ERRORS AND/OR OMISSIONS TO THE ARCHITECT.

ALL CONTRACTORS MUST COMPLY WITH ALL PERTINENT CODES AND BY-LAWS.

THIS DRAWING MAY NOT BE USED FOR CONSTRUCTION UNTIL SIGNED BY THE ARCHITECT.

DO NOT SCALE DRAWINGS.

COPYRIGHT RESERVED.

No.	DESCRIPTION	DATE
01	ISSUED FOR OPA&REZONING - 2ND ROUND	2023/03/17

REVISIONS:

ARCHITECT SEAL:

ONTARIO ASSOCIATION OF ARCHITECTS
RODERICK J. LAHEY
LICENCE
4375

NORTH ARROW:

PROJECT NORTH

CLIENT:

HOMESTEAD

ARCHITECT:

rla/architecture
56 Beech Street, Ottawa, Ontario K1S 3J6
t.613.724.9932 f.613.724.1209 www.rodericklahey.ca

PROJECT TITLE:

210 CLEARVIEW AVE.

OTTAWA ONTARIO

SHEET TITLE:

FLOOR PLANS

DRAWN:	CHECKED:
RLA	RLA
SCALE: 1:300	SHEET No. A05
PROJECT No. 2117	

PLOT DATE: Monday, March 20, 2023

F:\2021\2117 - 200 Clearview Ave\01 Design Development\02 Conceptual Design\01 CAD\2117 - All FLOOR PLANS - Zoning Application_LOPresidential_Ext_1st Round Comments.rvt - ARCH D_(24.00_x_36.00_Inches)