STREET 4

8

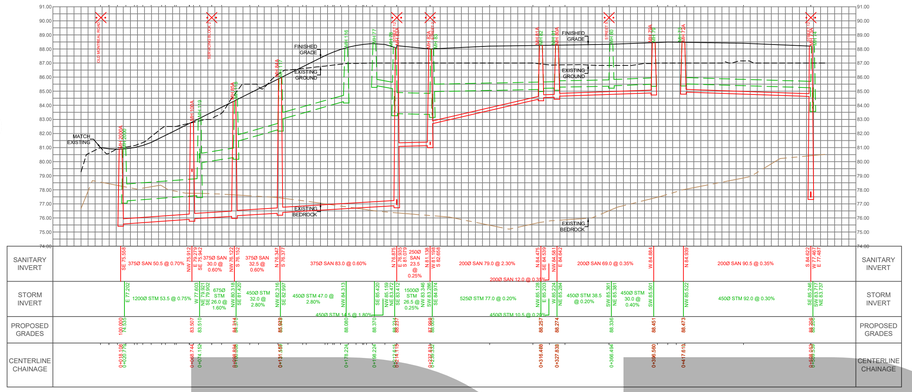

STREET 19

7

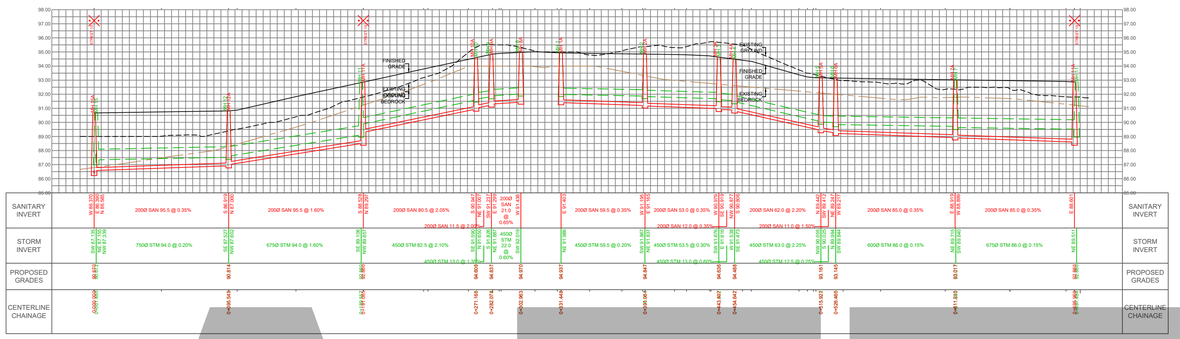

STREET 17

9

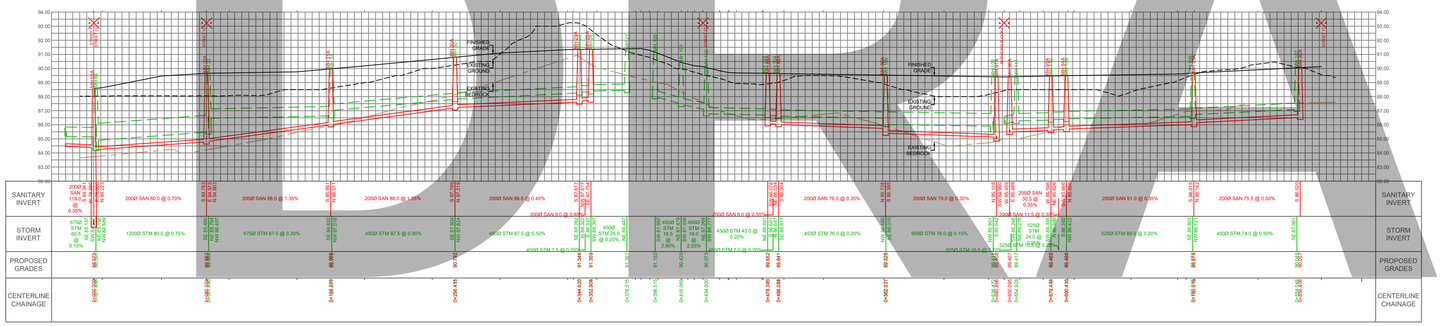

STREET 7

10

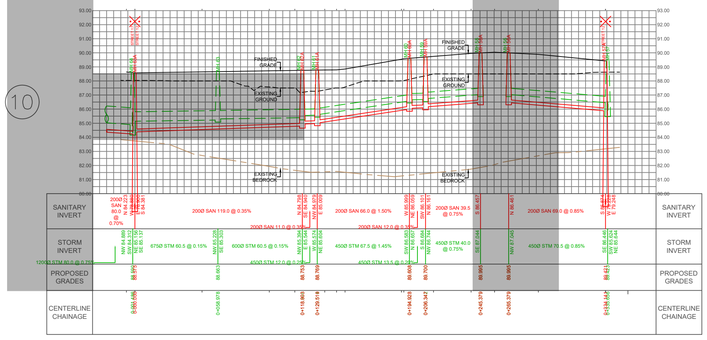

SERVICING BLOCK 2

16

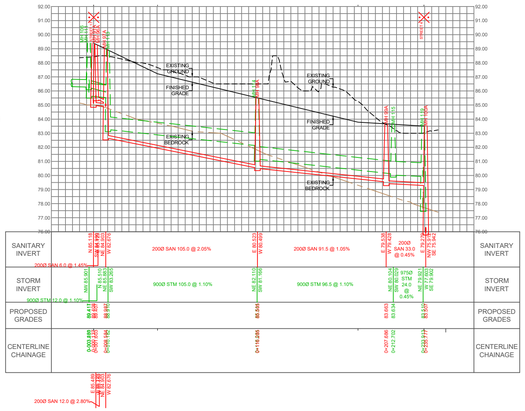

POND INLET

15

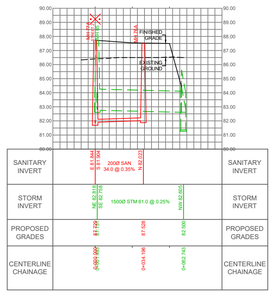

STREET 10

5

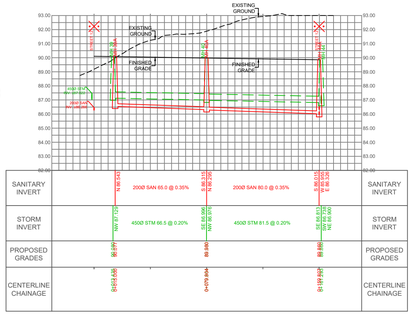

STREET 5

6

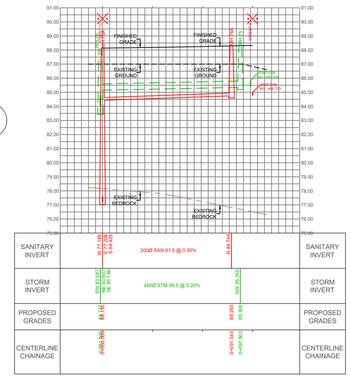

DRAFT

DSEL
120 Iber Road, Unit 103
Stittsville, Ontario, K2S 1E9
Tel. (613) 836-0856
Fax. (613) 836-7183
www.DSEL.ca

CARDINAL CREEK
VILLAGE SOUTH

CITY OF OTTAWA

PROFILES

SCALE:	1:2000	PROJECT No.:	19-1153
DATE:	OCTOBER 2024	DRAWING:	7