APP. No. 0064 - 4 - 698 OC - 5816

APPROVED JAN. 17, 1991
"ROBERT J. MEISNER"
ASSISTANT EXAMINER OF SURVEYS

Parts 1,2,3&4 All of Parcel 5 - 4 Section Gloucester - 2 (R.F.)
Part 2 Subject to easement in Inst. OT 39058
Part 4 " " " " NS70986

I REQUIRE THIS PLAN TO BE DEPOSITED UNDER THE LAND TITLES ACT
DATE Oct. 31/90
George D. Annis
Ontario Land Surveyor

PLAN 4R- 7577
RECEIVED AND DEPOSITED
DATE JAN. 29, 1991
"J. H. HALE"
LAND REGISTRAR FOR THE LAND TITLES DIVISION OF OTTAWA CARLETON No. 4

PLAN OF SURVEY OF
PART OF NORTH HALF LOT 5 CONCESSION 2 (RIDEAU FRONT) (formerly Twp. of Gloucester) NOW CITY OF OTTAWA

REGIONAL MUNICIPALITY OF OTTAWA-CARLETON

SURVEYED BY ANNIS, O'SULLIVAN, VOLLEBEKK LTD. 1990.

SCALE : 1 : 1250
50 37.5 25 12.5 0 25 50 METRES

METRIC.

Distances shown on this plan are in metres and can be converted to feet by dividing by 0.3048

SHORELINE TABLE
ORIGIN STATION "A"

SHORELINE POINT	BEARING ° ' "	DISTANCE IN METRES
1	N 15 35 00 E	117.92
2	N 10 07 10 E	128.44
3	N 4 33 00 E	137.75
4	N 0 28 50 W	148.82
5	N 3 24 10 W	157.75
6	N 6 31 20 W	168.77
7	N 9 58 30 W	179.69
8	N 13 14 10 W	192.46
9	N 14 54 30 W	203.12
10	N 17 04 50 W	216.49
11	N 18 47 50 W	225.15
12	N 19 30 40 W	229.47
13	N 19 52 20 W	230.43
14	N 20 27 10 W	229.60
15	N 20 48 20 W	231.02
16	N 20 35 10 W	233.81
17	N 21 14 10 W	238.27
18	N 20 54 30 W	242.00
19	N 21 29 00 W	248.44
20	N 22 17 10 W	256.07
21	N 23 53 00 W	267.49
22	N 25 27 40 W	280.29
23	N 26 46 10 W	292.22
24	N 27 11 10 W	292.85
25	N 27 20 40 W	296.36
26	N 28 37 00 W	306.31
27	N 29 46 20 W	318.13
28	N 30 30 30 W	326.64
29	N 30 49 00 W	332.38
30	N 30 57 00 W	348.99

SHORELINE TABLE PER PLAN 5R-11318 AND MEAS

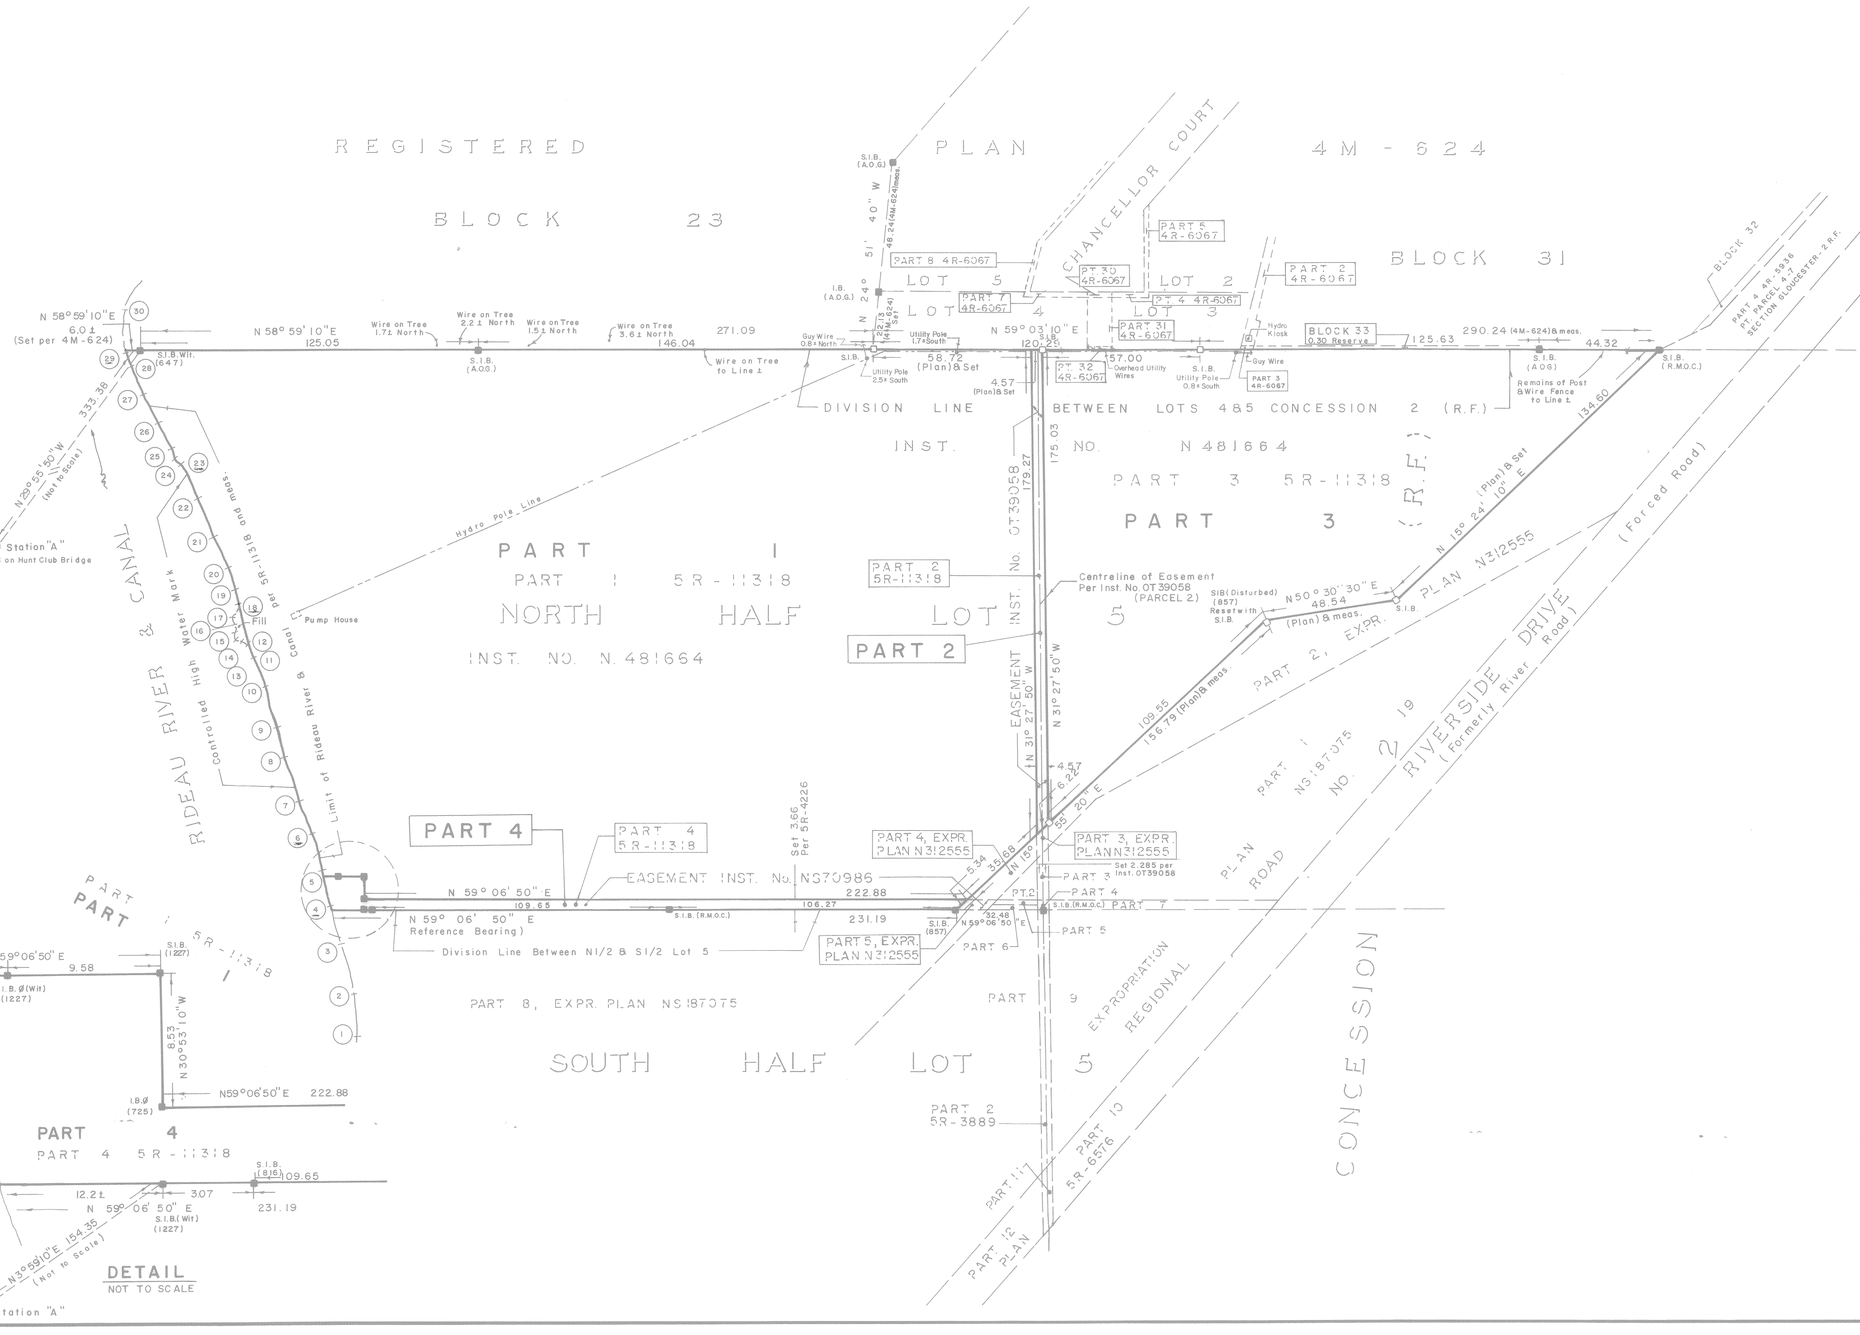

CAUTION
This plan is not a plan of subdivision within the meaning of The Planning Act.

SURVEYOR'S CERTIFICATE
I HEREBY CERTIFY THAT:
1. This survey and plan are correct and in accordance with The Surveys Act and The Land Titles Act and the regulations made thereunder.
2. The survey was completed on the 24th day of Oct., 1990

Oct. 31/90
Date

George D. Annis
Ontario Land Surveyor

NOTES & LEGEND
Survey Monument Planted shown thus
Survey Monument Found shown thus

S.I.B.	Denotes	Standard Iron Bar
S.S.I.B.	"	Short Standard Iron Bar
I.B.	"	Iron Bar
I.B.Ø	"	Iron Bar Round
R.I.B.	"	Round Iron Bar
C.C.	"	Cut Cross
I.P.	"	Iron Pipe
Acc.	"	Accepted
Wit.	"	Witness
P.&W.	"	Post & Wire
A.O.G.	"	Annis, O'Sullivan, Vollebekk Ltd.
(RMOC)	"	Regional Municipality of Ottawa - Carleton
(647)	"	H.R. Farley O.L.S.
(725)	"	R.W. Arnett O.L.S.
(816)	"	W.J. MacLean O.L.S.
(1227)	"	L.E. Ross O.L.S.
(SU)	"	Source Unkown
(Plan)	"	Plan 5R-11318
(857)	"	Fairhall, Moffatt, Woodland Ltd.

Bearings are astronomic, derived from the division line between N 1/2 & S1/2 Lot 5 Concession 2 (R.F) having a bearing of N 59°06' 50" E as shown on Expropriation Plan No. NS. 187075.

FROM THE OFFICE OF
ANNIS, O'SULLIVAN, VOLLEBEKK LTD.
ONTARIO LAND SURVEYORS
NEPEAN (OTTAWA) EMBRUN, ONTARIO.