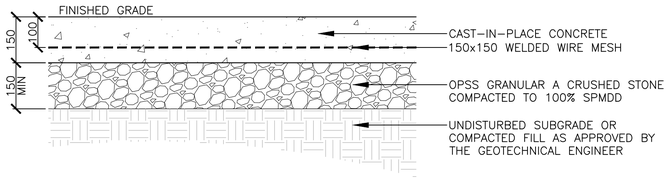

1 CONCRETE PAVING

1:10

CONTROL JOINT (CJ)

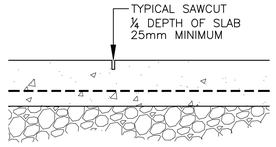

NOTES:
1. REFER TO DRAWINGS FOR JOINT LAYOUT
2. SAWCUT WITHIN 48 HOURS OF POUR
3. NO TOOLED EDGES

EXPANSION JOINT (EJ)

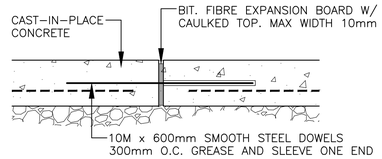

NOTES :
1. REFER TO DRAWINGS FOR JOINT LAYOUT
2. ALL STEEL DOWELS TO BE EPOXY – COATED
3. NO TOOLED EDGES

2 CONCRETE JOINTS

1:10

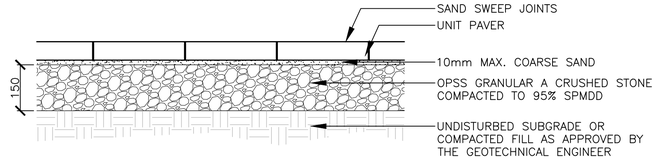

3 UNIT PAVING

1:10

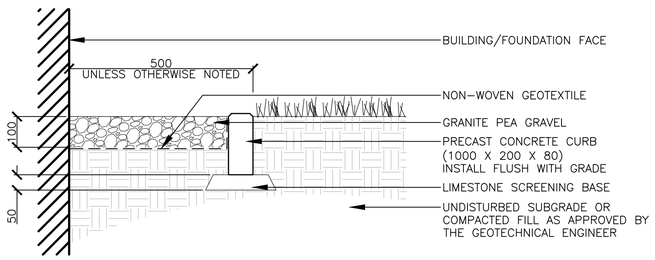

4 MAINTENANCE EDGE

1:10

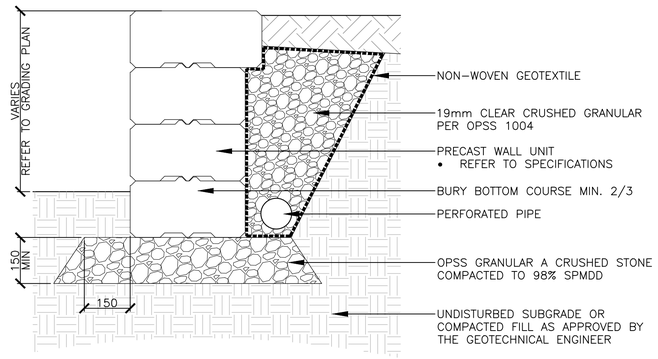

NOTES:
- INSTALL EXPANSION JOINT BETWEEN WALL AND ANY ADJACENT CONCRETE PAVING
- CONTRACTOR TO SUBMIT ENGINEER STAMPED SHOP DRAWINGS FOR APPROVAL PRIOR TO INSTALL

5 PRECAST RETAINING WALL

1:10

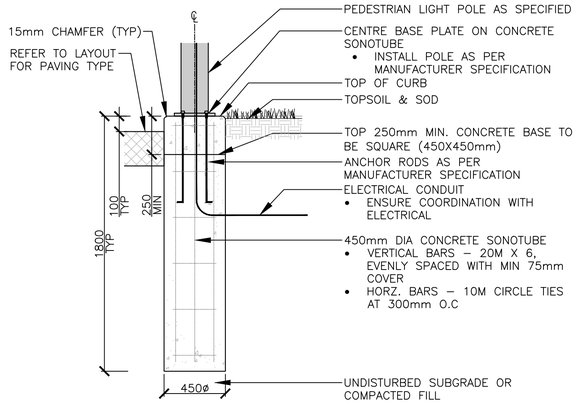

6 PEDESTRIAN LIGHT

1:20

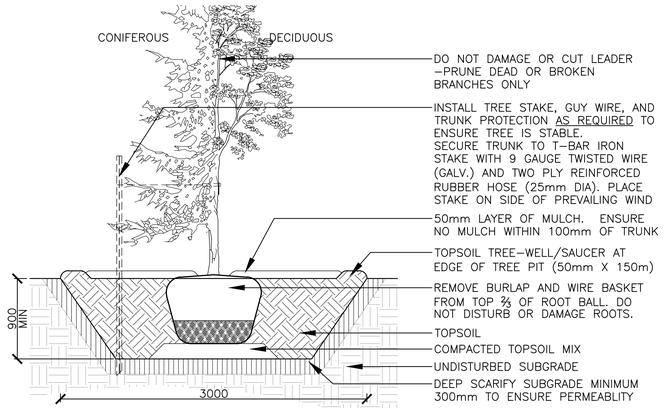

NOTES:
- TREE STAKES ARE GENERALLY ARE TO BE USED FOR CONDITIONS WHERE THE INSTALLED TREE IS UNSTABLE AND/OR BECOMES UNSTABLE
- ALLOW 10mm TO 25mm SLACK ON GUY WIRE SUPPORT FOR TREE
- TOP OF ROOT BALL TO RETAIN SAME ELEVATION AS GROWING CONDITIONS
- REMOVE STAKES ONE YEAR AFTER INSTALL
- INSTALL STAKE BEYOND EDGE OF ROOT BALL

7 TREE PLANTING

N.T.S.

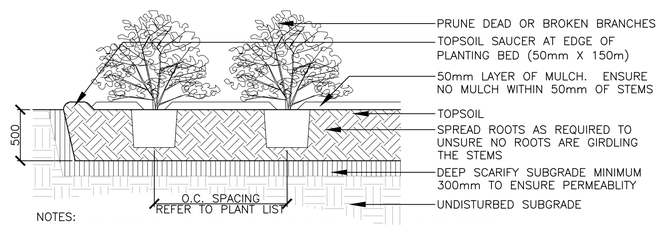

NOTES:
- TOP OF ROOT BALL TO RETAIN SAME ELEVATION AS GROWING CONDITIONS

8 SHRUB PLANTING

N.T.S.

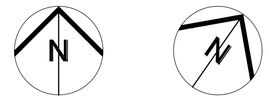

No Nº	ISSUE/REVISION ÉMISSION/RÉVISION	DATE DD/MM/YY
8	ISSUED FOR SPA RESUBMISSION	11/04/24
7	ISSUED FOR SPA RESUBMISSION	12/03/24
6	RESPONSE TO REVIEW COMMENTS	22/01/24
5	REISSUED FOR SPA	24/10/23
4	ISSUED FOR SPA	18/05/23
3	ISSUED FOR RE-ZONING	12/05/23
2	ISSUED FOR RE-ZONING	20/04/23
1	ISSUED FOR RE-ZONING	18/01/23

BRYDEN GIBSON
ARCHITECTS INCORPORATED
1066 Somerset Street West, Suite 200, Ottawa Ontario, K1Y 4T3
Telephone: 613.724.9914 E-mail: architecture@brydengibson.ca

PROJECT NAME / NOM DU PROJET

Taite Residence

121 Brae Cres, Stittsville, ON K2S 1P1

DRAWING TITLE / TITRE DU DESSIN

LANDSCAPE DETAILS

JOB No / N° DE PROJET: 2157-01	DATE / DATE: JAN 2023
SCALE / ECHELLE: AS NOTED	PRINTING SCALE/ ÉCHELLE D'IMPRESSION
CONCEPTION BY / CONÇUS PAR: SW	IF THIS BAR IS NOT 25mm LONG, ADJUST YOUR PRINTING SCALE. SI CETTE LIGNE NE MESURE PAS 25mm, AJUSTER VOTRE ÉCHELLE D'IMPRESSION.
DRAWN BY / DESSINÉ PAR: SW	
CHECKED BY / VÉRIFIÉ PAR: JC	

ARCHITECT'S STAMP

ASSOCIATION OF LANDSCAPE ARCHITECTS ONTARIO
JERROLD S. CORUSTI
OALA
MEMBER

SCEAU D'ARCHITECTE

DRAWING No / DESSIN N°: L2.0

REVISION No / RÉVISION N°: 0