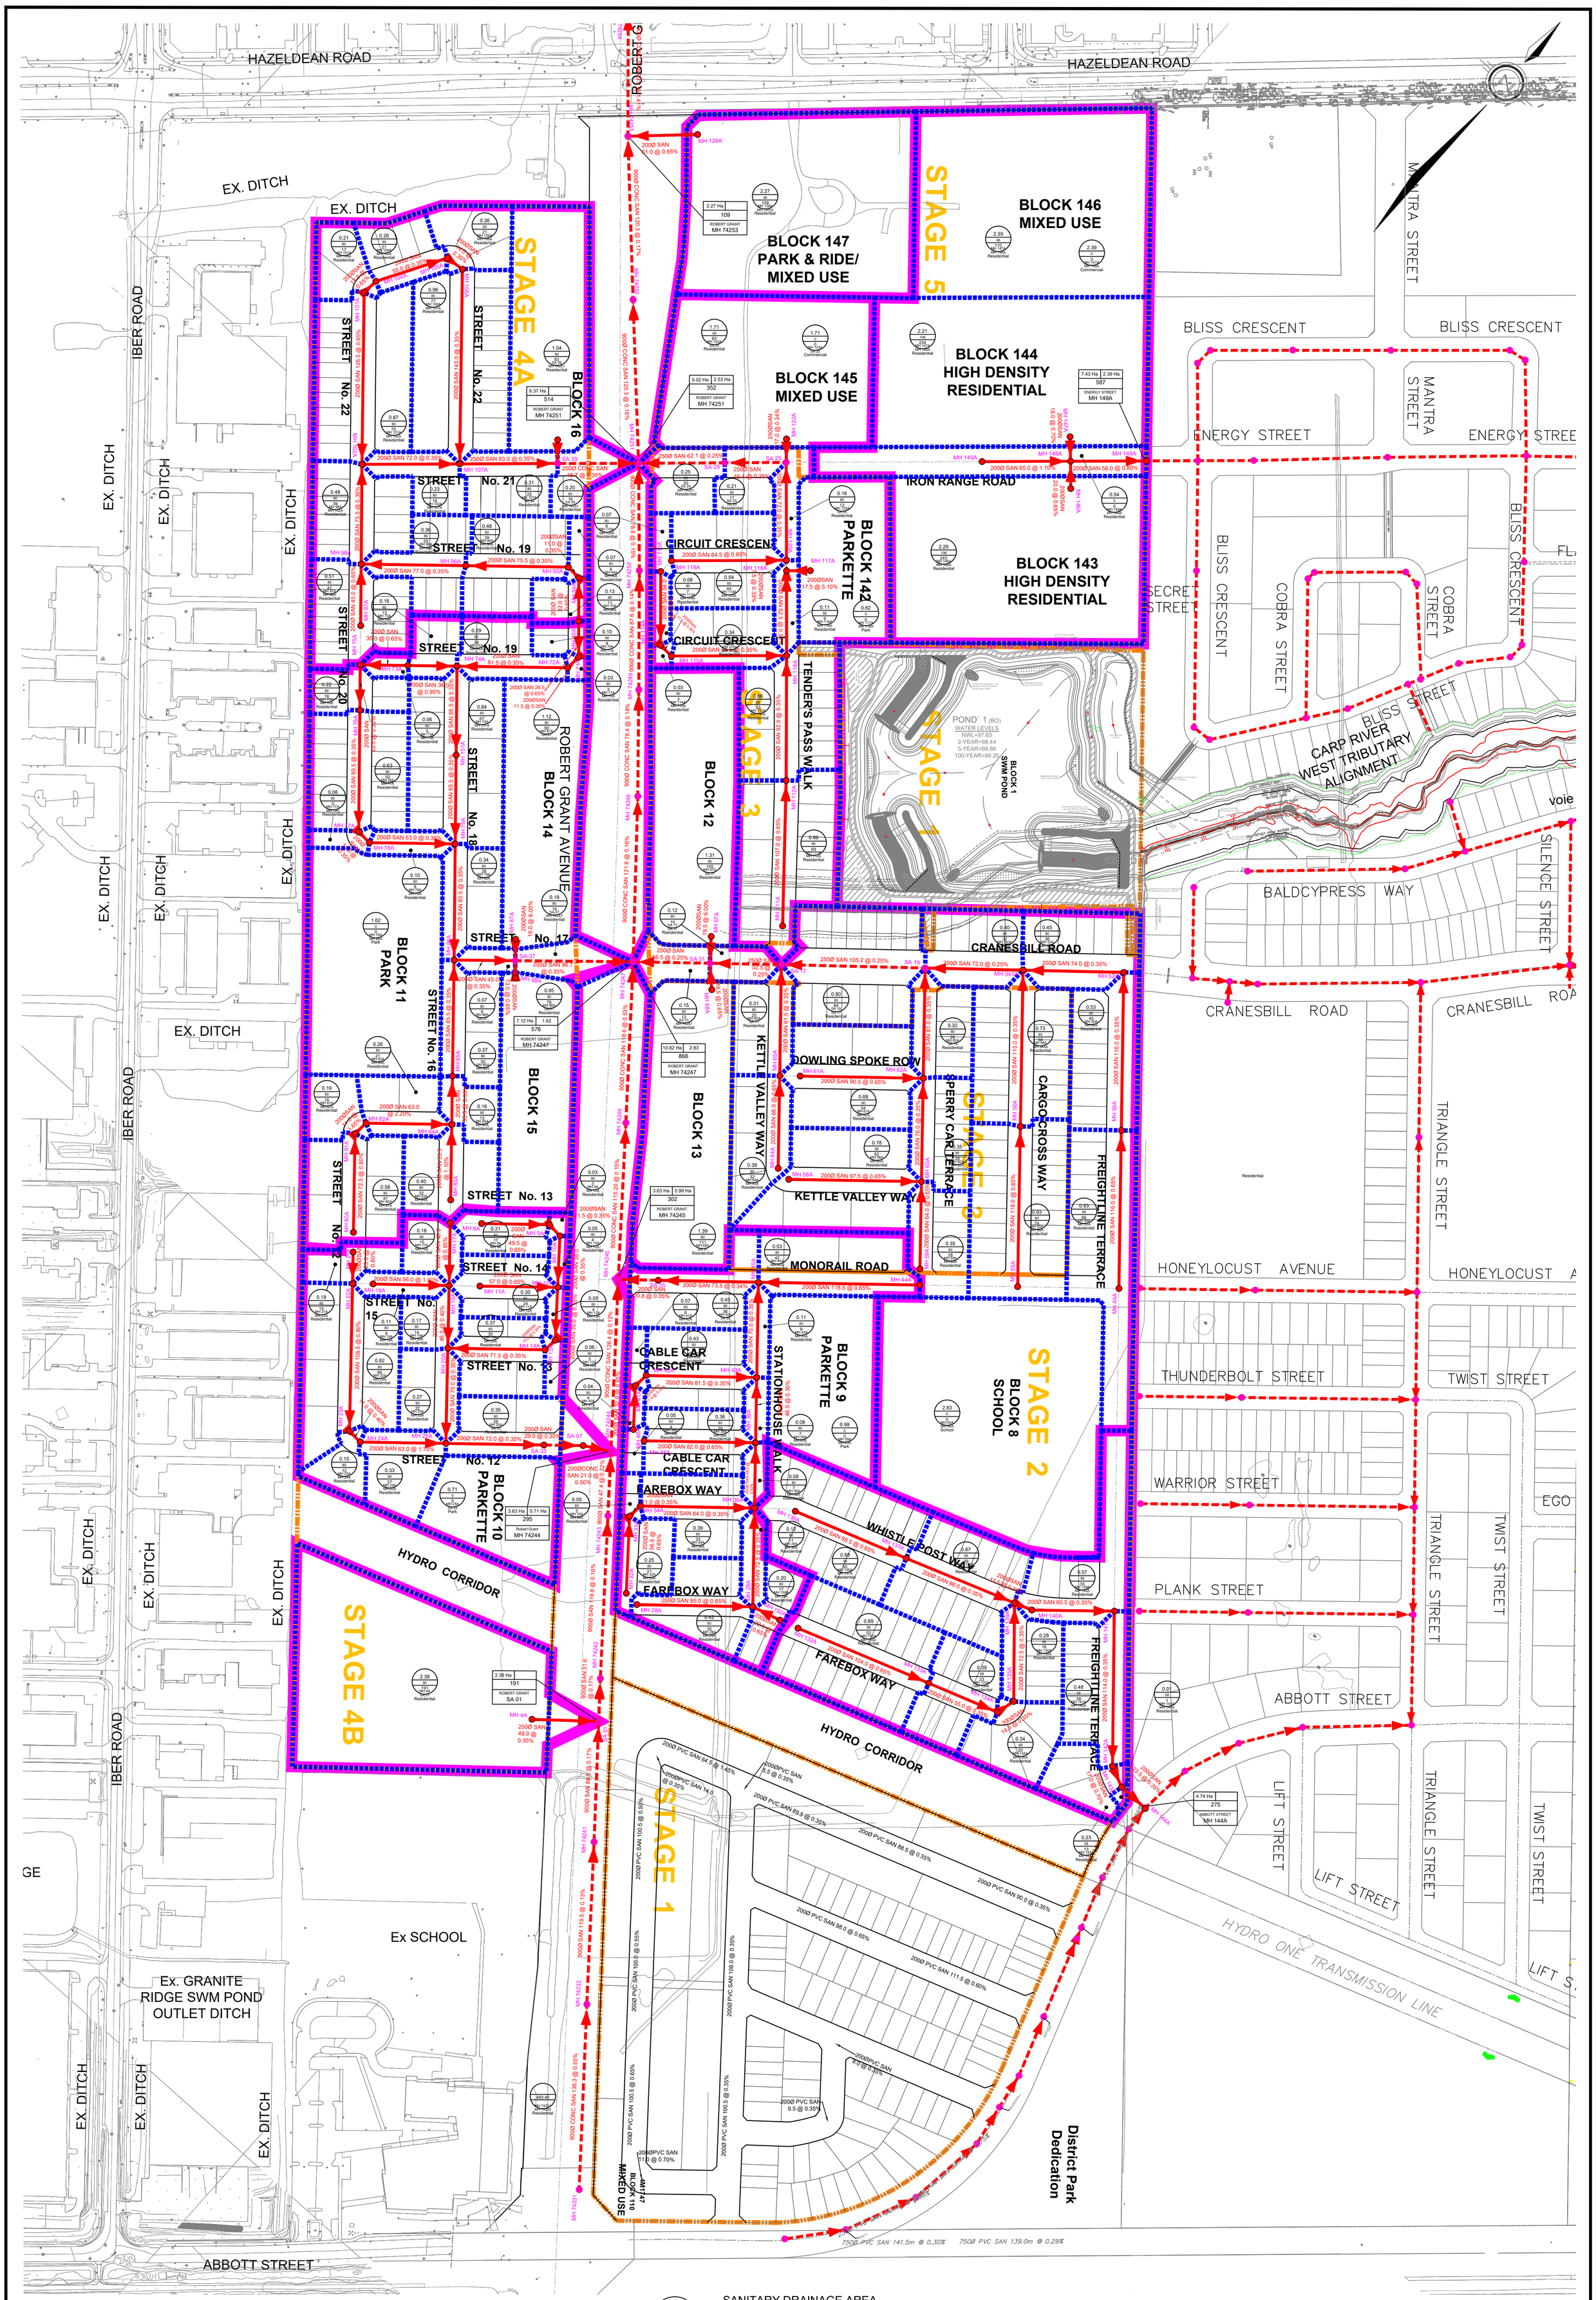

LEGEND

- SITE BOUNDARY
- PROPOSED SANITARY SEWER
- EXISTING SANITARY SEWER
- SANITARY SEWER BY OTHERS
- OVERALL SANITARY DRAINAGE AREA
- SANITARY DRAINAGE BOUNDARY
- PROPOSED SANITARY MANHOLE
- EXTERNAL SANITARY MANHOLE

7.50Ha — SANITARY DRAINAGE AREA
85 — POPULATION PER HECTARE
638 — TOTAL POPULATION
MH UP — UPSTREAM MANHOLE
MH DOWN — DOWNSTREAM MANHOLE
RESIDENTIAL — TRIB TYPE

3.2 Ha | 1.4 Ha — RESIDENTIAL AREA / PARK/COMMERCIAL/INSTITUTIONAL AREA
436 — POPULATION
MH 100A — UPSTREAM MANHOLE
MH 101A — DOWNSTREAM MANHOLE

DSEL
120 Iber Road, Unit 103
Stittsville, Ontario, K2S 1E9
Tel. (613) 836-0856
Fax. (613) 836-7183
www.DSEL.ca

ABBOTT'S RUN PRELIMINARY DESIGN CITY OF OTTAWA

SANITARY SERVICING PLAN

SCALE:	1:2000	PROJECT No.:	22-1295
DATE:	MAY 2025	DRAWING:	03