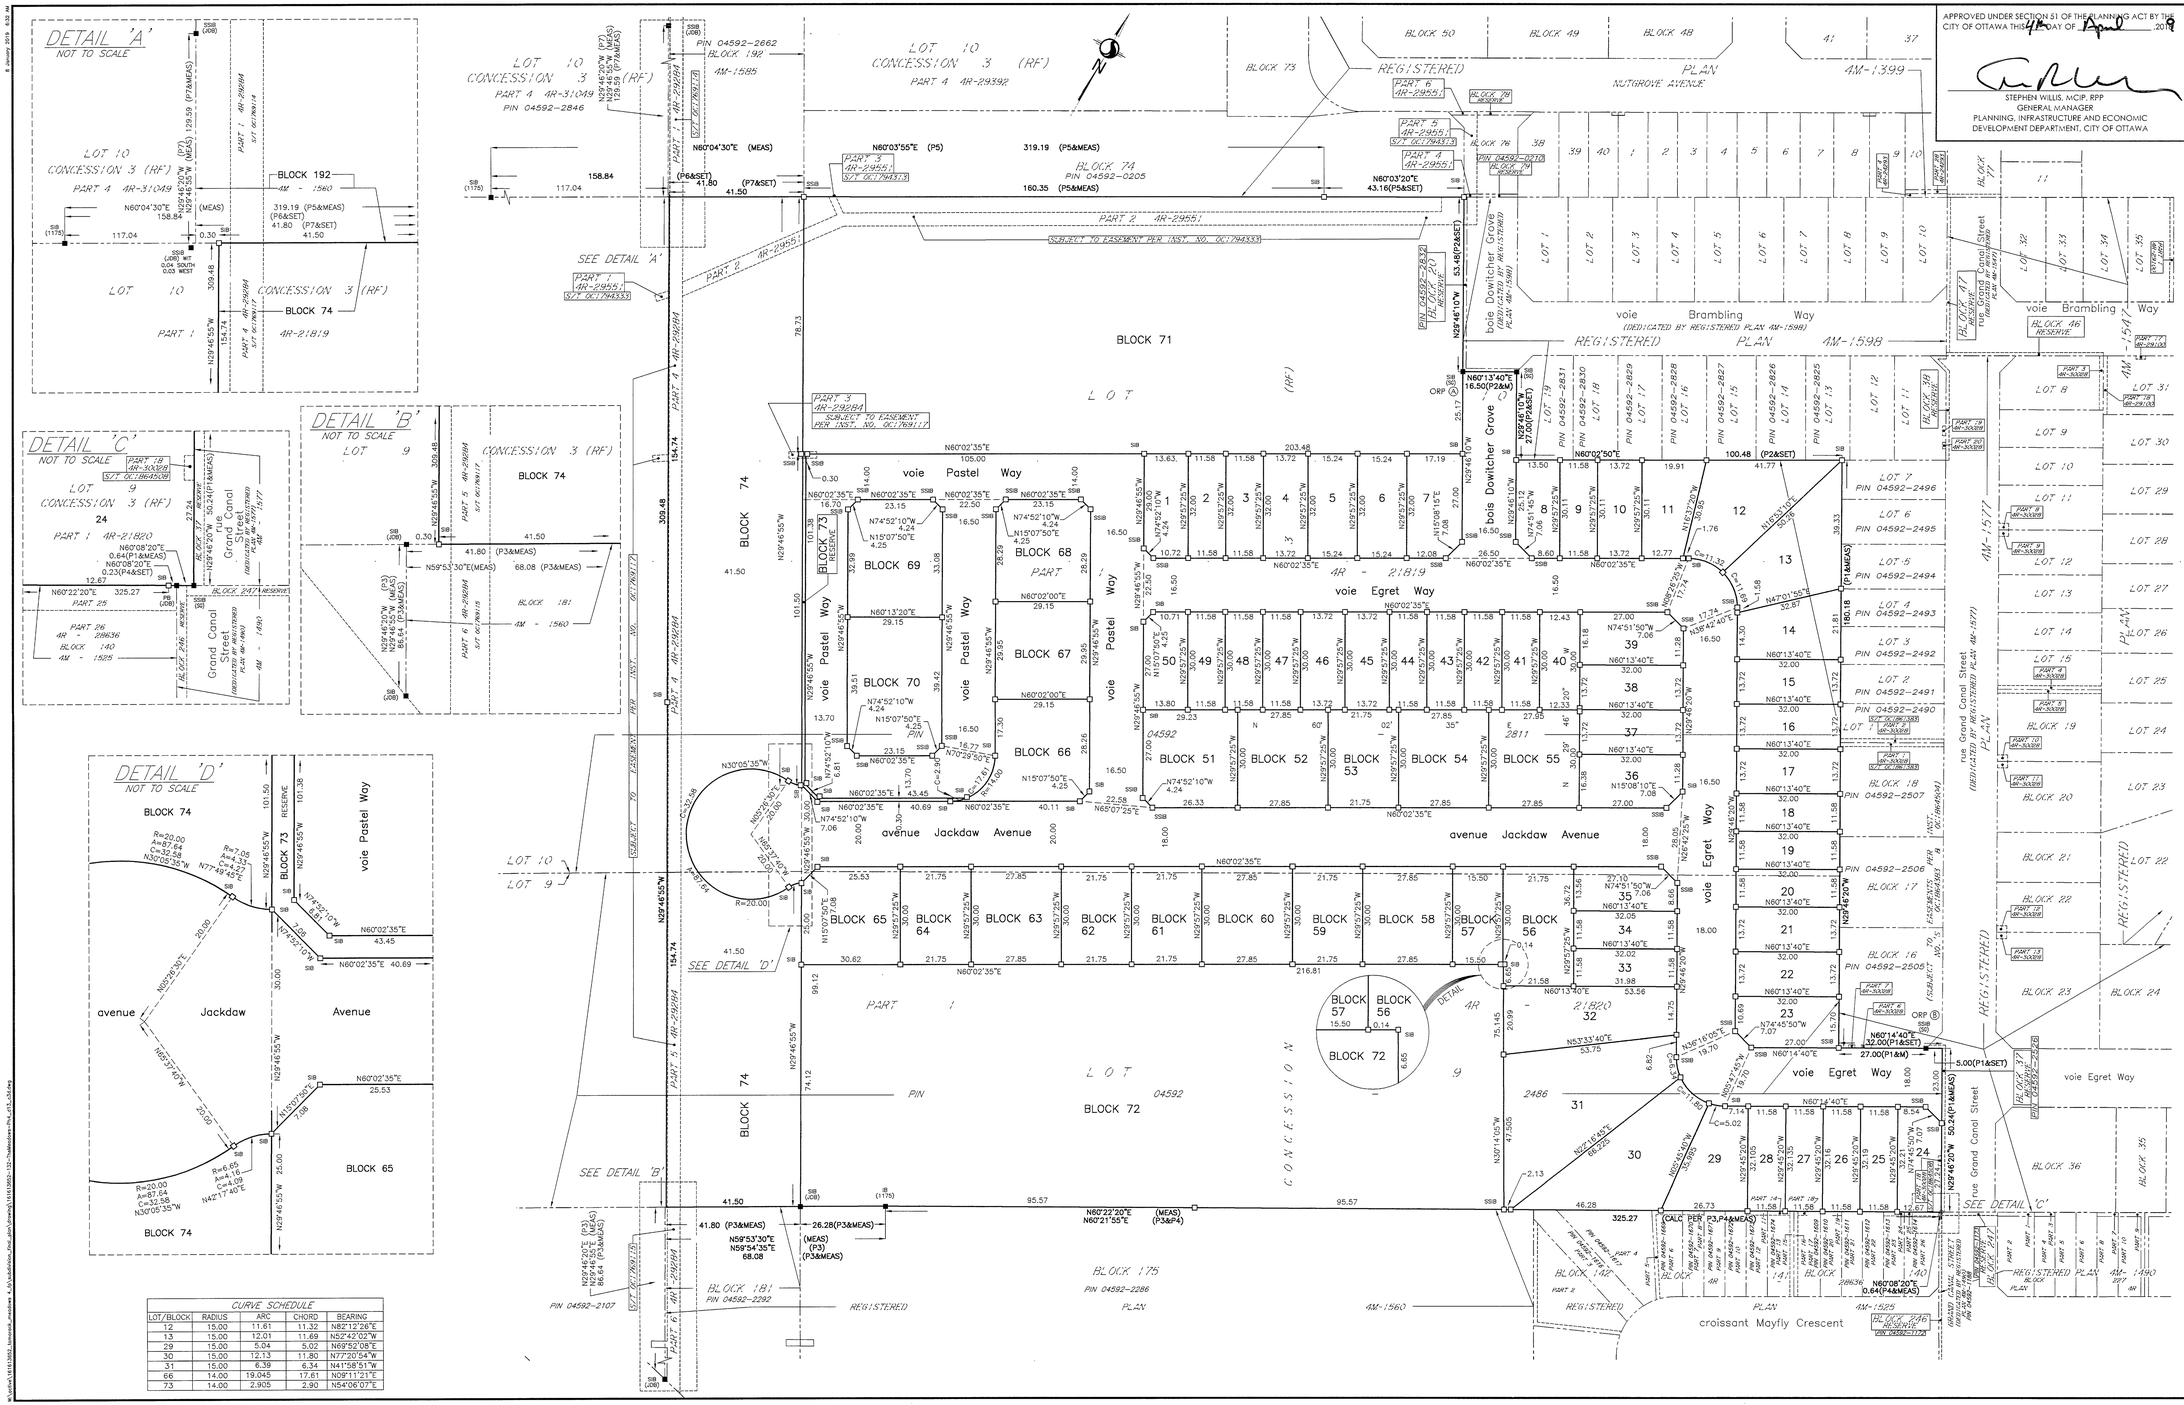
DETAIL 'A'
NOT TO SCALE
DETAIL 'B'
NOT TO SCALE
DETAIL 'C'
NOT TO SCALE
DETAIL 'D'
NOT TO SCALE
LOT 10 CONCESSION 3 (RF)
PART 4 4R-31049
PIN 04592-2846
PIN 04592-2662
BLOCK 192
4M-1585
PART 4 4R-29392
BLOCK 73
BLOCK 74
PIN 04592-0205
BLOCK 71
BLOCK 72
BLOCK 75
BLOCK 181
BLOCK 175
PIN 04592-2286
PIN 04592-2292
PIN 04592-2107
REGISTERED PLAN NUTGROVE AVENUE
4M-1399
REGISTERED PLAN 4M-1598
voie Brambling Way
(DEDICATED BY REGISTERED PLAN 4M-1598)
voie Pastel Way
voie Egret Way
avenue Jackdaw Avenue
croissant Mayfly Crescent
bois Dowitcher Grove
(DEDICATED BY REGISTERED PLAN 4M-1598)
Grand Canal Street
(DEDICATED BY REGISTERED PLAN 4M-1577)
REGISTERED PLAN 4M-1577
REGISTERED PLAN 4M-1490
REGISTERED PLAN 4M-1525
REGISTERED PLAN 4M-1560
SEE DETAIL 'A'
SEE DETAIL 'B'
SEE DETAIL 'C'
SEE DETAIL 'D'
PART 1 4R-21819
PART 2 4R-29551
PART 3 4R-29284
PART 4 4R-29284
PART 5 4R-29284
PART 6 4R-29284
PART 7 4R-29551
SUBJECT TO EASEMENT PER INST. NO. OC1794333
SUBJECT TO EASEMENT PER INST. NO. OC1769117
BLOCK 68
BLOCK 69
BLOCK 70
BLOCK 67
BLOCK 66
BLOCK 65
BLOCK 64
BLOCK 63
BLOCK 62
BLOCK 61
BLOCK 60
BLOCK 59
BLOCK 58
BLOCK 57
BLOCK 56
BLOCK 55
BLOCK 54
BLOCK 53
BLOCK 52
BLOCK 51
BLOCK 50
BLOCK 49
BLOCK 48
BLOCK 76
BLOCK 77
BLOCK 46
BLOCK 47
BLOCK 18
BLOCK 17
BLOCK 16
BLOCK 19
BLOCK 20
BLOCK 21
BLOCK 22
BLOCK 23
BLOCK 24
BLOCK 25
BLOCK 26
BLOCK 27
BLOCK 28
BLOCK 29
BLOCK 30
BLOCK 31
BLOCK 32
BLOCK 33
BLOCK 34
BLOCK 35
BLOCK 36
BLOCK 37
BLOCK 38
BLOCK