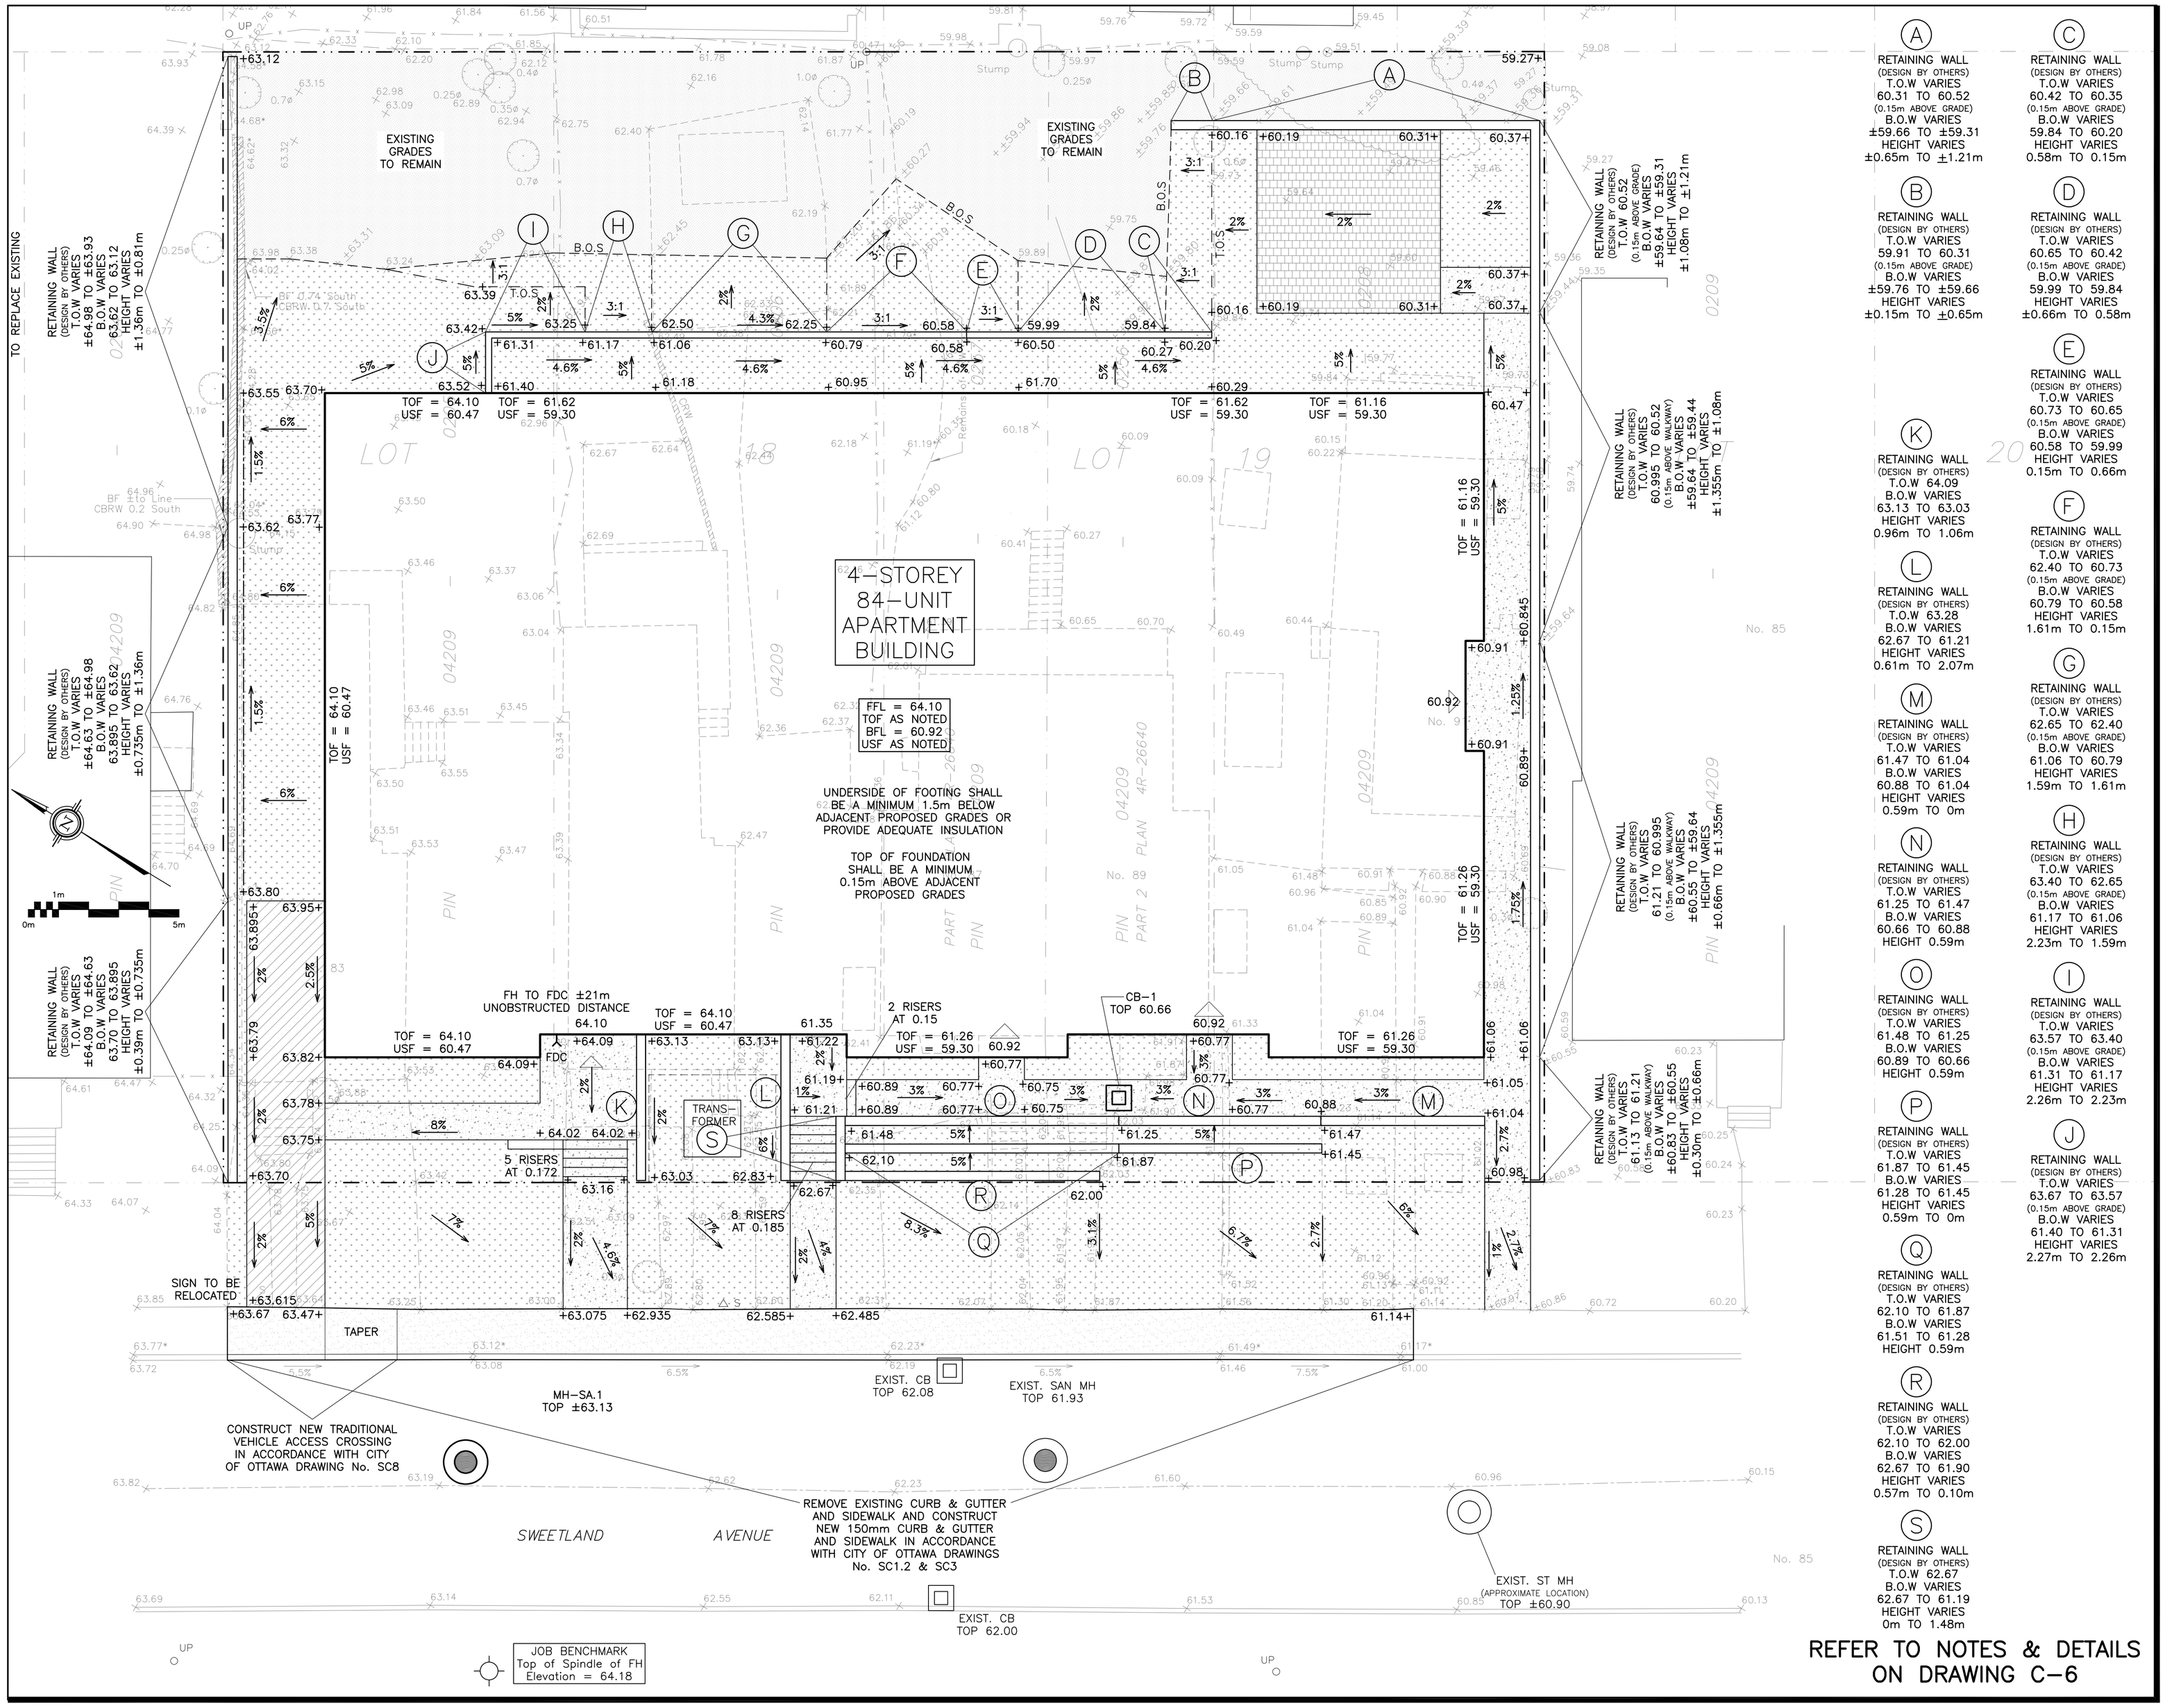

REFER TO NOTES & DETAILS ON DRAWING C-6

LEGEND

FFL	FINISHED FLOOR ELEVATION
TOF	TOP OF FOUNDATION
BFL	BASEMENT FLOOR ELEVATION
USF	UNDERSIDE OF FOOTING
	PROPERTY LINE
CB	CATCH-BASIN
MH	STORM MANHOLE
MH	SANITARY MANHOLE
FH	FIRE HYDRANT
FDC	FIRE DEPARTMENT CONNECTION
x99.99	EXISTING ELEVATION
+99.99	PROPOSED ELEVATION
2%	EXISTING SLOPE
2%	PROPOSED SLOPE
	CENTERLINE OF SWALE
	SILT FENCE BARRIER
	HEATED ASPHALT PAVEMENT
	CONCRETE
	HEATED CONCRETE
	INTERLOCK

KEY PLAN

No.	DATE	REVISION
3	APR 1–25	RE-ISSUED FOR APPROVAL
2	FEB 19–25	ISSUED FOR APPROVAL
1	JAN 23–25	ISSUED FOR COORDINATION

D. B. GRAY ENGINEERING INC.
Stormwater Management - Grading & Drainage - Storm & Sanitary Sewers - Watermains
700 Long Point Circle 613-425-8044
Ottawa, Ontario d.gray@dbgrayengineering.com

Project
PROPOSED 4-STOREY APARTMENT BUILDING
83-91 SWEETLAND AVENUE
OTTAWA, ONTARIO

Drawing Title
GRADING PLAN

Engineer's Seal
LICENSED PROFESSIONAL ENGINEER
D.B. GRAY
17016502
APR 1–25
PROVINCE OF ONTARIO
NOT VALID UNLESS SIGNED & DATED

Drawn	D.B.G
H. Scale	1:100
V. Scale	
Date	DEC 12–24
Job No.	24123

Drawing No.
C-3 of 8